



FOR CONTINUATION REFER TO DRAWING : CSAL-IES-5T-15-DR-Z-51530


1 ZT-VENTILATION - Level T15
1 : 50

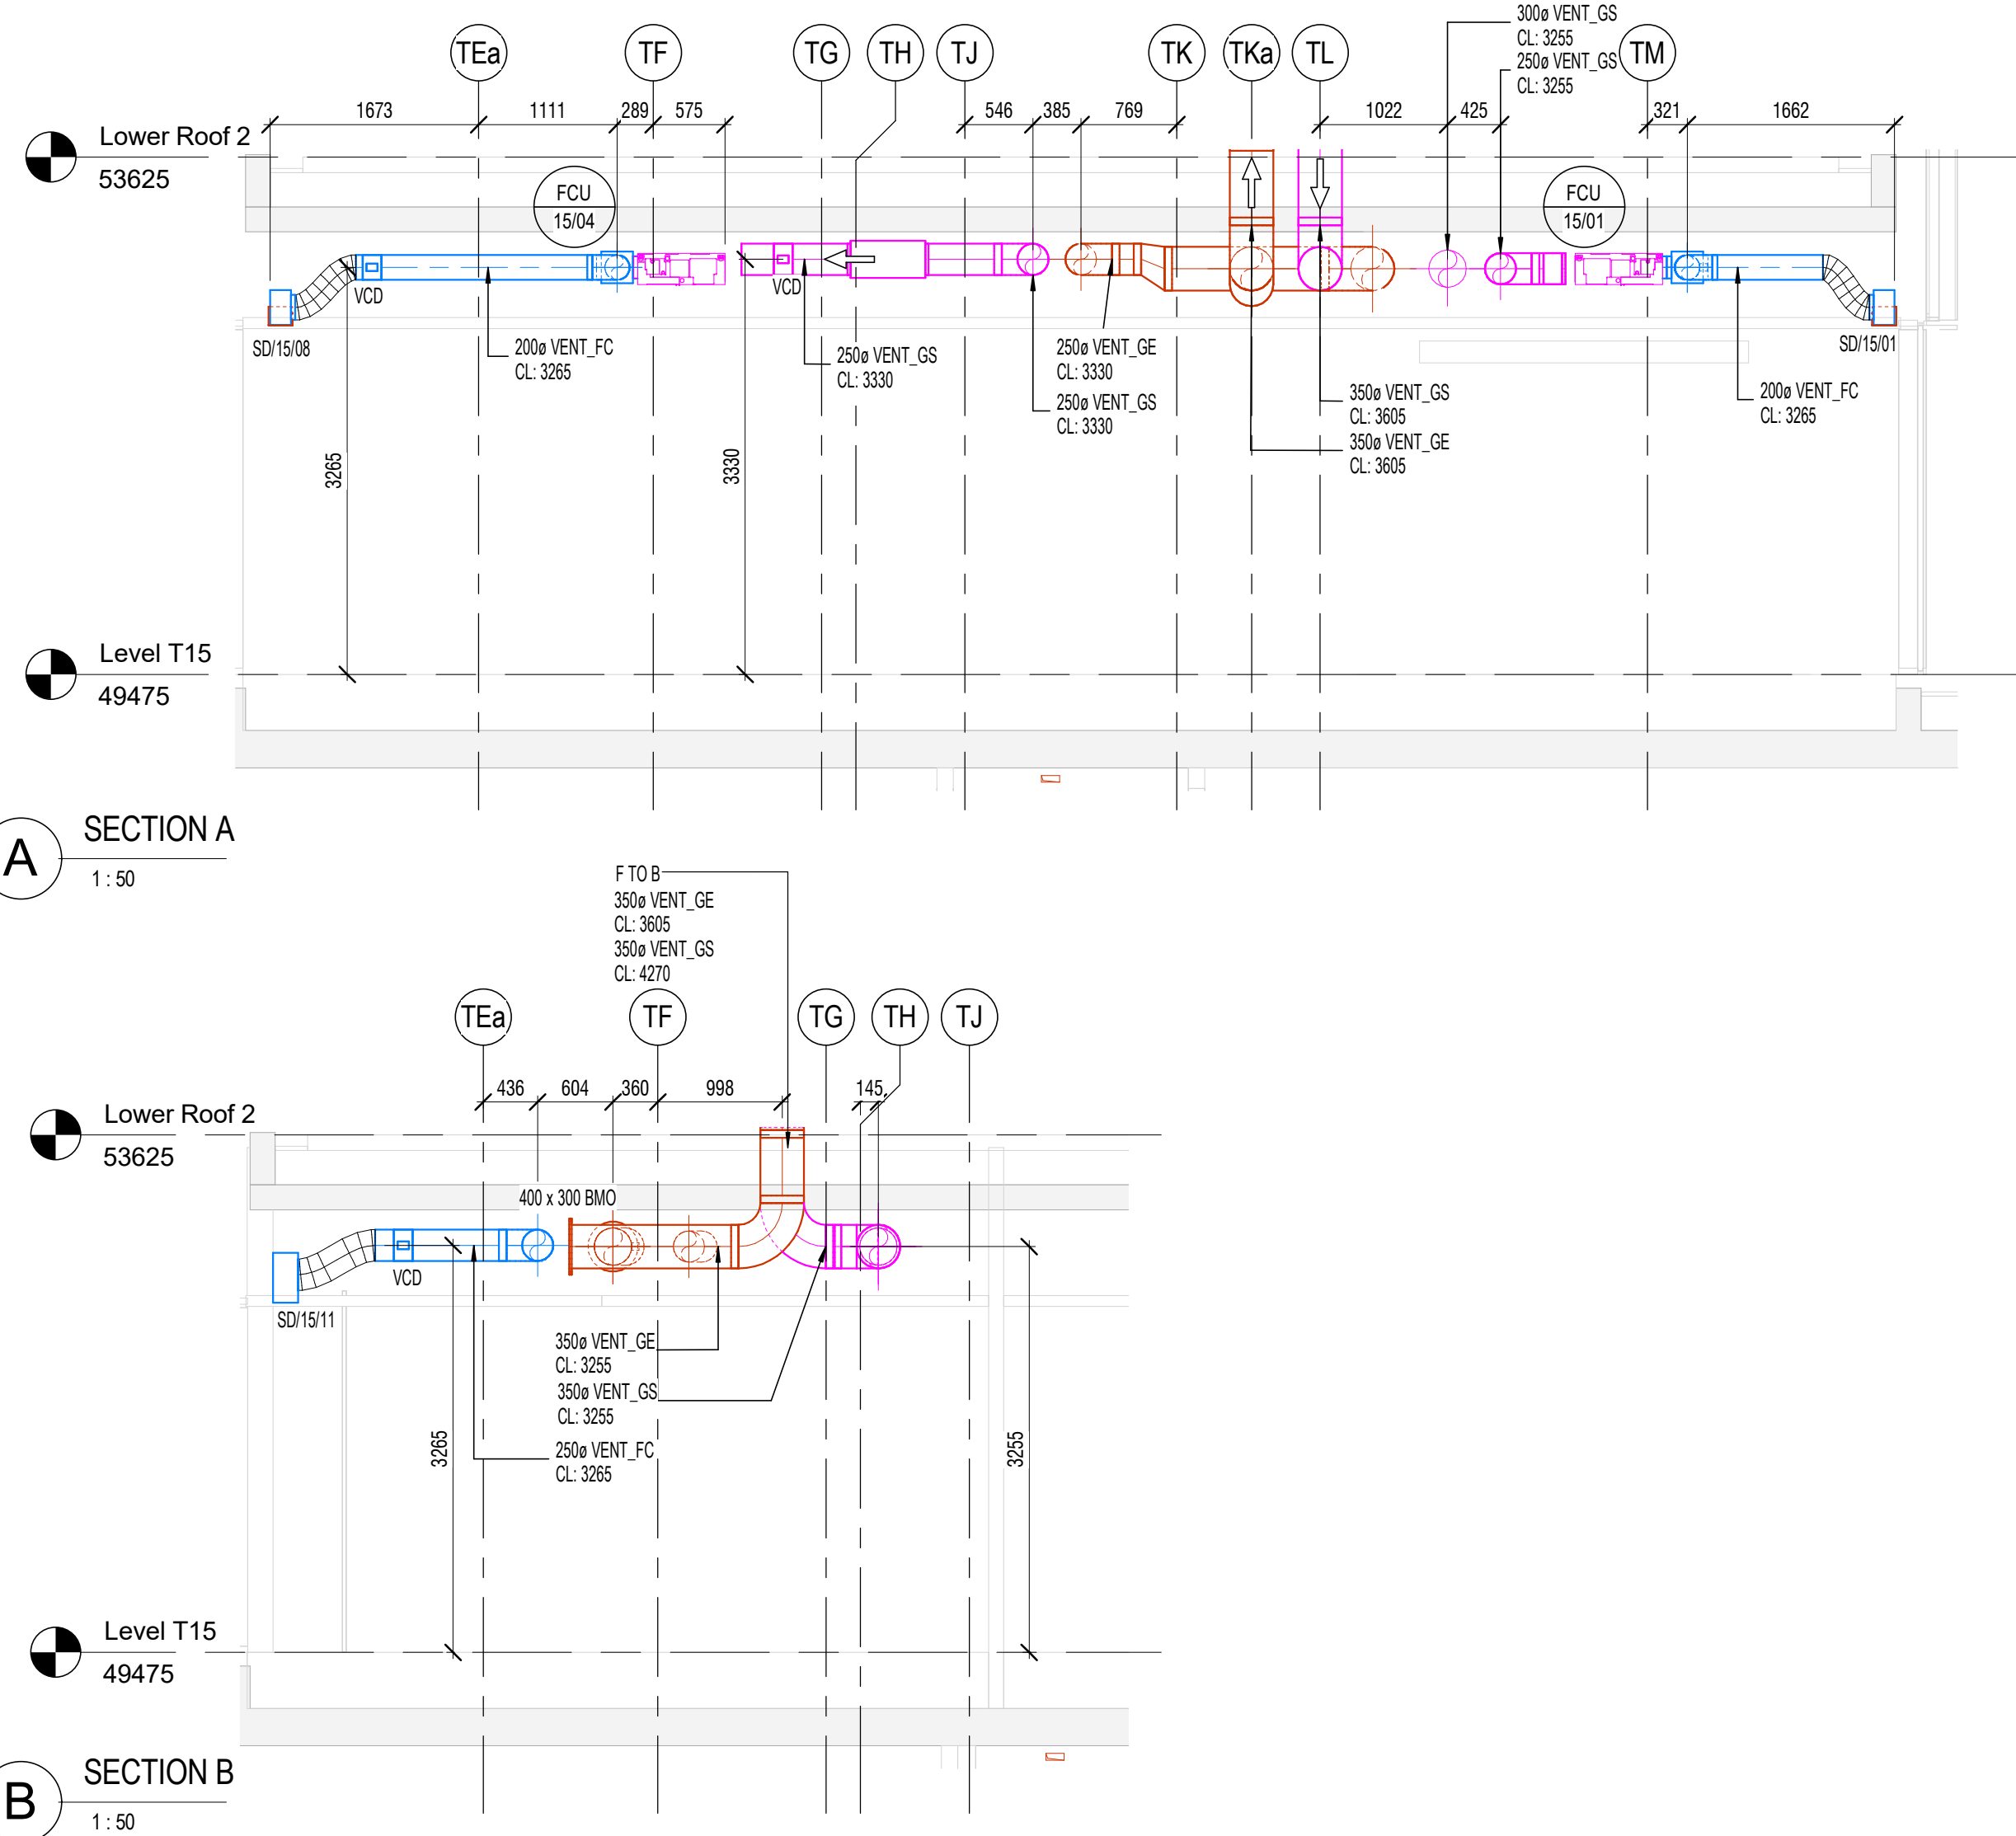


FCU SECONDARY DUCTWORK TO BE INSULATED

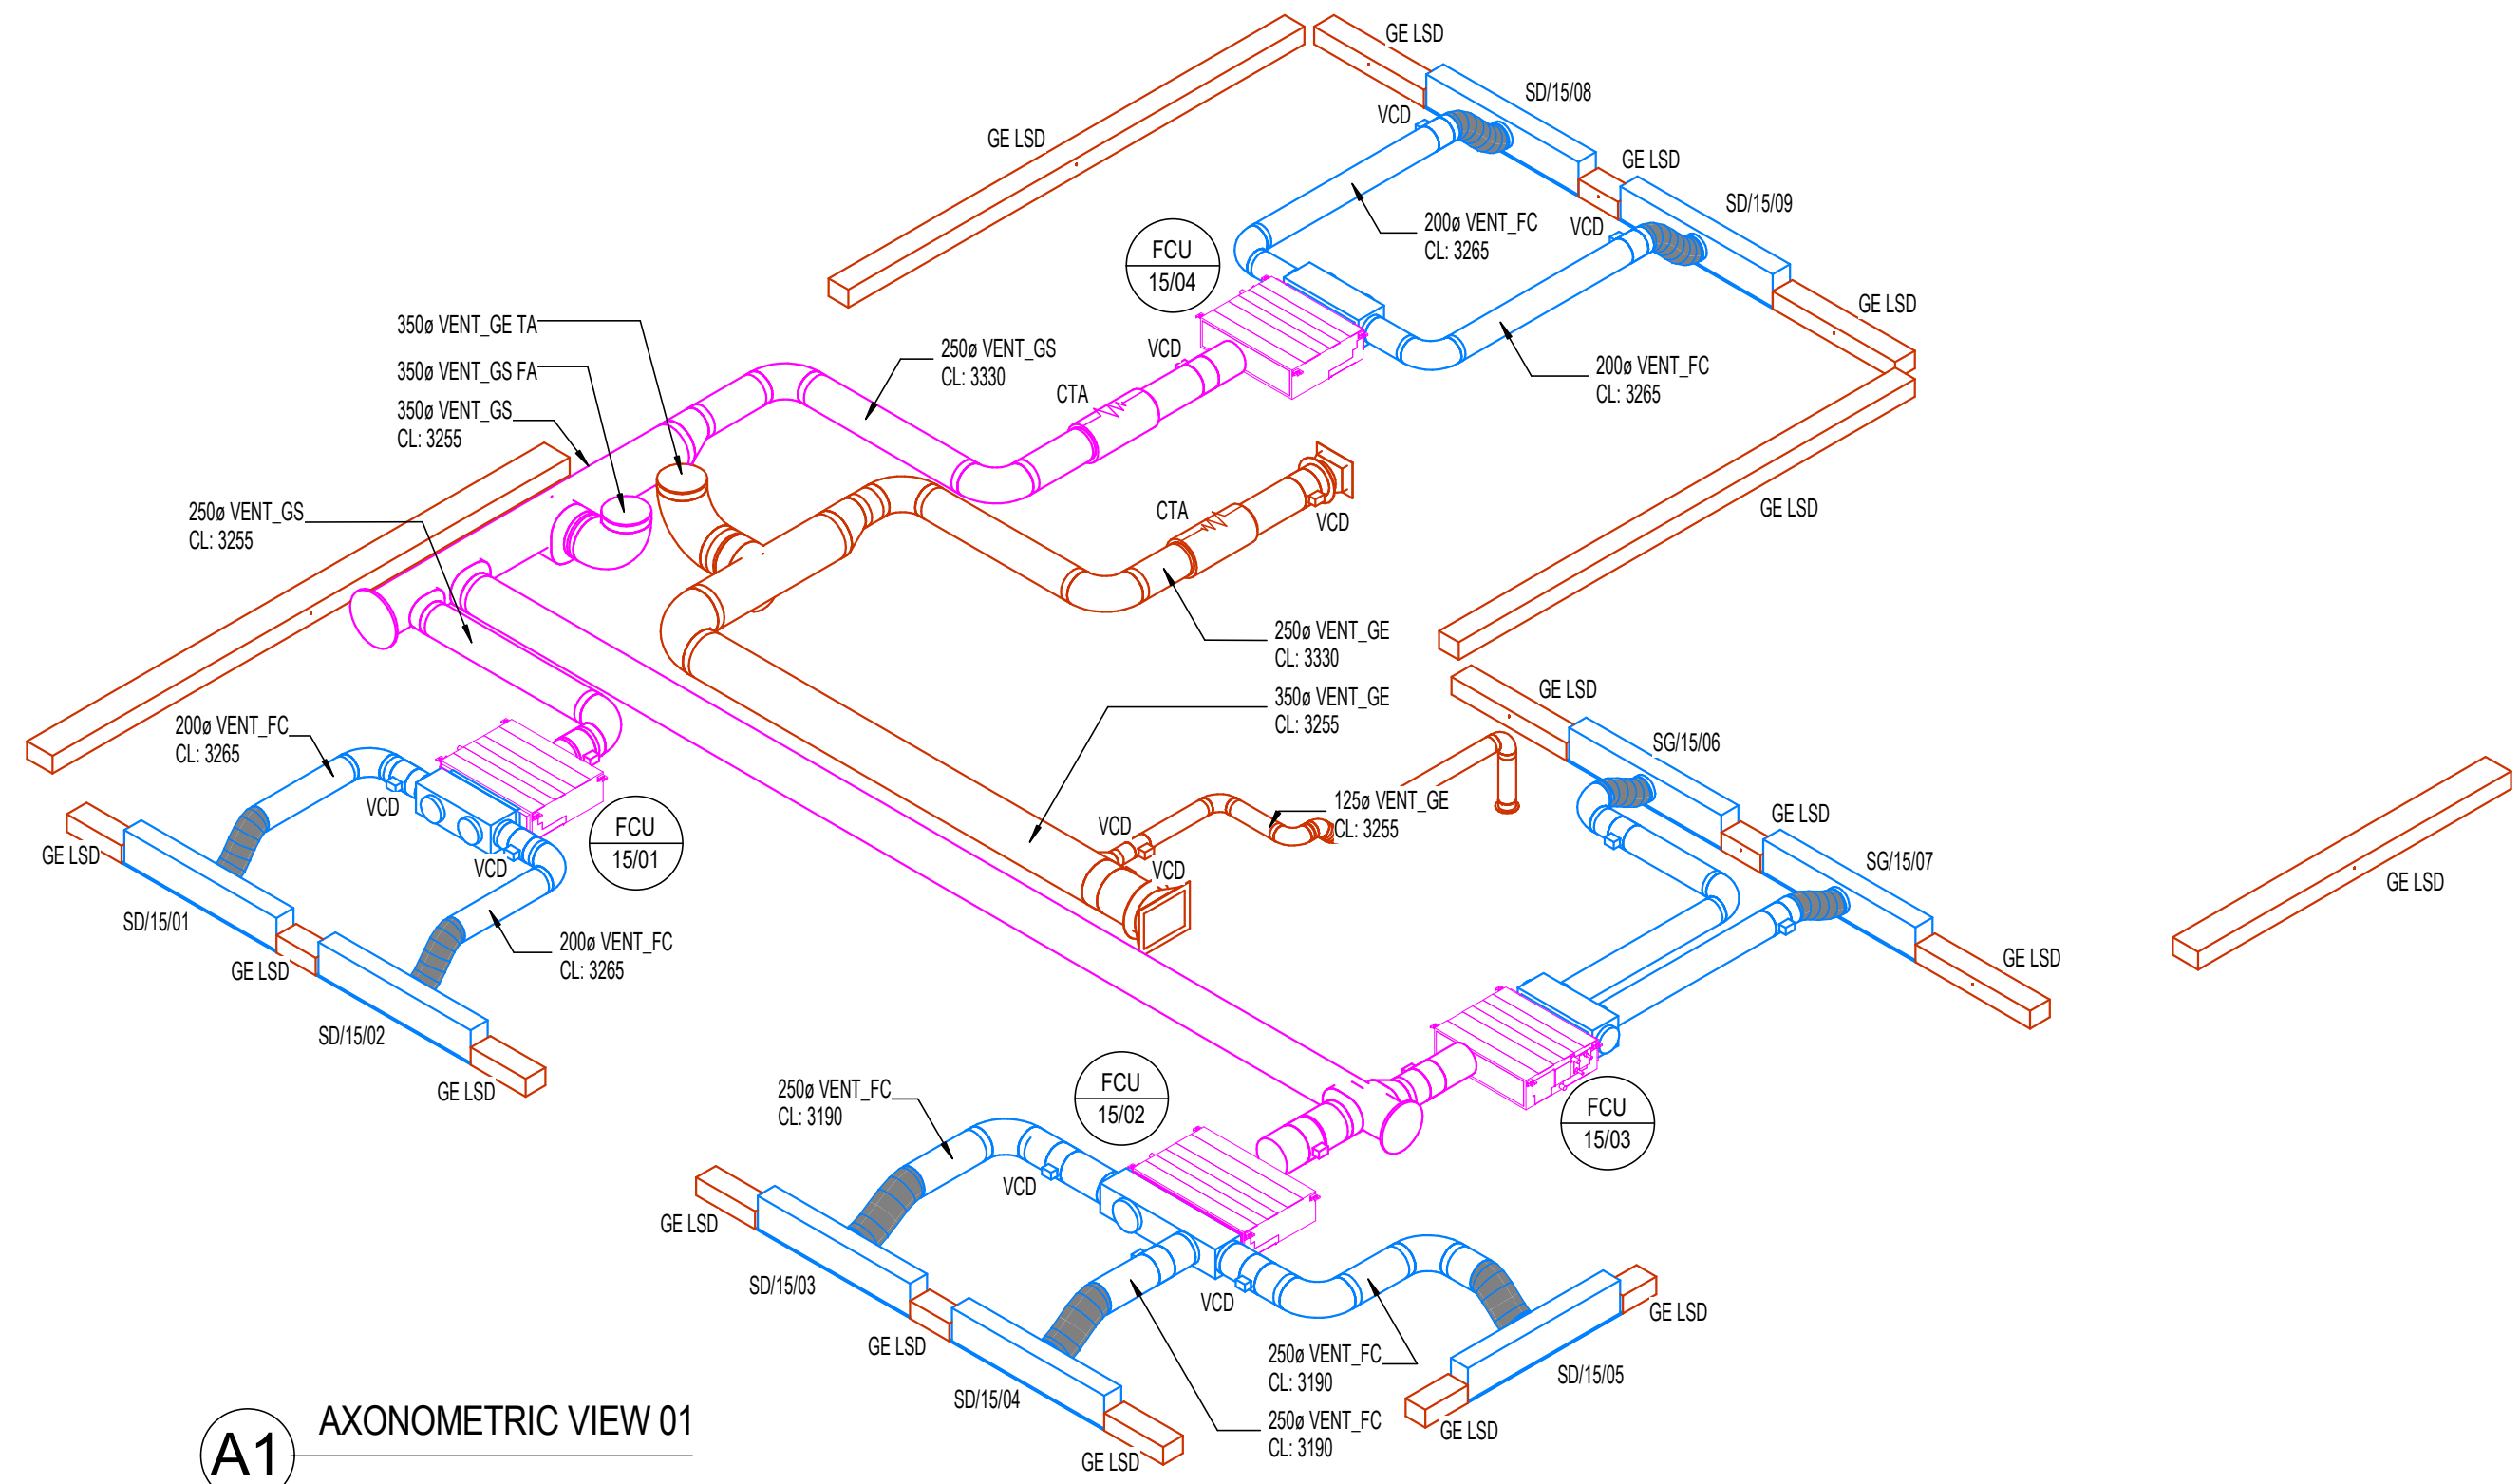

A1 AXONOMETRIC VIEW 01


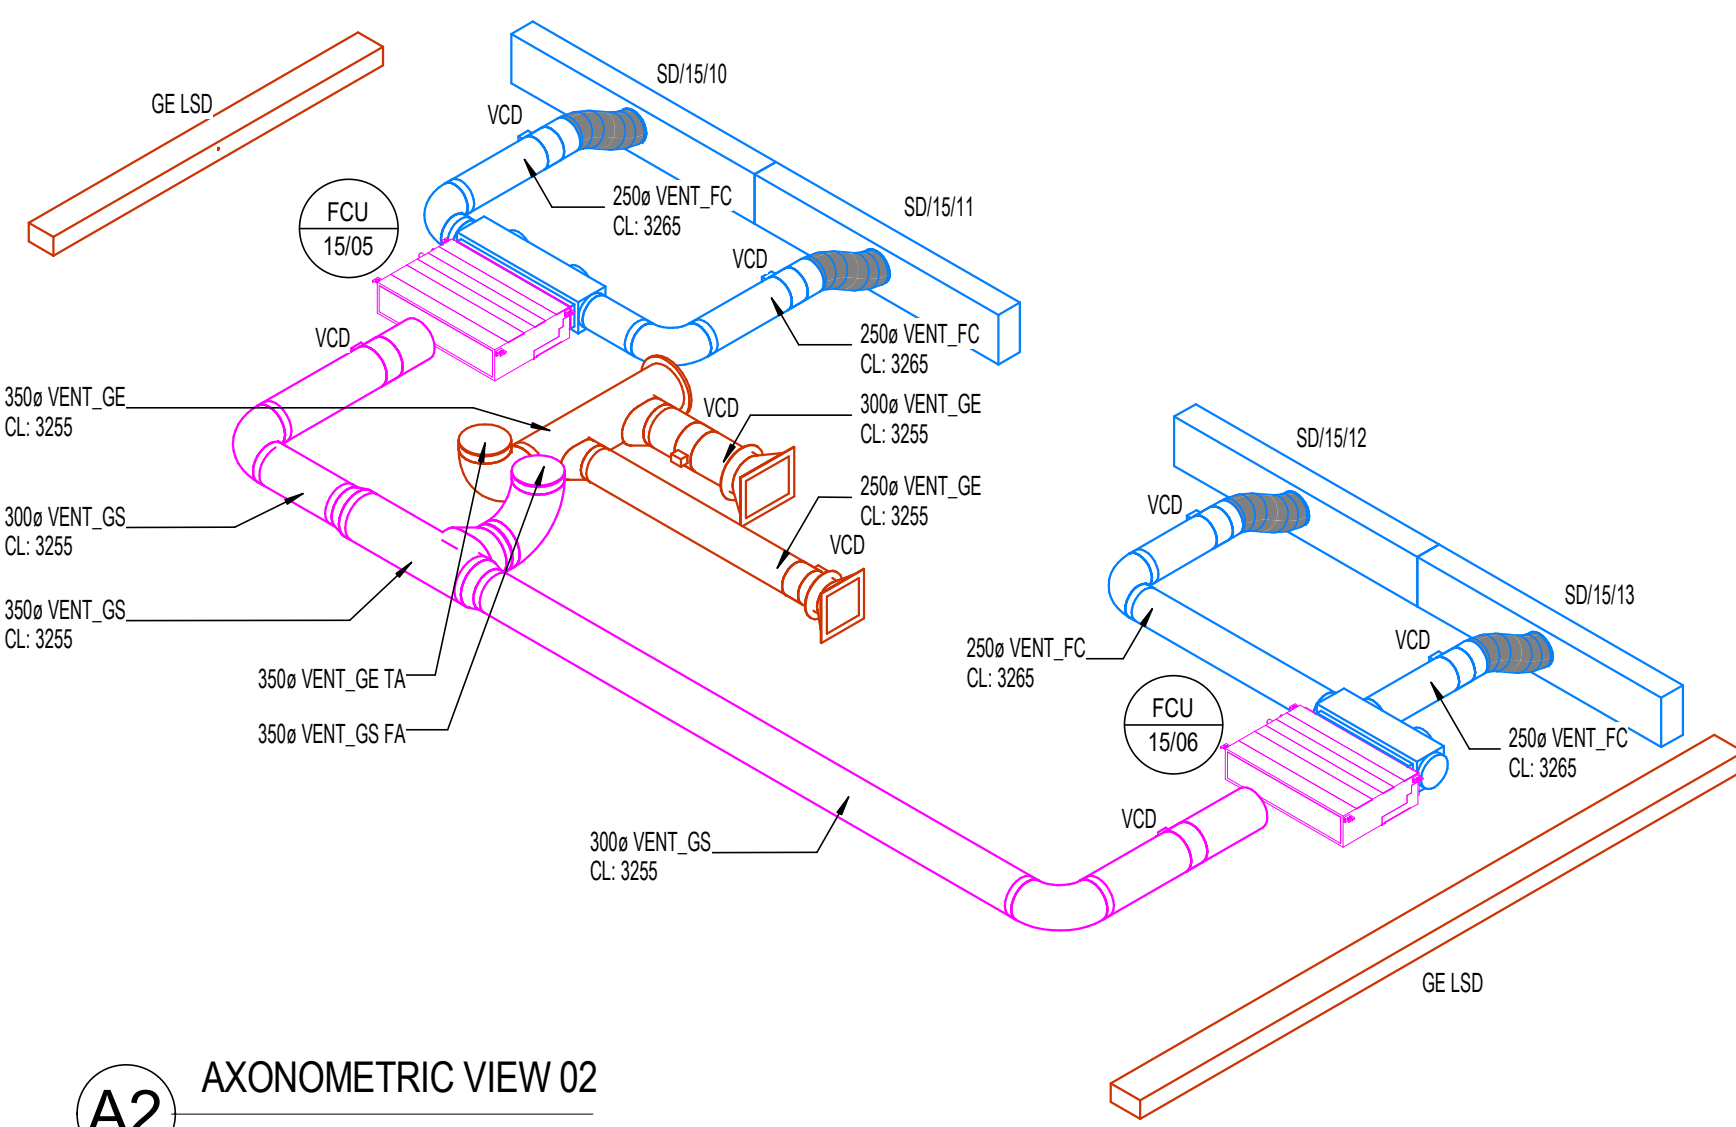


A2 AXONOMETRIC VIEW 02

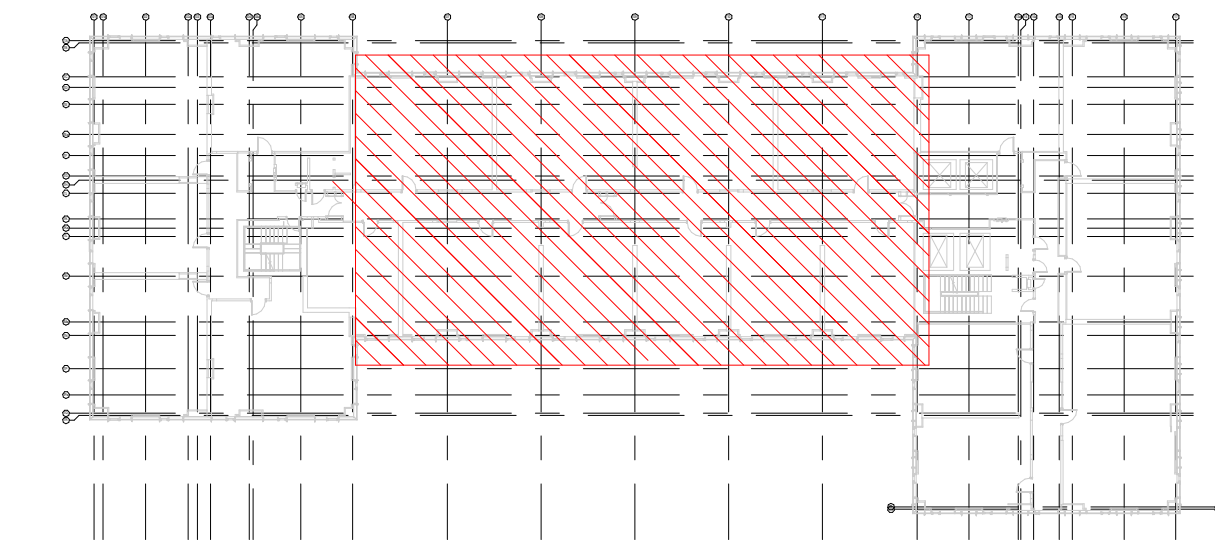

A3 AXONOMETRIC VIEW 03

C ZT - VENTILATION - LEVEL 15 - SECTION C
1 : 50

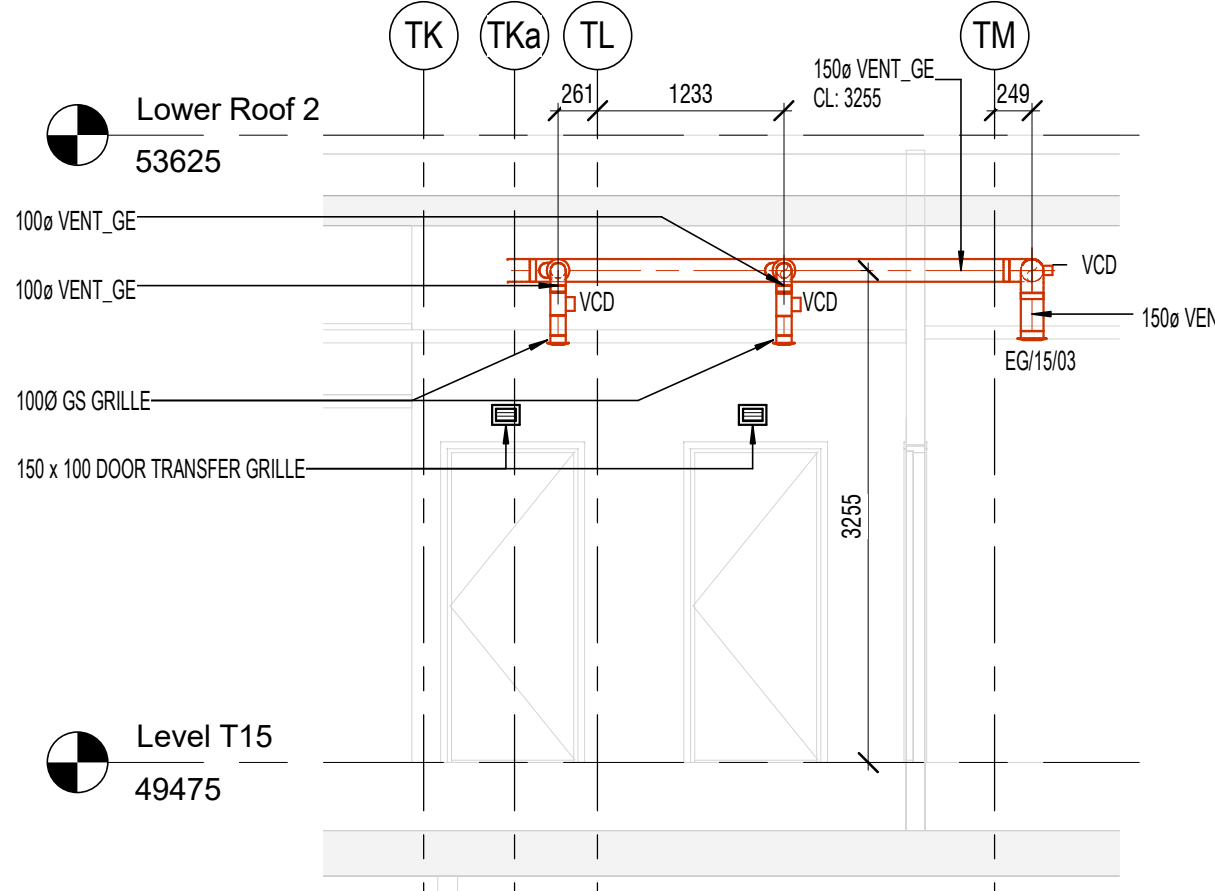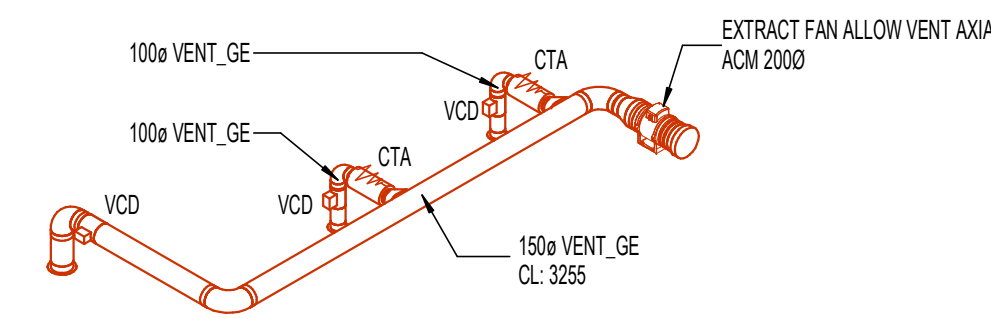

REFERENCE DRAWINGS & MODELS			REV
ARCHITECTURAL	CSAL-IES-5T-15-DR-M-001	CSAL-IES-5T-15-DR-M-002	P22
STRUCTURAL	CSAL-IES-5T-15-DR-M-001		P26

- GENERAL:
- FA FROM ABOVE
 - FB FROM BELOW
 - TA TO ABOVE
 - TB TO BELOW
 - HA HIGH LEVEL
 - LL LOW LEVEL
 - ML MID LEVEL
 - OTLL DROP TO LOW LEVEL
 - RTHL RISE TO HIGH LEVEL
 - SU SET UP
 - SD SET DOWN
 - FFL FINISHED FLOOR LEVEL
 - SFL STRUCTURAL SLAB LEVEL
 - APFL ABOVE FINISHED FLOOR LEVEL
 - IL LEVEL TO UNDERSIDE FROM FFL
 - CL LEVEL TO CENTRE FROM FFL
 - BOO BOTTOM OF DUCT FROM FFL
- VENTILATION:
- GS GENERAL SUPPLY
 - GE GENERAL EXTRACT
 - FA FRESH AIR
 - FE EXHAUST
 - SE SMOKE EXTRACT
 - KE KITCHEN EXTRACT
 - FC FAN COIL
 - CECD CIRCULAR CEILING EXTRACT DIFFUSER
 - CEVY CEILING SUPPLY & EXTRACT VALVE
 - F FILTER
 - ATT ATTENUATOR
 - MBO MOTORISED OPPOSED BLADE DAMPER
 - VCD VOLUME CONTROL DAMPER
 - MD MOTORISED CONTROL DAMPER
 - SD FIRE & SMOKE DAMPER
 - HC HEAT COIL
 - FAN FAN
 - CPHX CROSS FLOW PLATE HEAT EXCHANGER
 - CFD DIRECTION OF FLOW
 - LSD LINEAR SLOT DIFFUSER
 - CTA CROSS TALK ATTENUATOR
 - EXLSD PASSIVE LINEAR SLOT FOR RETURN AIR PATH

PLEASE REFER TO SMOKE VENTILATION DRAWING LAYOUTS FOR ENVIRONMENTAL VENTILATION TO CORRIDORS AND ADUS

C04	AMENITIES UPDATE		BW	BH	23.04.20
C03	INTERCH COMMENTS		MC	BH	06.12.19
C02	GRILLE REFERENCES ADDED		SW	IES	20.06.19
C01	CONTRACT ISSUE		SW	IES	31.01.19
Rev	Revision Description		DRN	CHK	Date
drawn by	drawn date	checked by	checked date	approved by	approved date
CWC	23.04.20	MM	24.08.18	MM	24.08.18

CHECK PLOT			Return
UNCONTROLLED DRAWING			
A	OK	ready for transmission	
B	Minor Comments	needs to be actioned then ready for transmission	
C	Major Comments	needs to be actioned then returned for checking	
input			
date			

Intech

Intech Engineering Services North
Culver House, St George's Park
Kirkham, Lancashire PR4 2DZ
T +44 (0)1772 471 111
www.intech.co.uk

client approval: A Approved B Approved with Comments C Not Approved

client/main contractor: SISK

consultant/structural: CWC

project: Circle Square Affinity Living

drawing title: Zone: ZT Level: 15 Service: Ventilation Level 15

drawing status: For Comment

scale: @ paper size As indicated @ A0

project number: P070090

drawing by: CWC

date: 14.05.18

CSAL-IES-5T-15-DR-M-57019

C04

Contract Issue