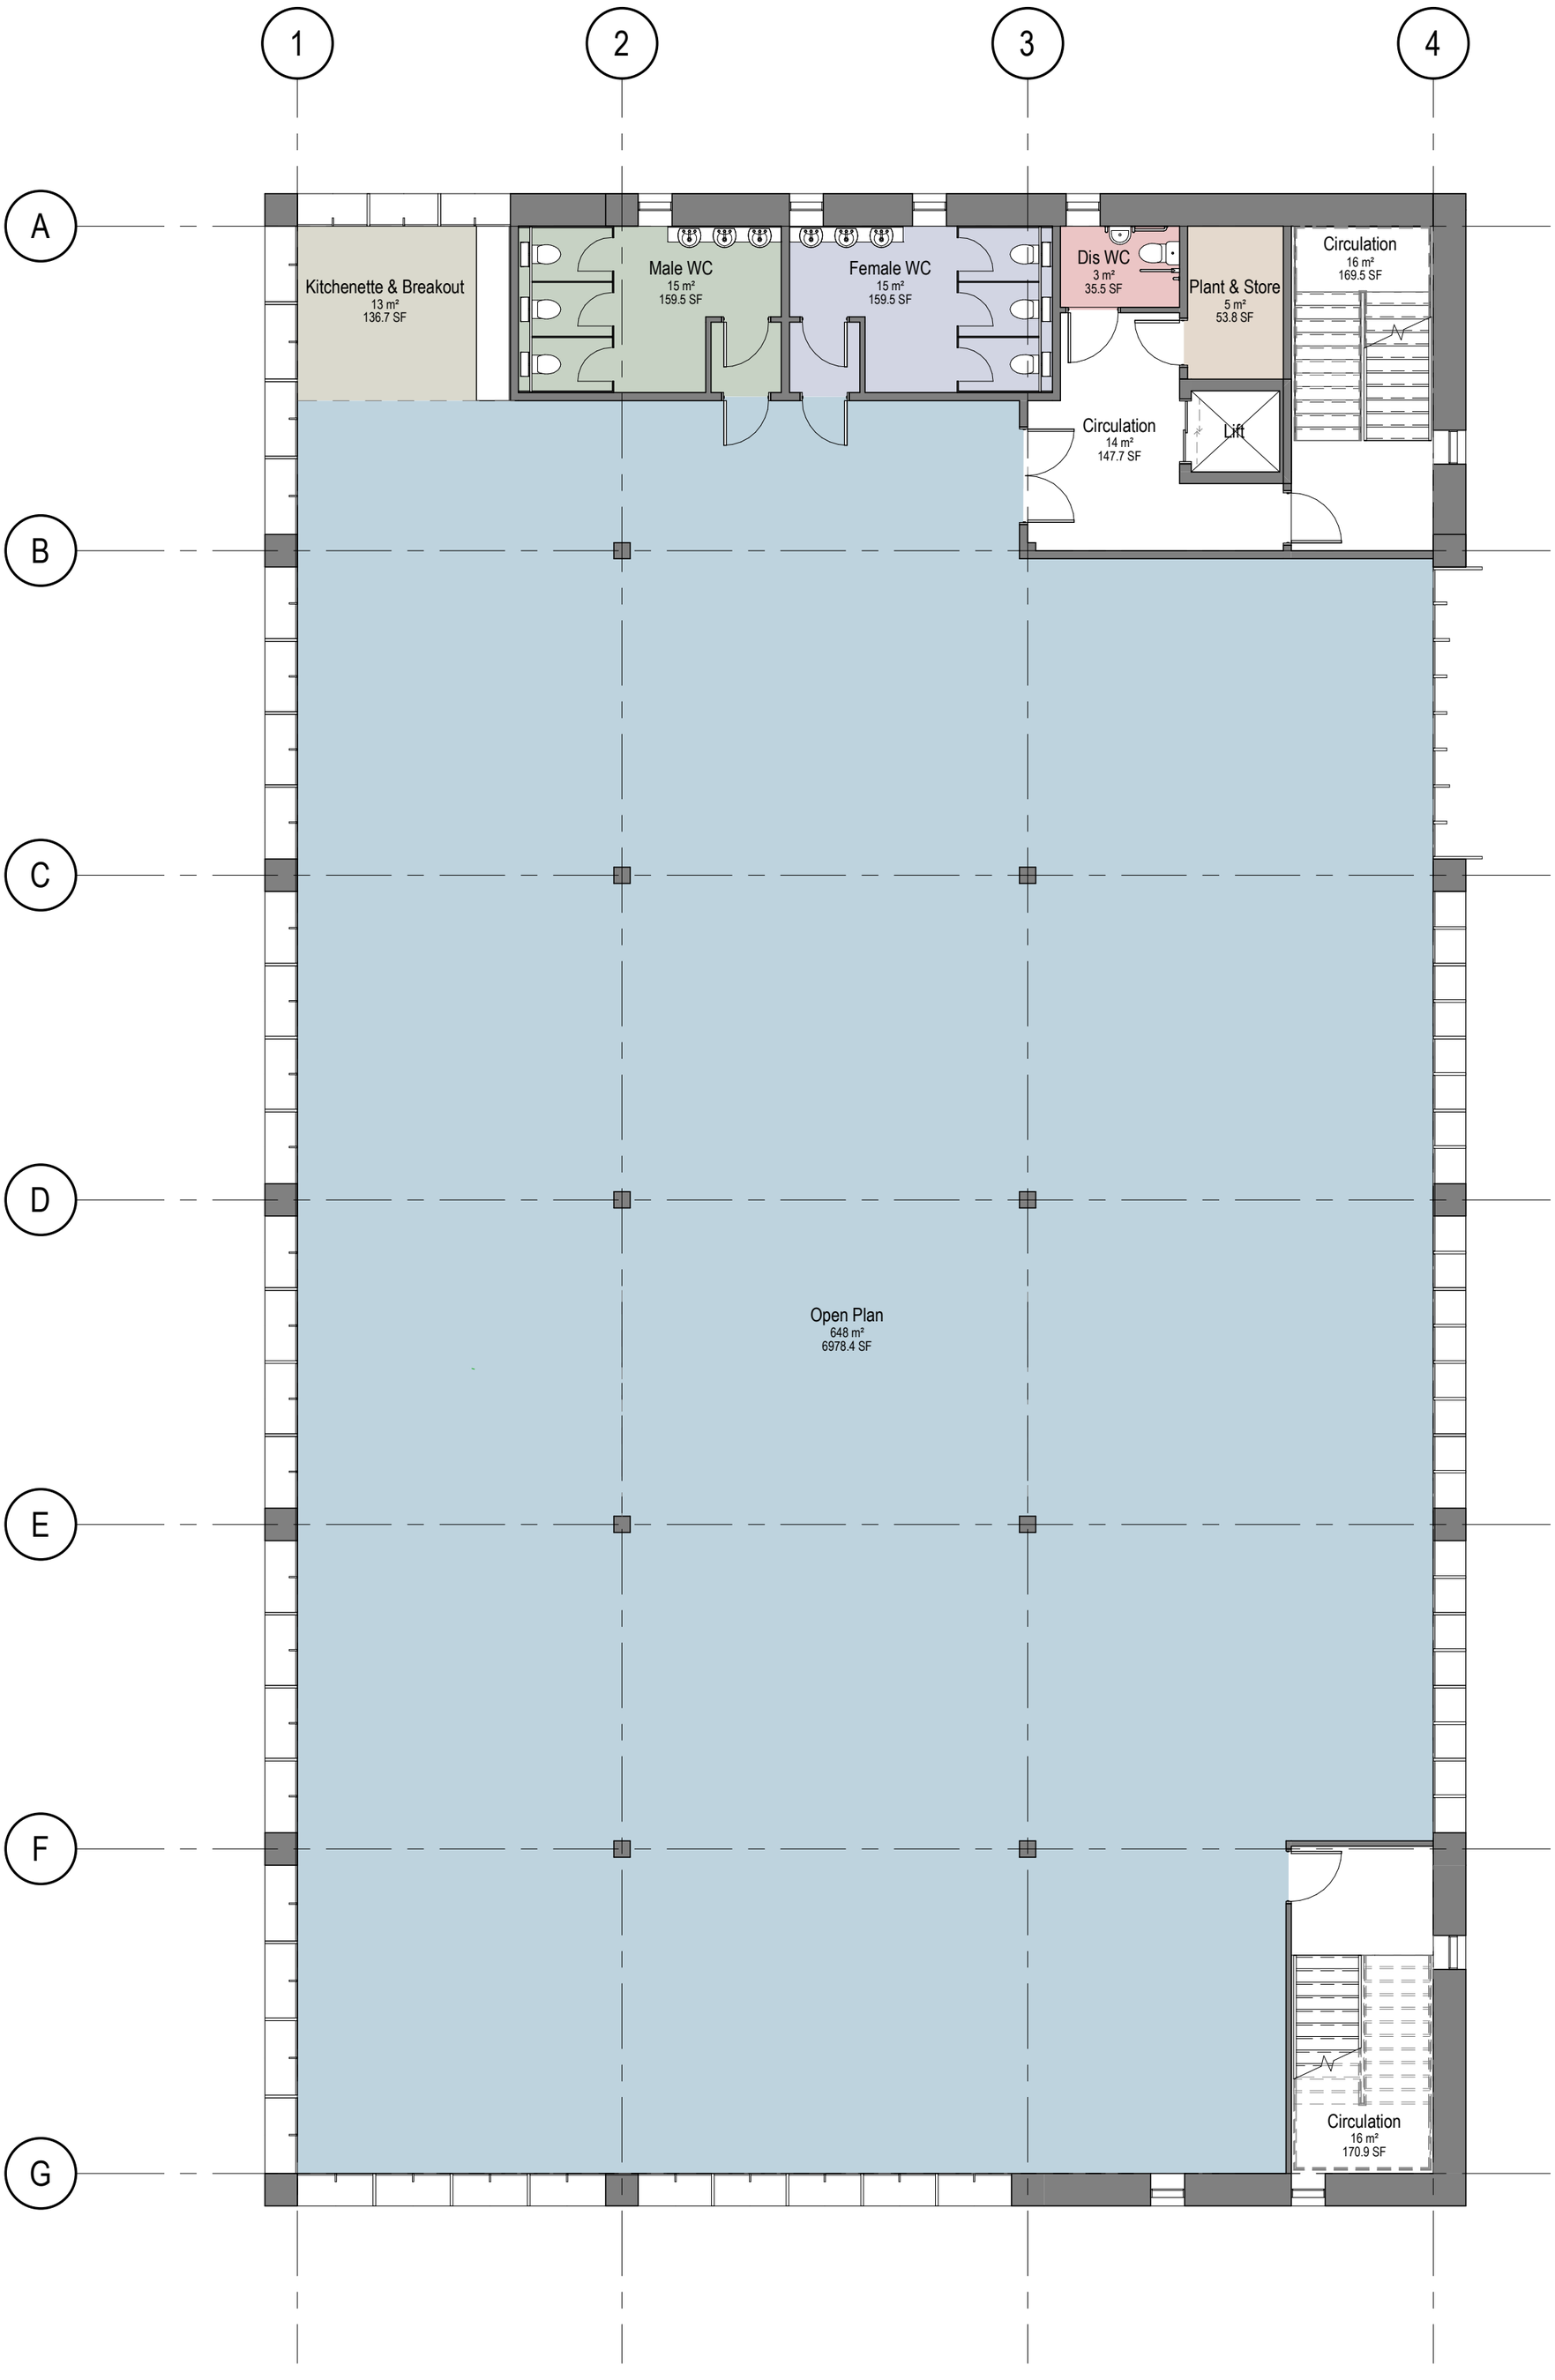


First Floor
1 : 100

Notes

The Contractor is to check all dimensions and conditions on site before commencing. Do not scale from this drawing.
This drawing remains the copyright of POZZONI Architecture ltd.

Scale Bars — TO BE USED ONLY AS GUIDANCE

1:100	mm	1000		3000		5000	
1:200	mm		5000		8000		
1:500	M	5		15		25	
1:1250	M	10		30		50	70

Rev	Description	By	Date

Client: Infinity (MIOC) LLP

Job: Manchester International Office Centre

Drawing: Proposed Plans - GA - First Floor

POZ Ref.: P5549_2002 Rev:

BS.Ref: PAL-20-01-DR-A-2002

Date	Scale		
12/05/20	1 : 100		@ A2

3D CoOrd	2D CoOrd	Approved
SPK	SPK	JW

Project Status		
Planning	Tender	Construction
Design	Contract	As Built

pozzoni

10-12 Emerald Street
London
WC1N 3QA

Woodville House
2 Woodville Road
Altrincham
WA14 2FH

+44 20 7078 0079
architects@pozzoni.co.uk

+44 161 928 7848
www.pozzoni.co.uk