
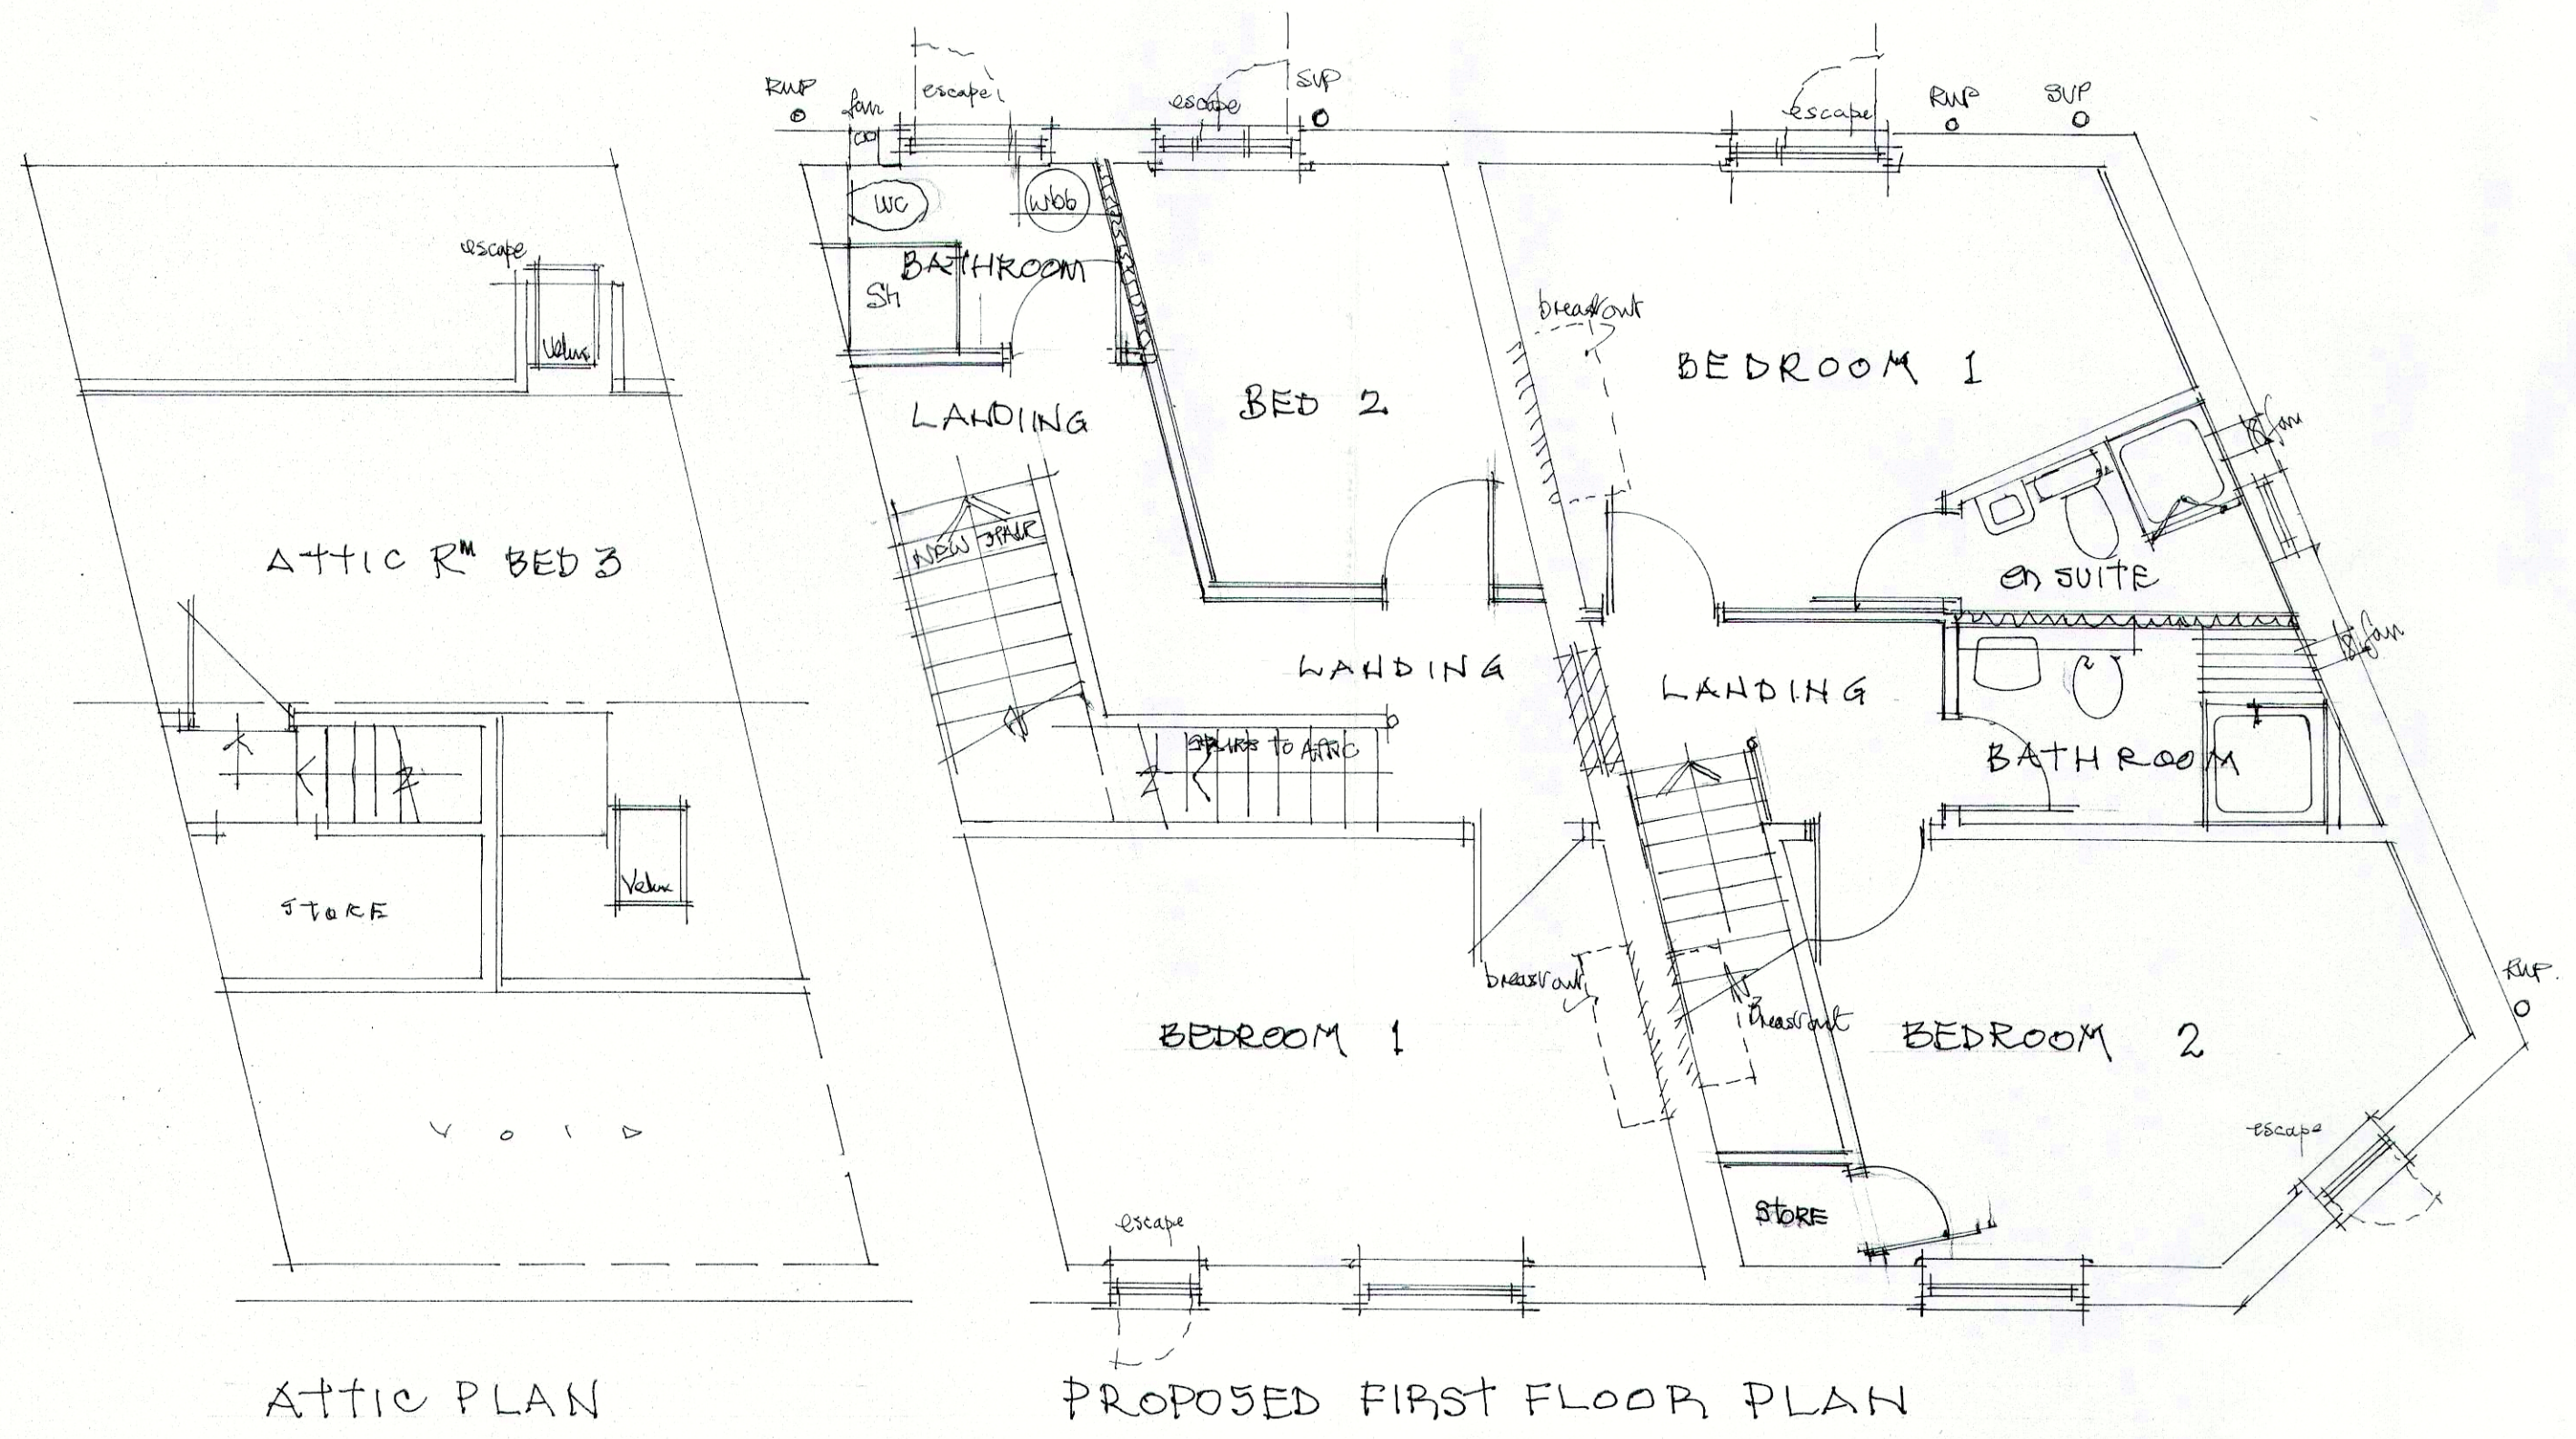
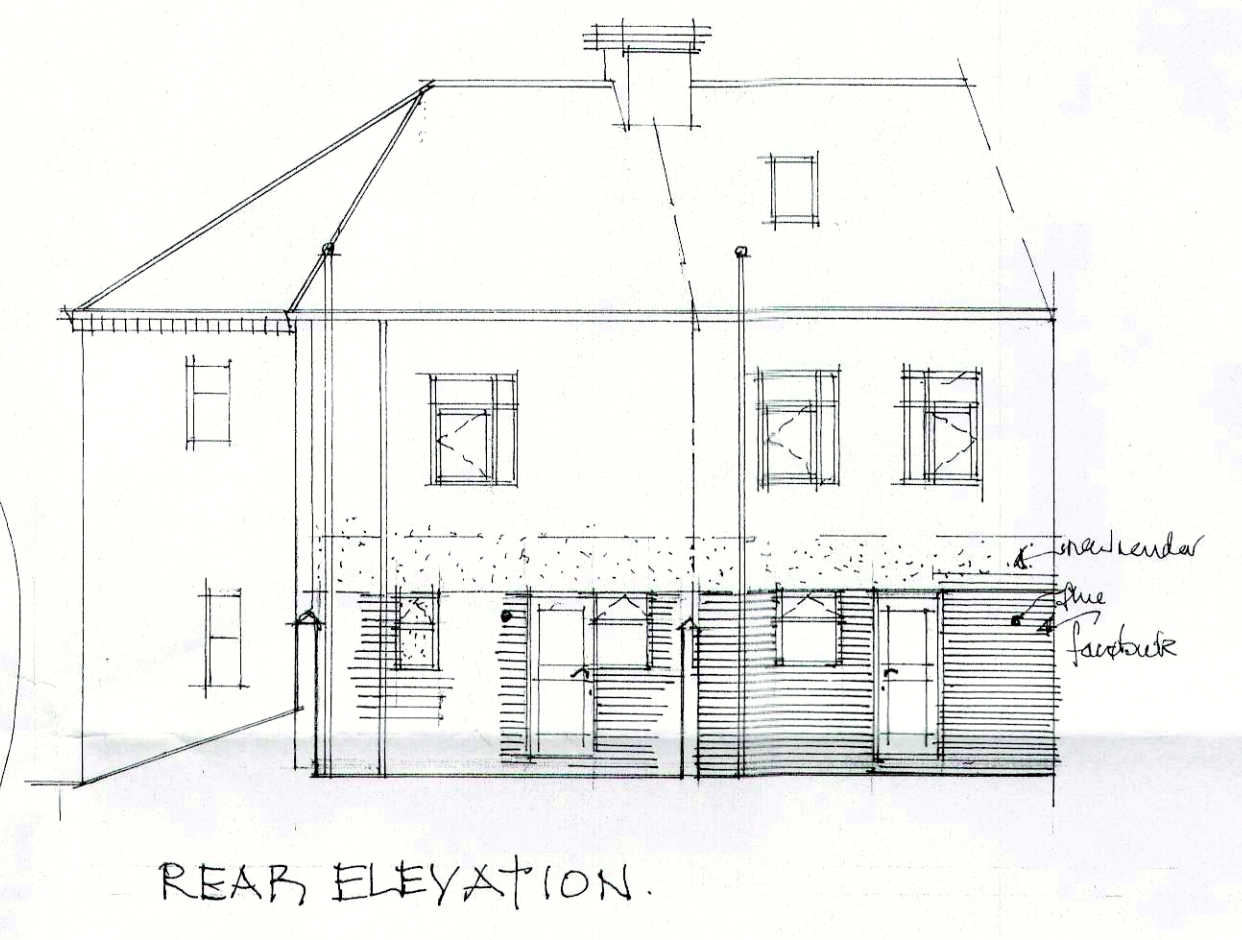
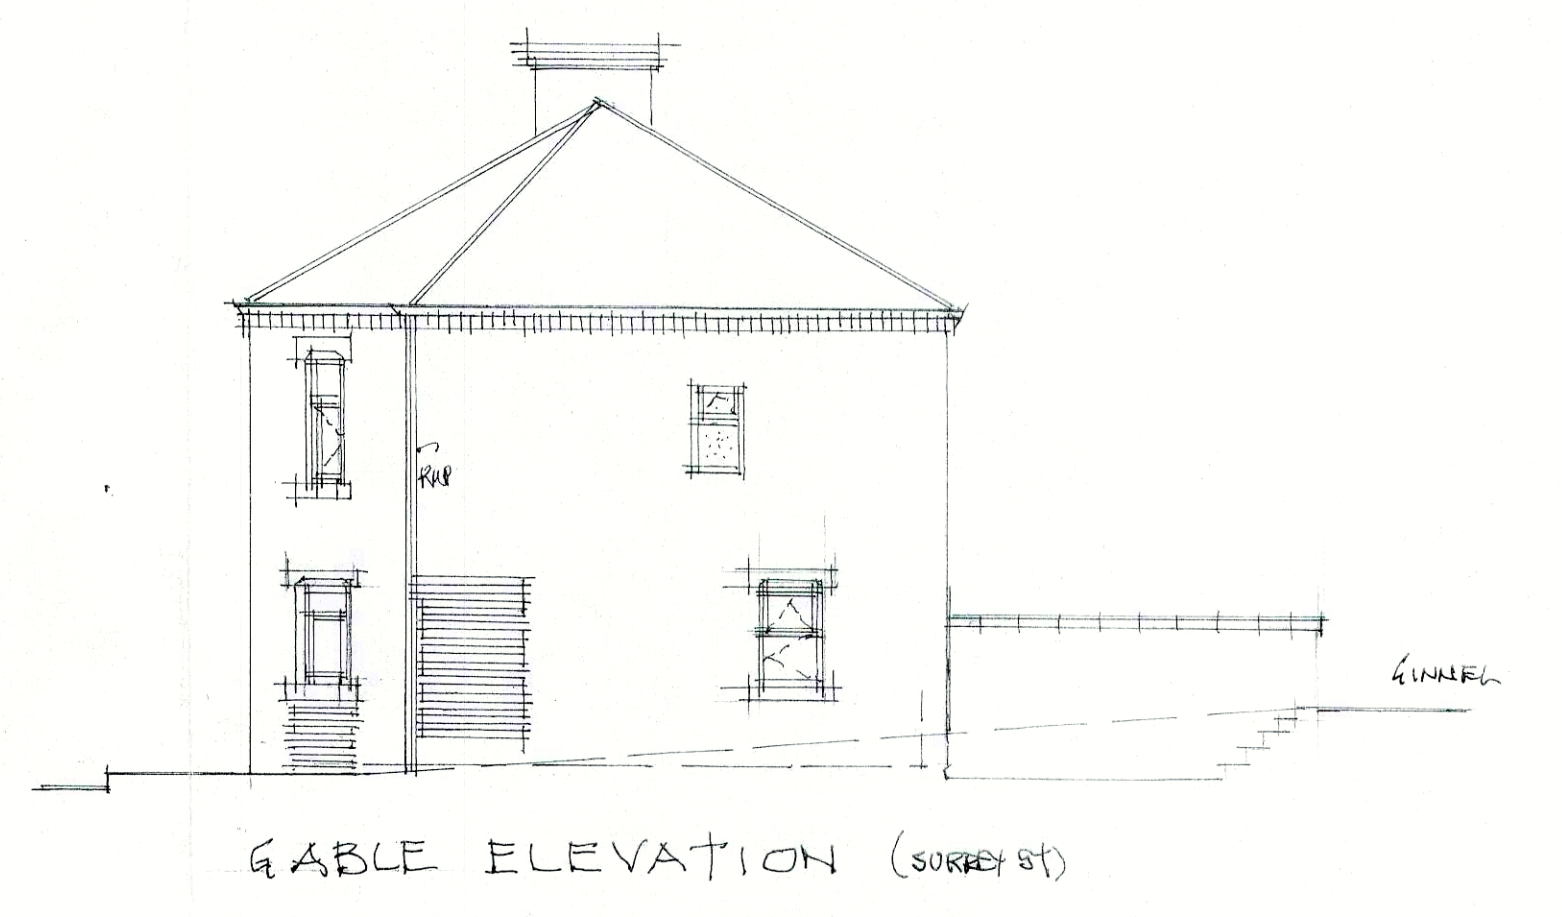
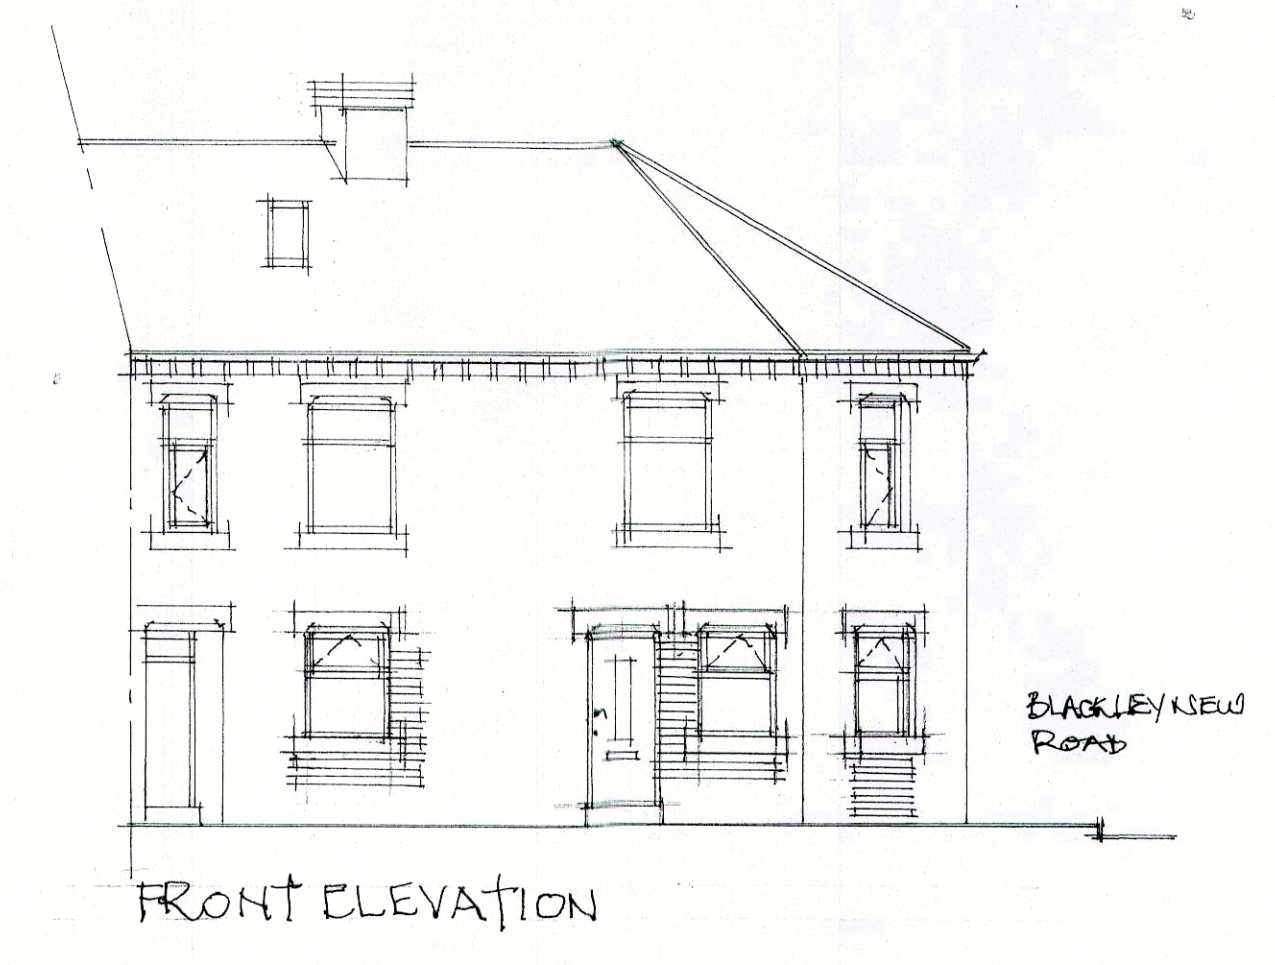


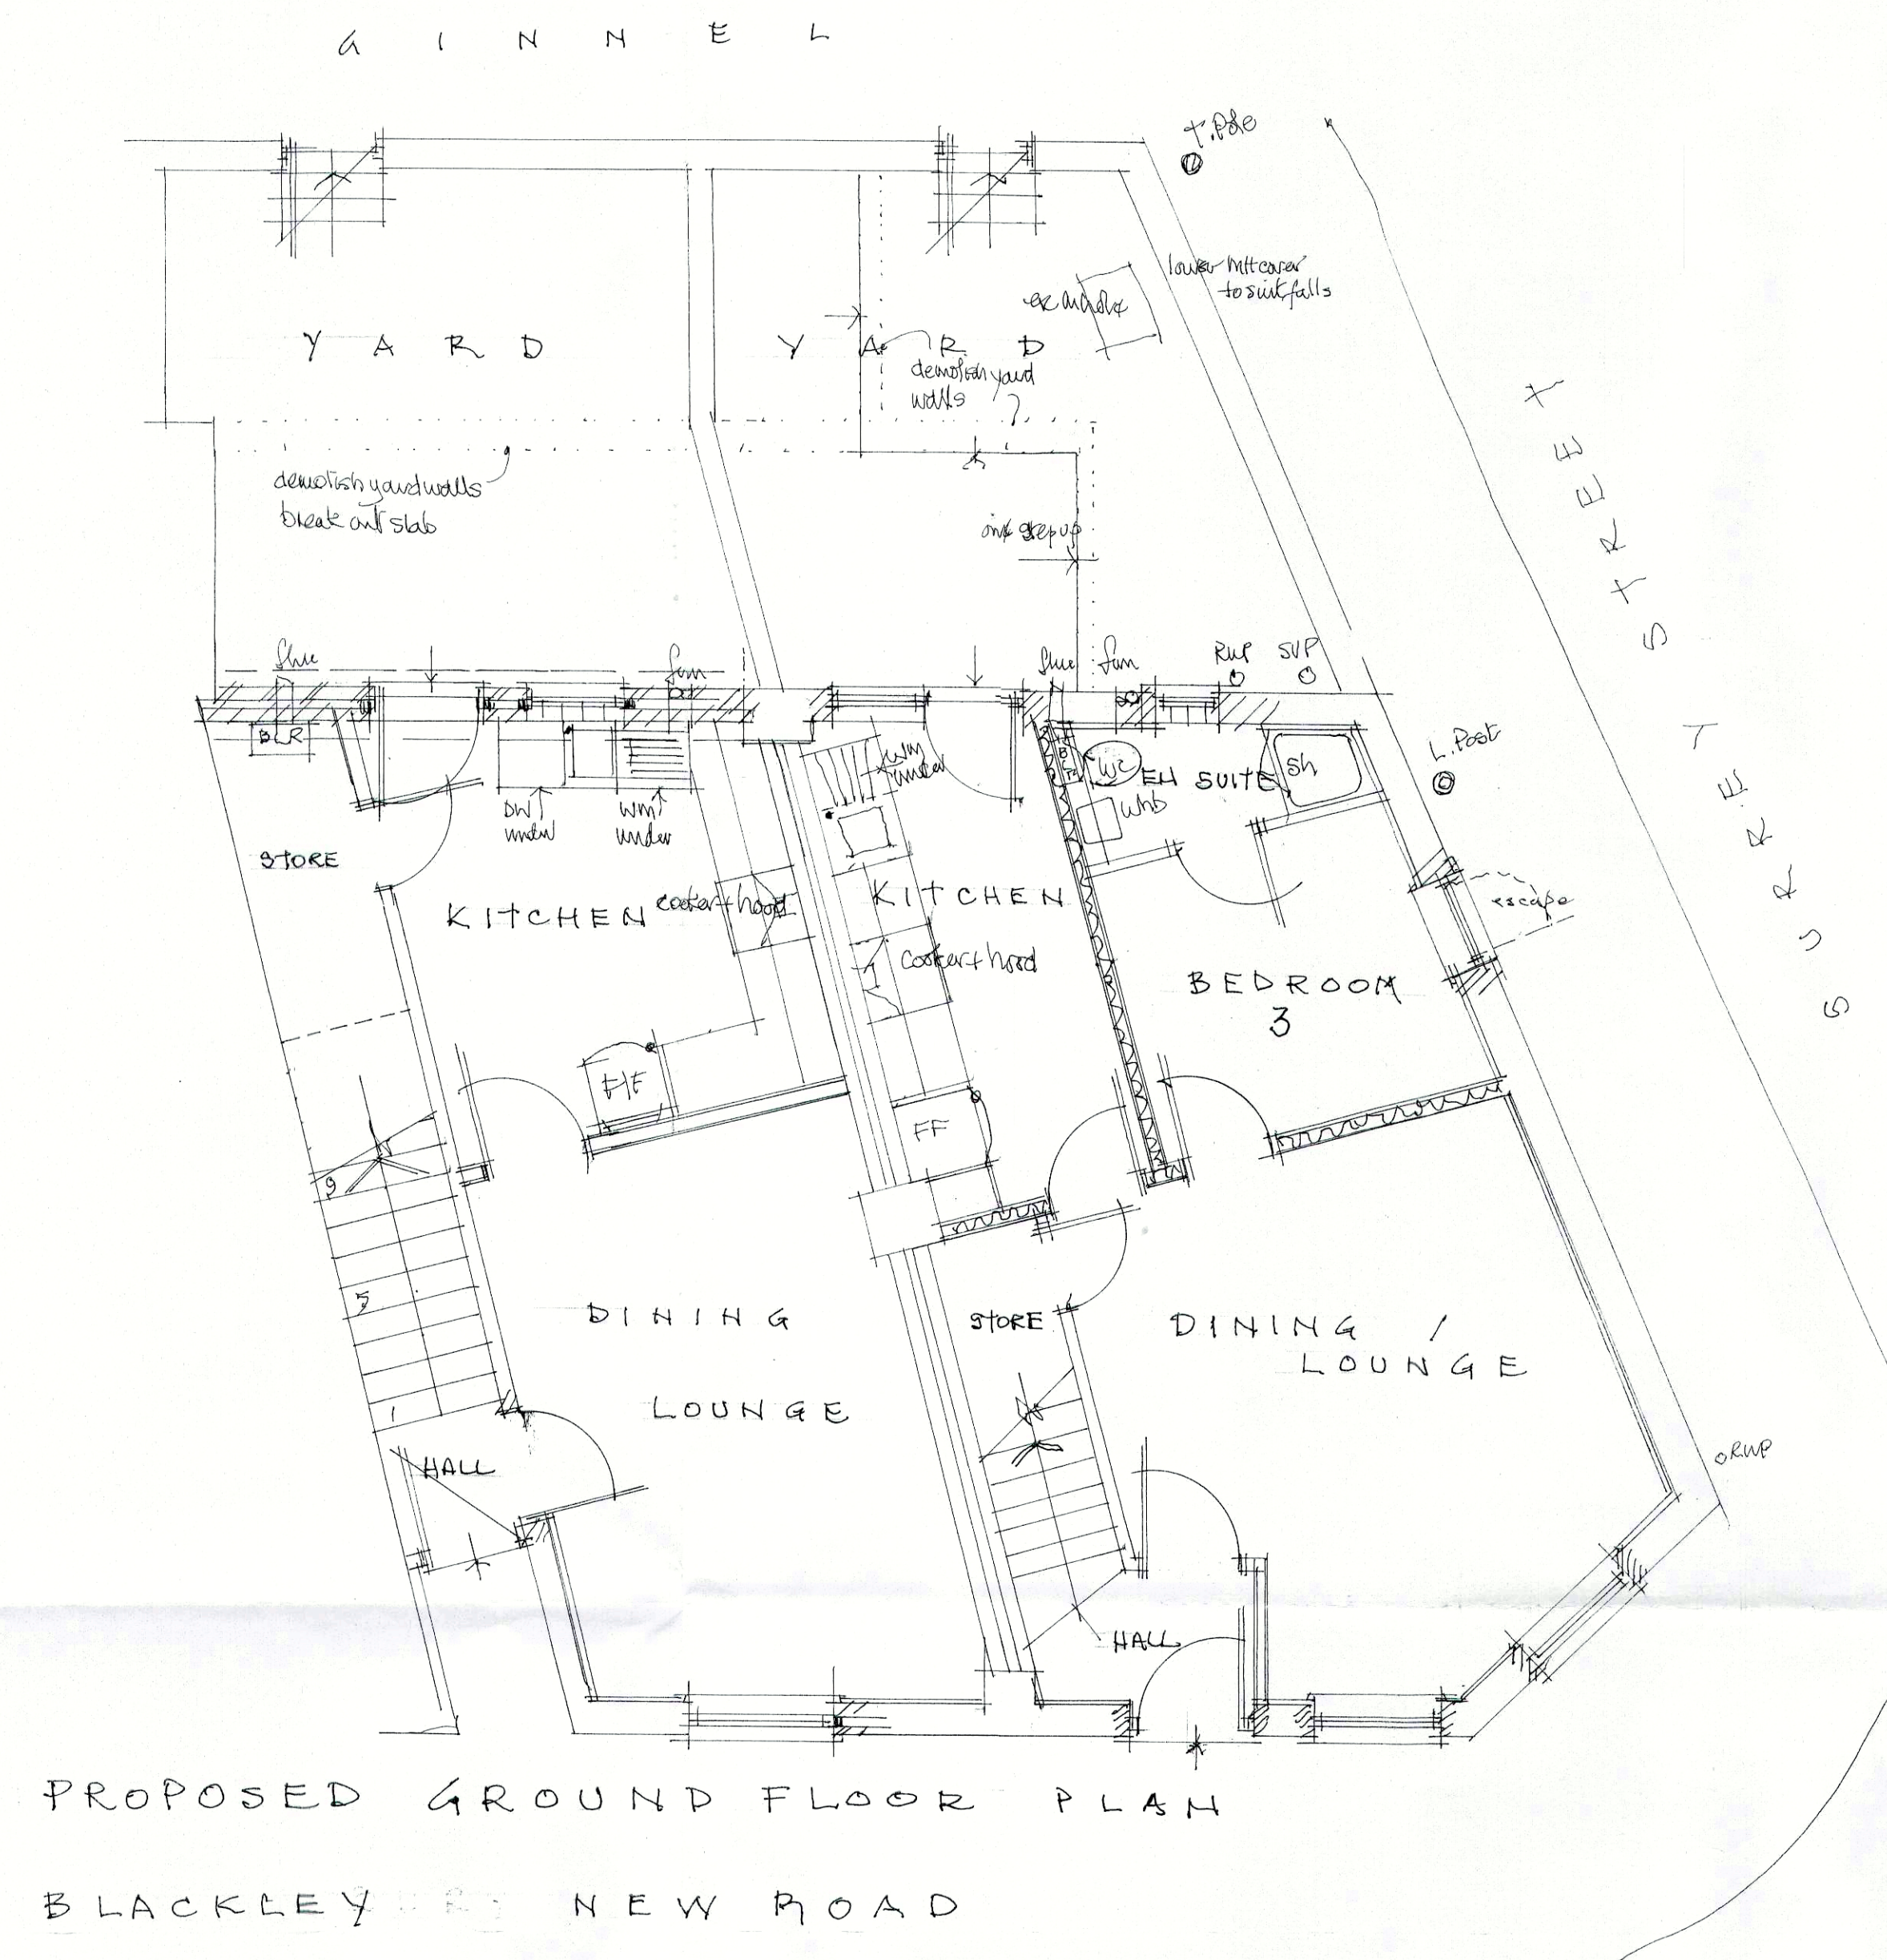

Notes
No dimensions to be scaled from this drawing.
All setting out dimensions to be checked on site

Job Title
ALTERATIONS to
52 / 54, BLACKLEY NEW ROAD / SURREY STREET
BLACKLEY, MANCHESTER, M9 8GE for
FIRST STRING PROPERTIES Ltd

Davenport and Flinn Chartered
Planning & Design Consultants, Surveyors Architects
3A Hamnett Street Hyde SK14 2EX 0161 368 3064

Drawing Title
PROPOSED

Date	Scale	Job No	Dwg No	Rev
May'20	1:50	6400	2	