

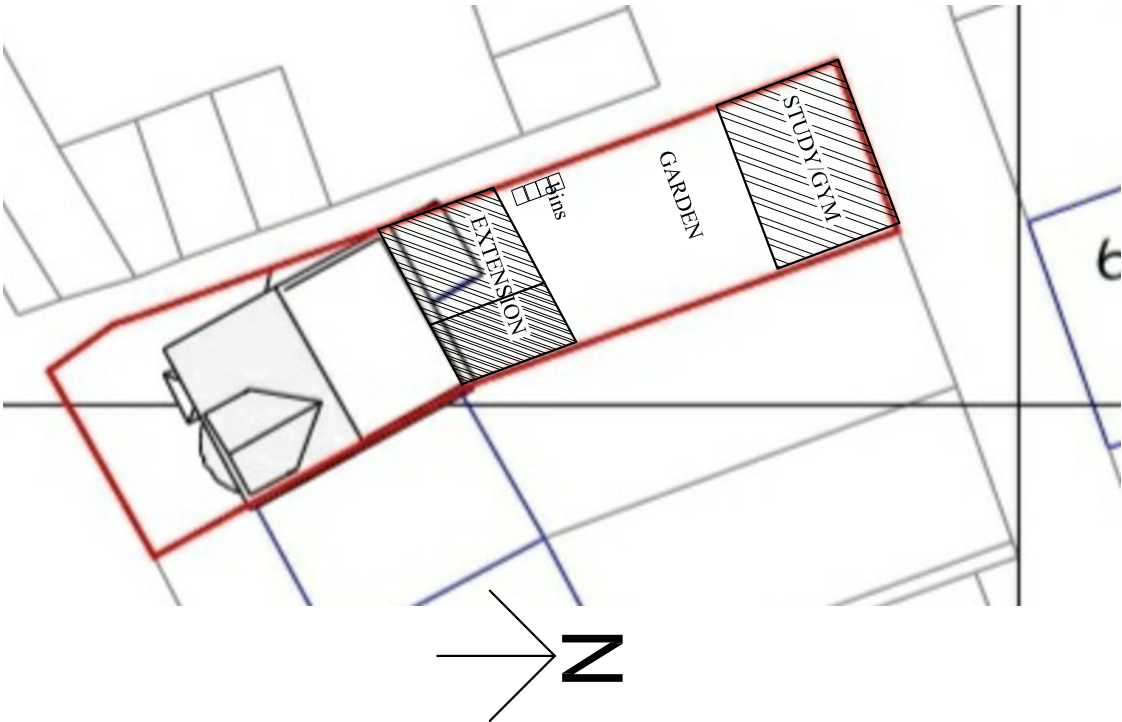


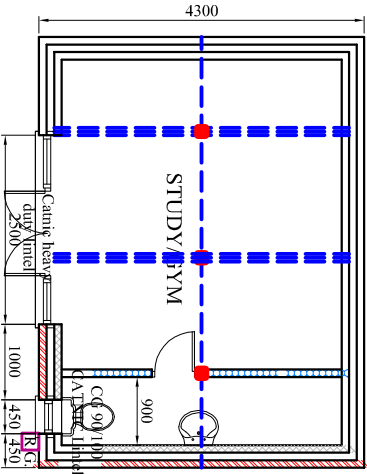

SITE PLAN 1:250

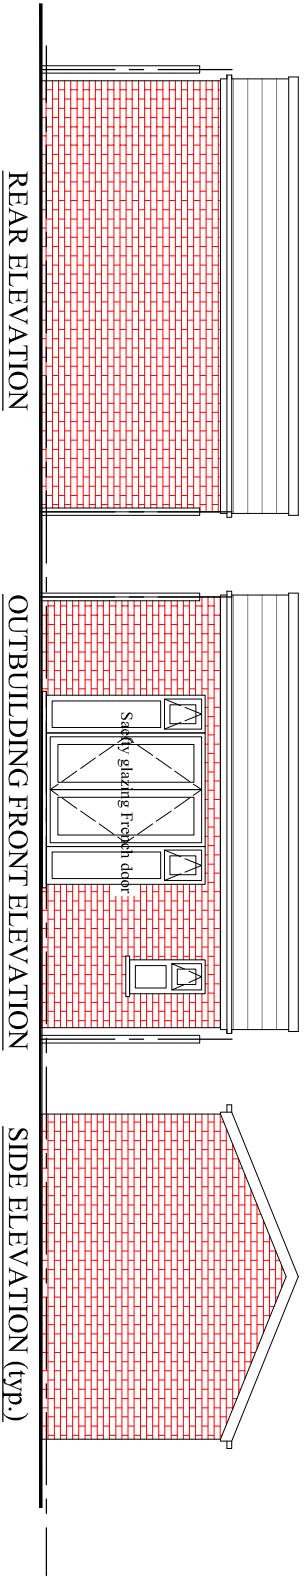

REAR ELEVATION

OUTBUILDING FRONT ELEVATION

SIDE ELEVATION (typ.)