

Our Ref. SP32035

Rep: SP



Date: 24.02.2020

Drawn by: SF


Scale: 1:10

Client: Dwell Student Living


Rev#2

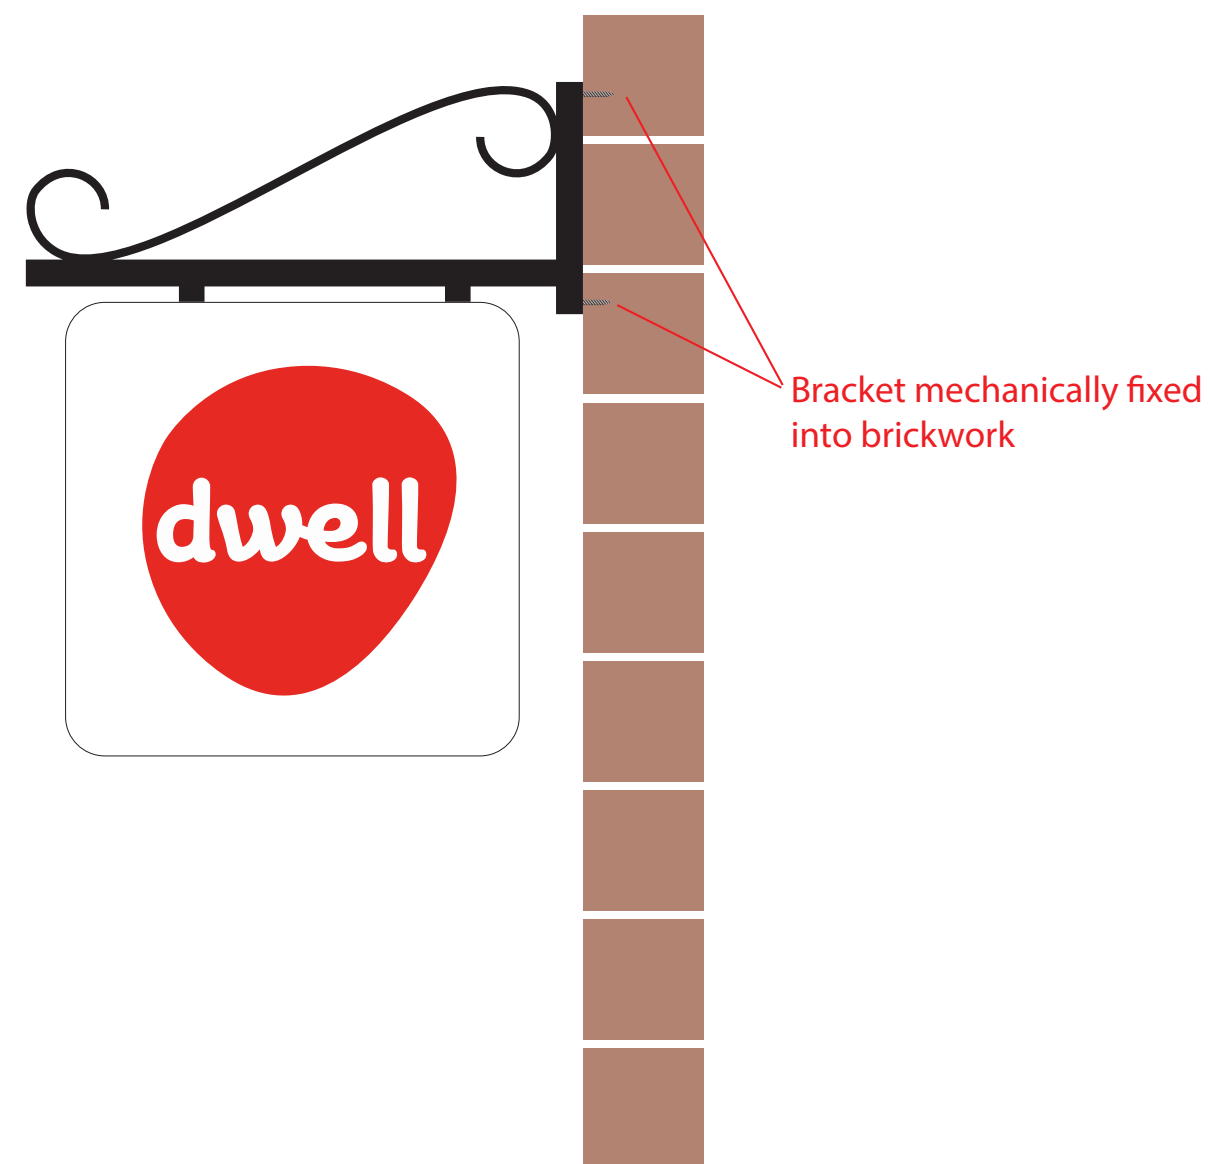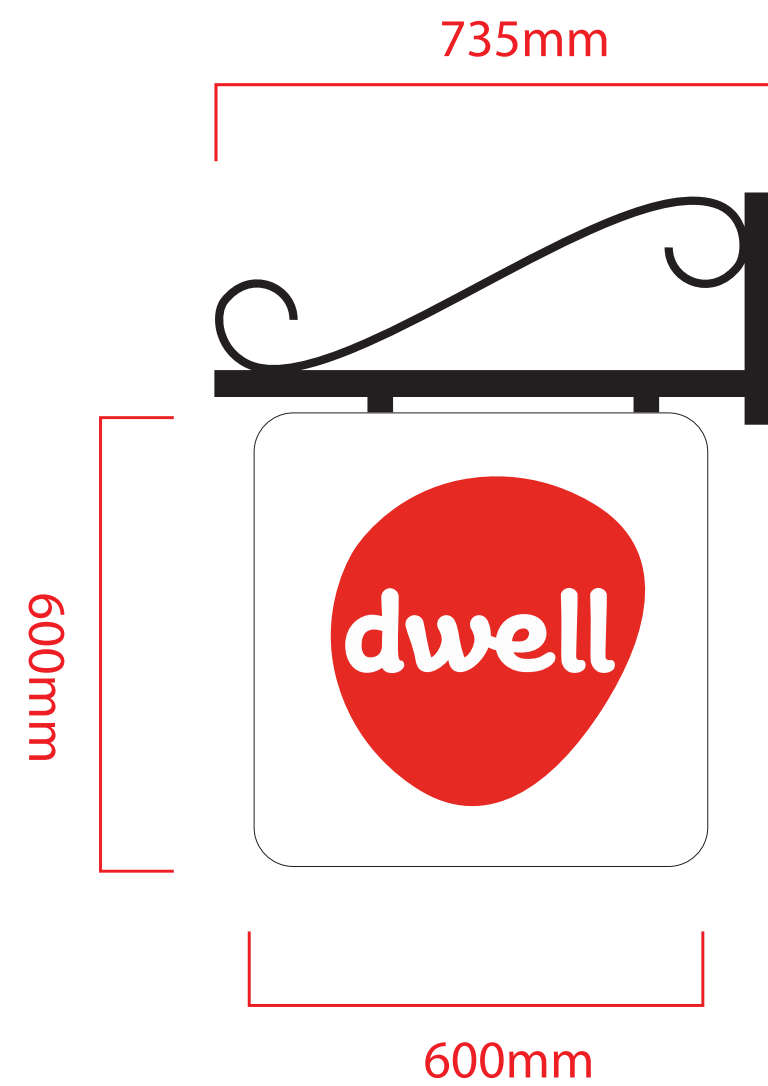

Height from ground to base of sign: 4540mm	
Dimension: 600mm (w) x 600mm (h)	
Max. Ht of Letter or Symbol: 112mm	
Colours: red and white	
Materials: aluminium face panel and mild-steel bracket	
Maximum Projection: 750mm	
Illumination: No	2

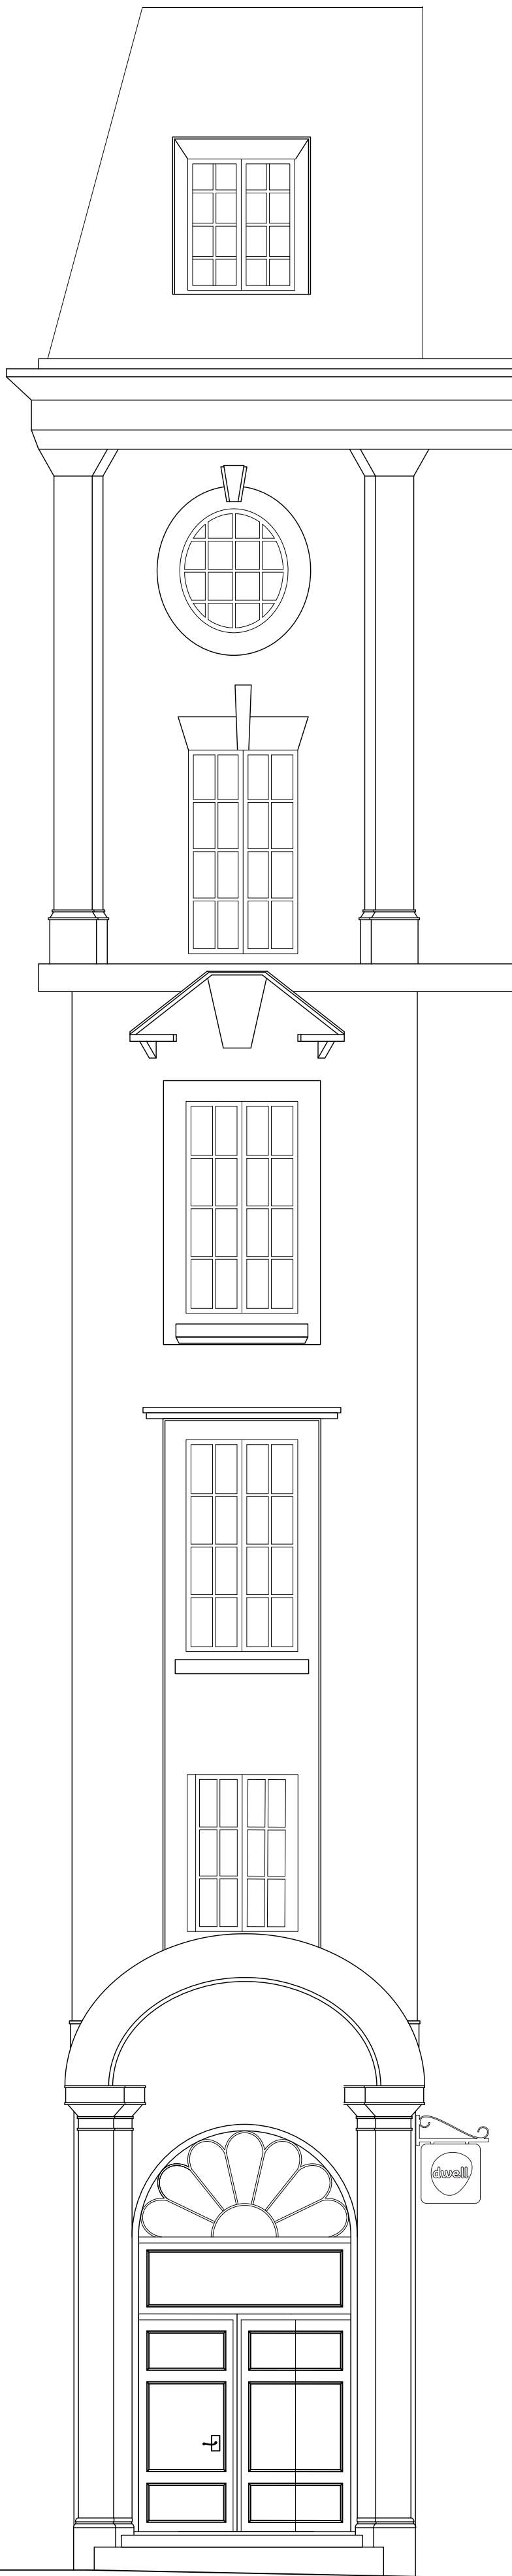

CORNER ELEVATION SCALE 1:50

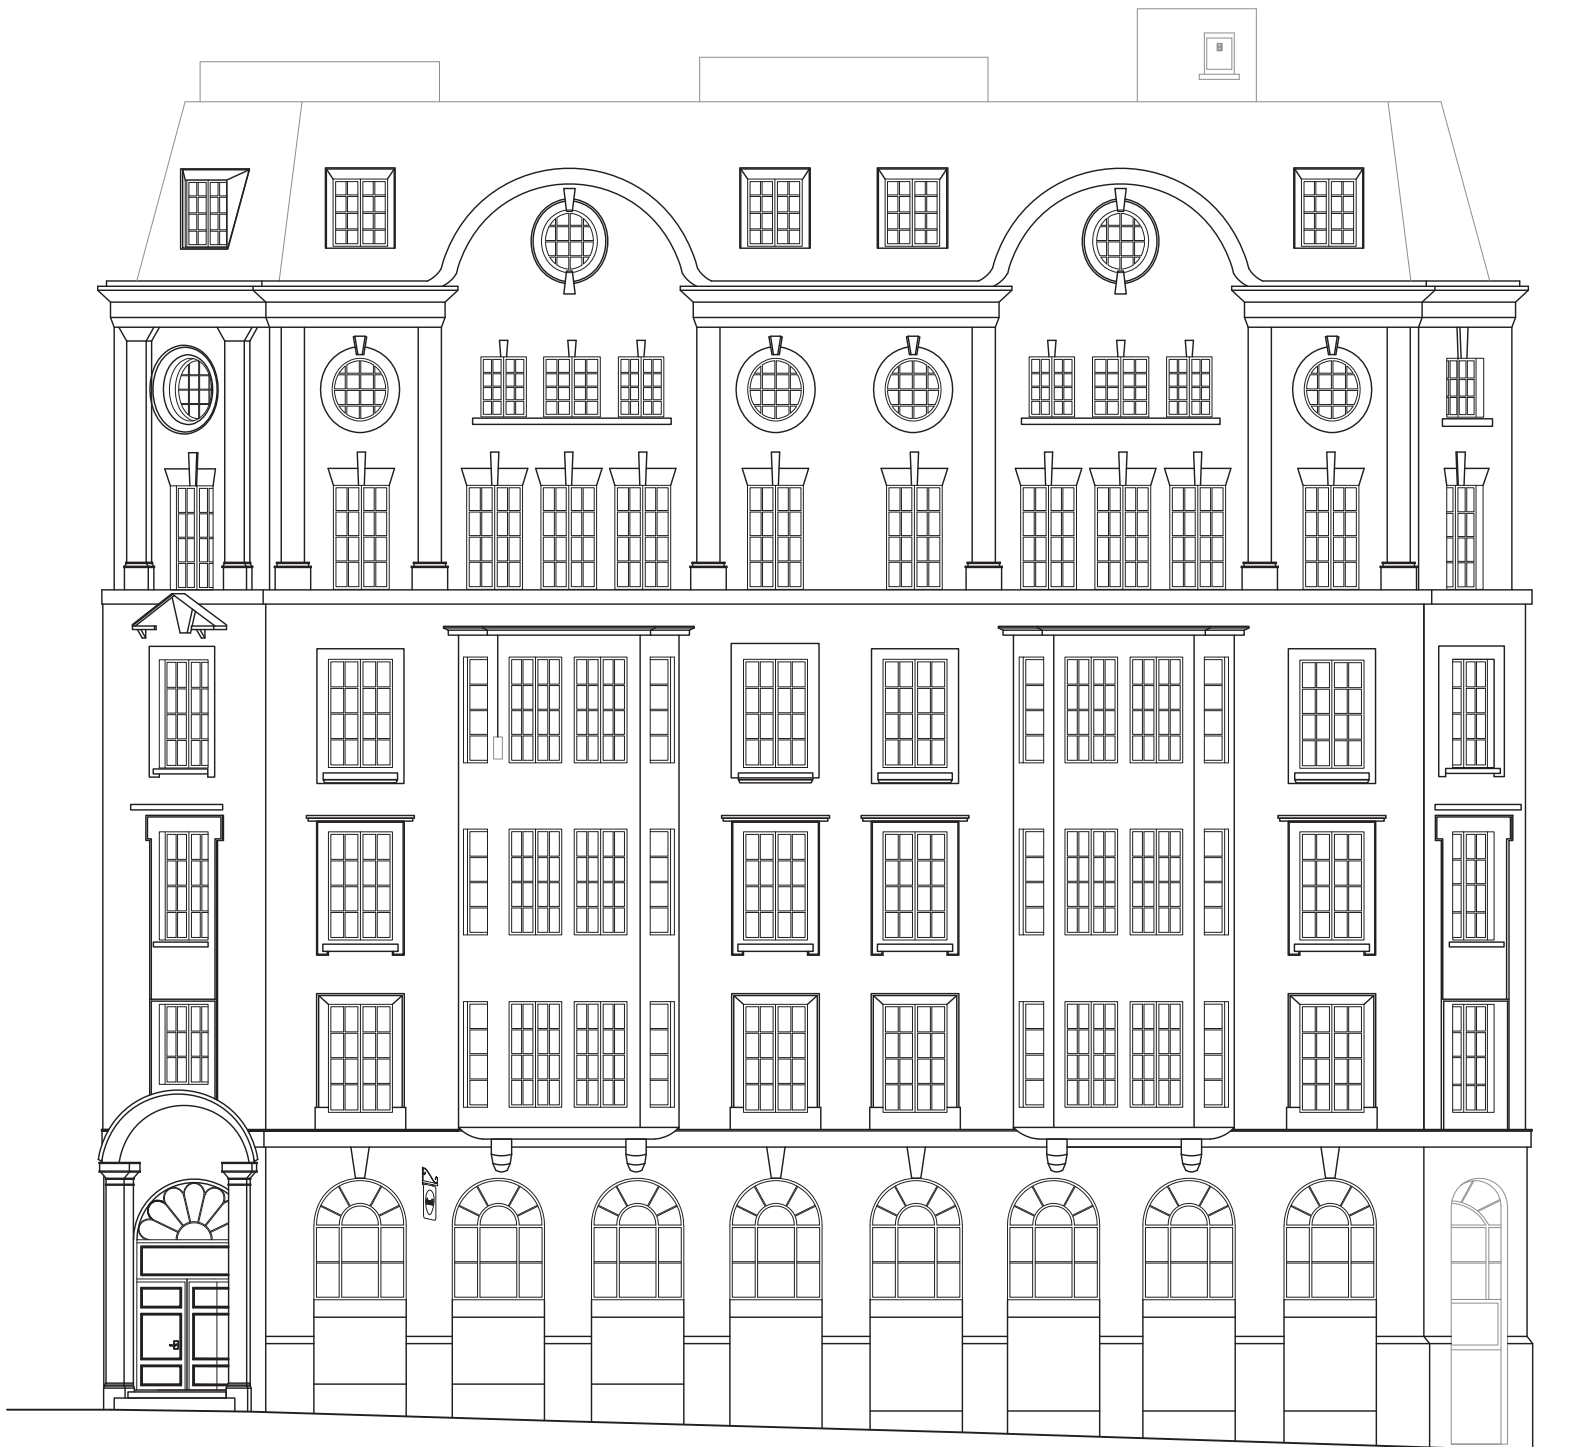

PRINCESS STREET ELEVATION (SW) SCALE 1:150

Our Ref. SP32035

Rep: SP

Date: 24.02.2020

Drawn by: SF

Scale: 1:25

Client: Dwell Student Living

Rev#2

