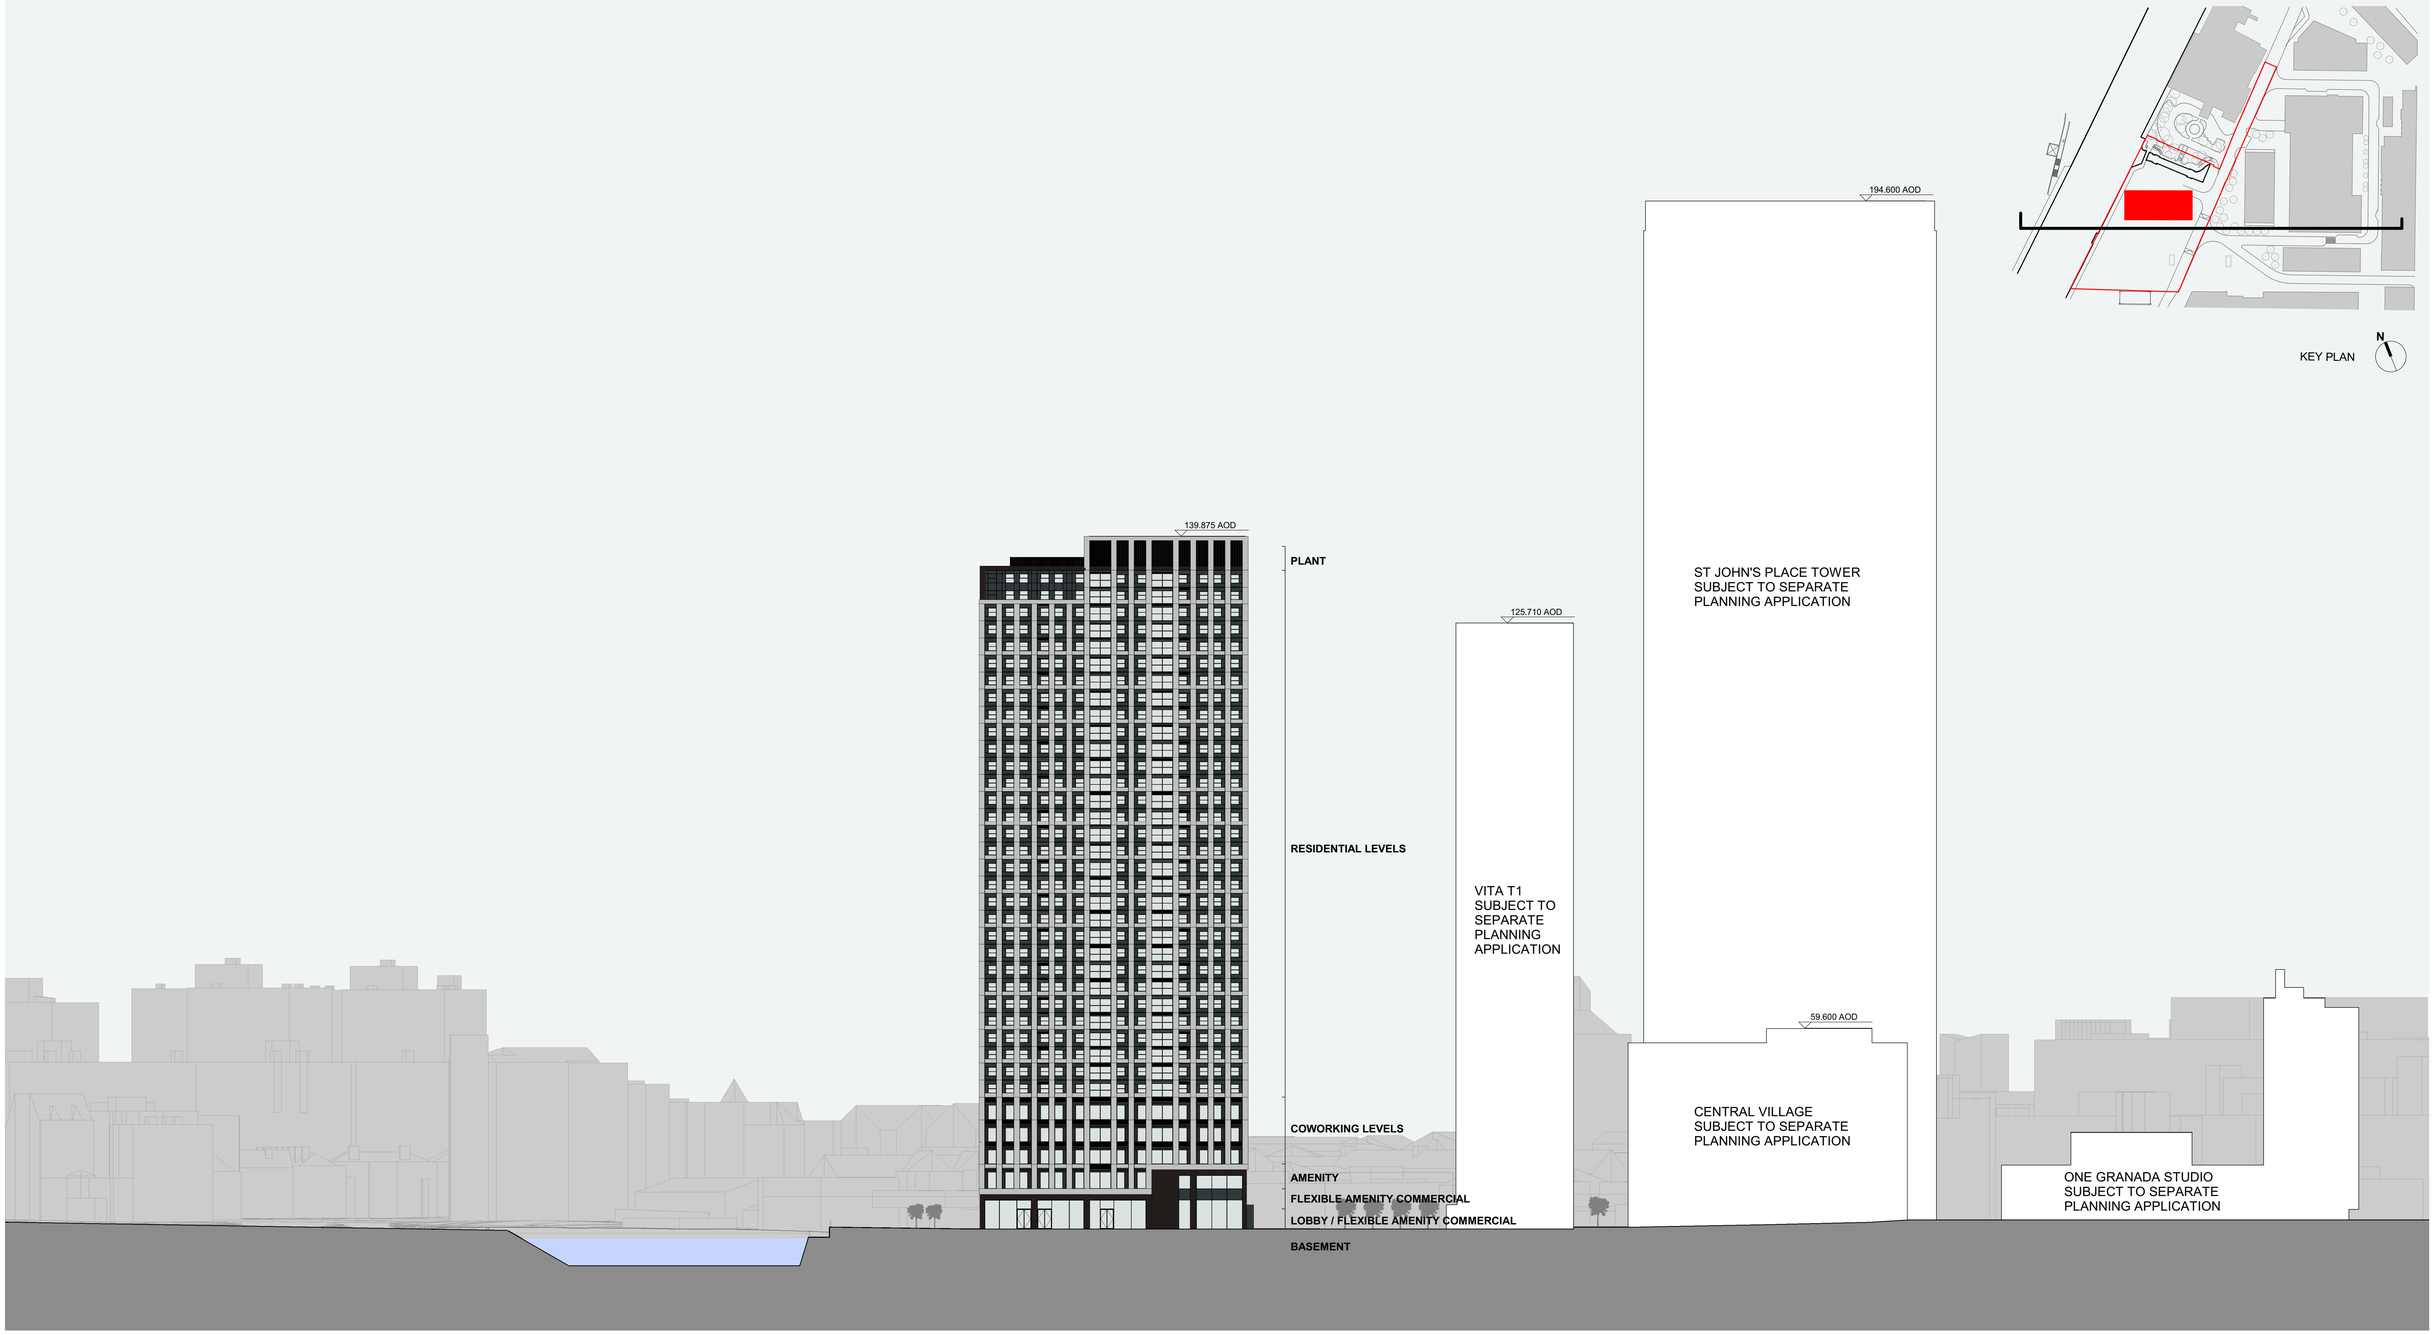

No	Date	Dwn	Chk	App	Revision or reason for issue
A	20200320	MM	PT	JR	ISSUED FOR PLANNING First Issue
B.	20200327	EDS	PT	JR	ISSUED FOR PLANNING

General Notes
Do not scale from drawing. Use marked dimensions.
To be read in conjunction with all other Consultant's drawings.
The Architect to be immediately notified of any discrepancies.
Copyright on this drawing retained by the Architect.

Client
VITA

Client
VITA
The Box, Horseshoe Lane
Alderly Edge, SK9 7QP
Telephone +44 (0) 207123 4000 Facsimile +44 (0) 161 332 7718
Email info@selectproperty.com

DENTON CORKER MARSHALL

Architect
Denton Corker Marshall LLP
3.04 The Frames 1 Phipp Street
London EC2A 4PS
Telephone 020 7833 2020 Facsimile 020 7833 9320
Email mail@dentoncorkermarshall.co.uk

Project Title
UNION ST. JOHNS
VITA T2

Scale / North Point
1:500 @ A1 0 5 10 15 25M
1:1000 @ A3

Drawing Title
PROPOSED CONTEXTUAL SOUTH ELEVATION

Drawing Number
6555-A-B500-E-S-001

Revision
B

Drawing Status
PLANNING