


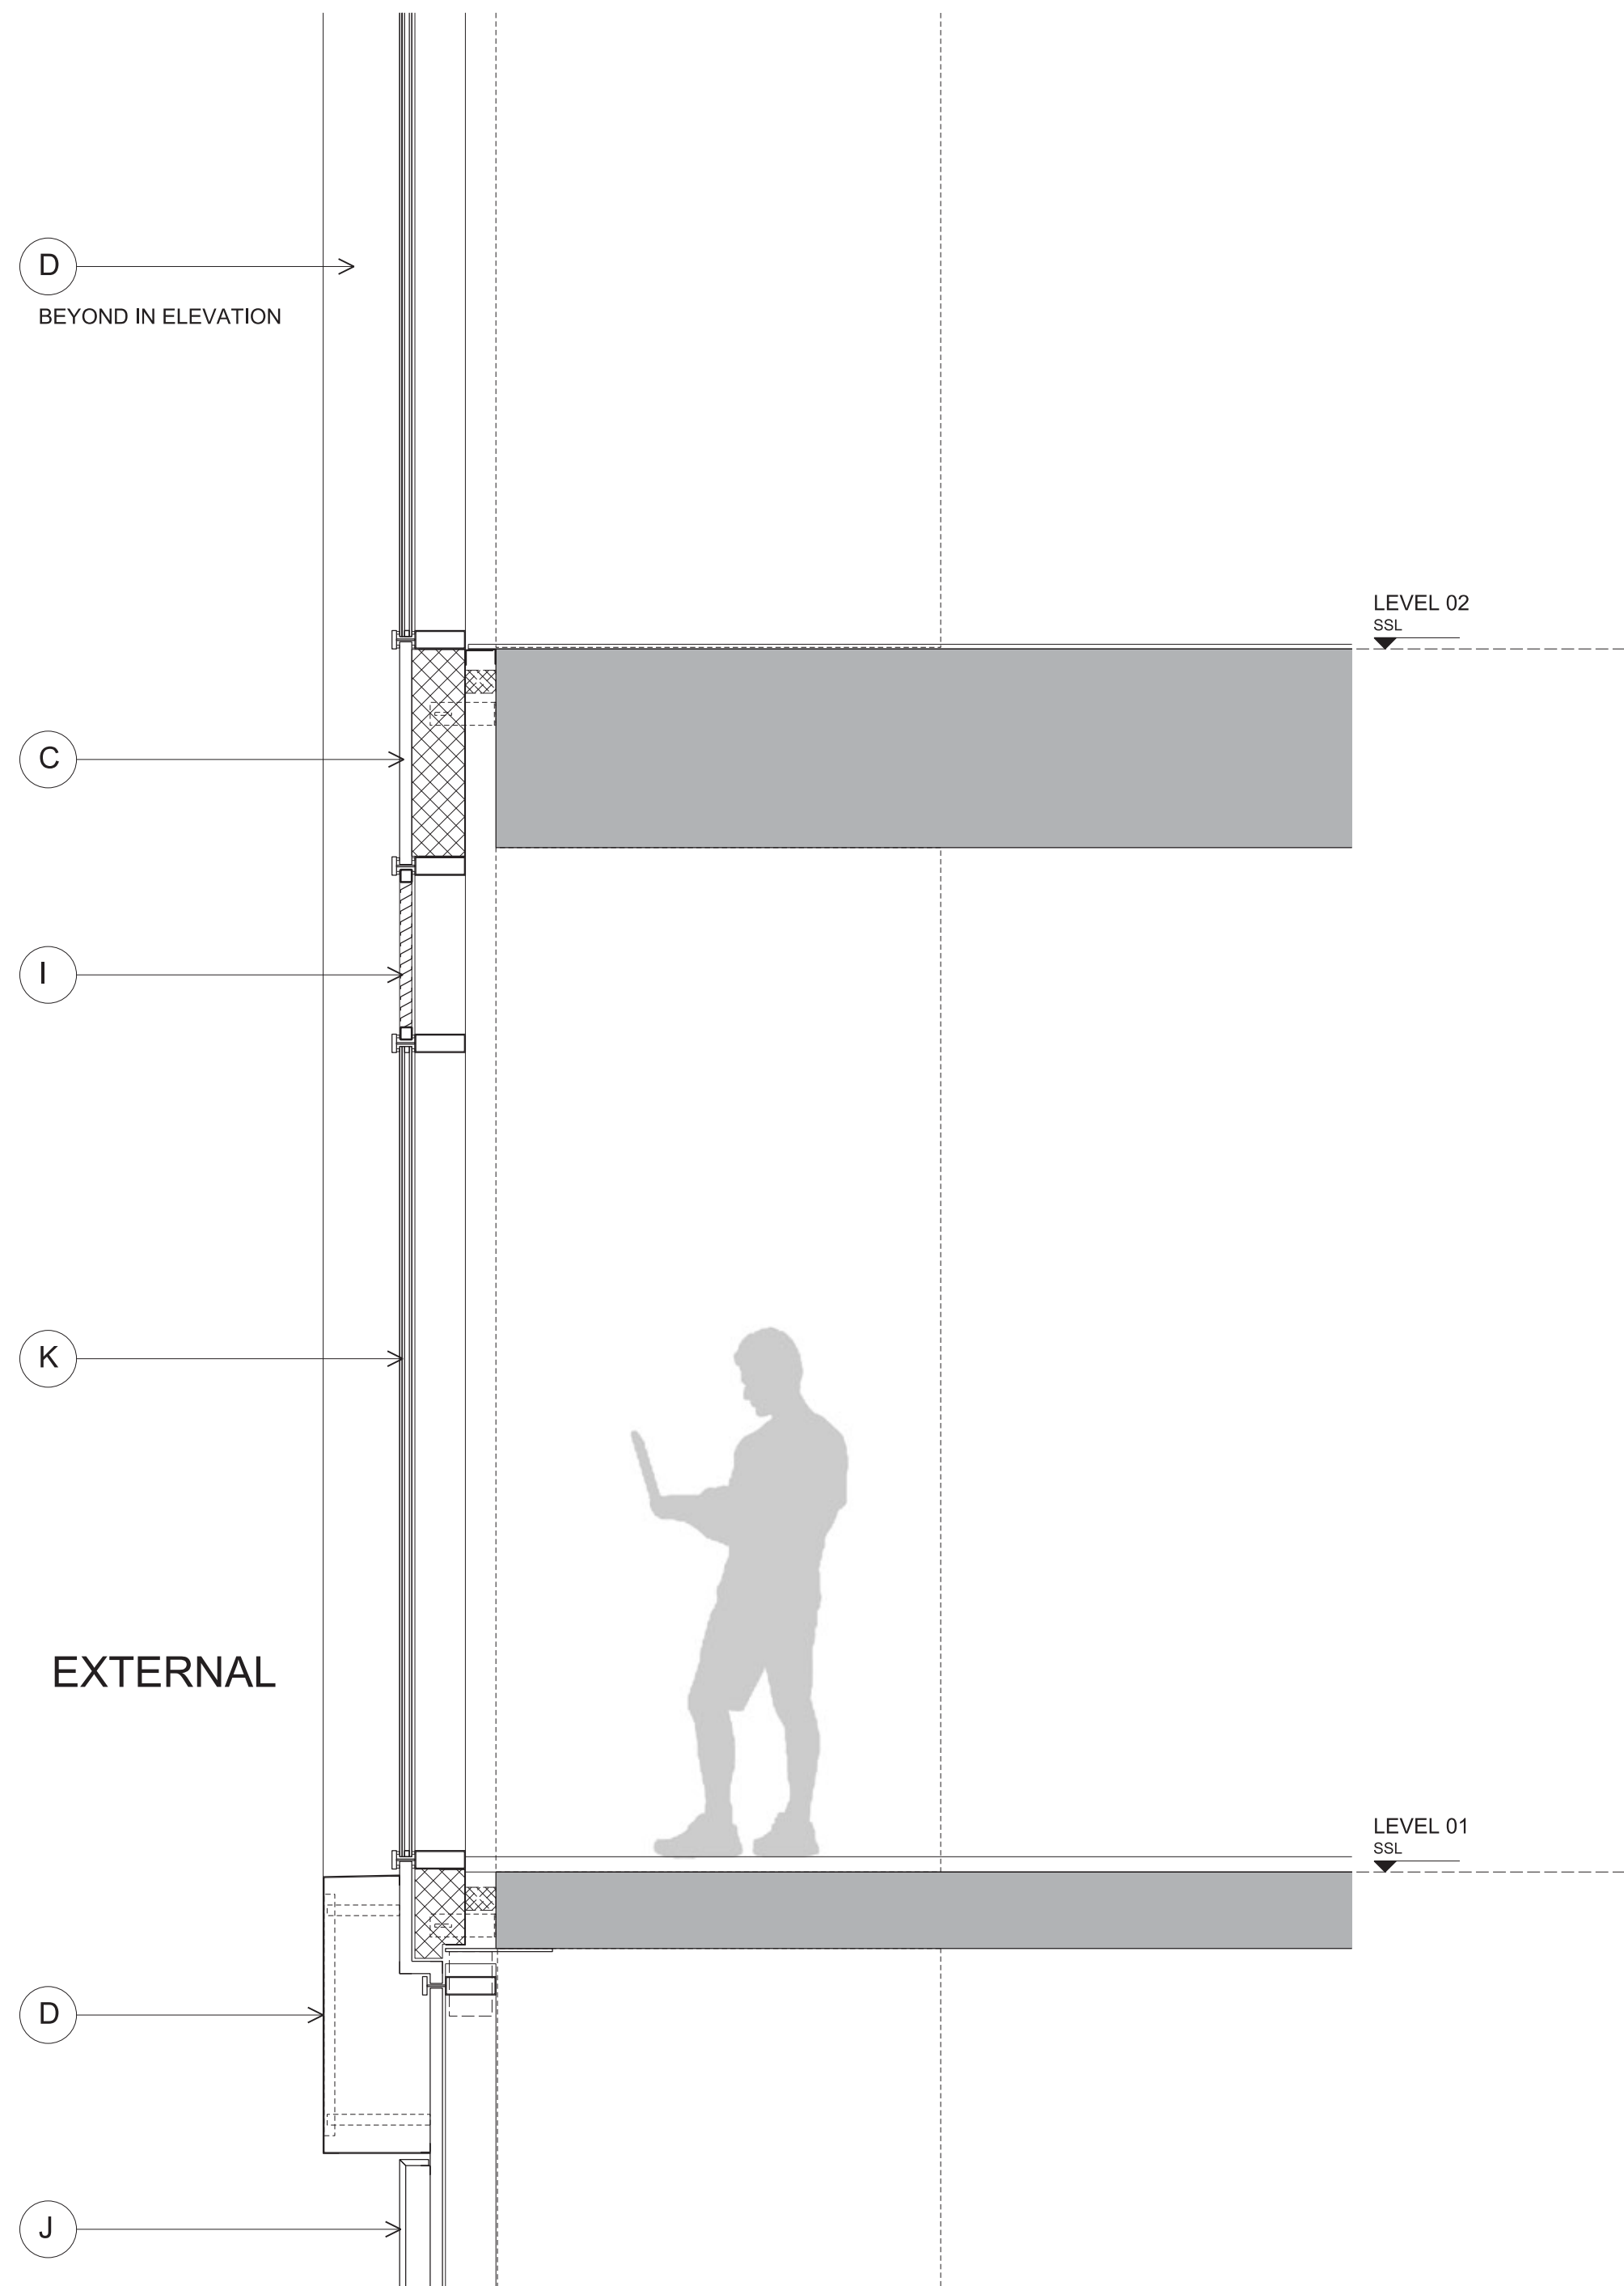

01 SECTION
SECTION 1:20 @ A1





02 ELEVATION
ELEVATION 1:20 @ A1

MATERIALS KEY

- A ALUMINIUM WINDOW FRAMES WITH CLEAR VISION GLAZING - BLACK COLOURED FRAMES
- B BLACK COLOURED BACK PAINTED GLASS 'SPANDREL' WITH INSULATION BEHIND TO TYPICAL APARTMENT LEVELS
- C ALUMINIUM SPANDREL CLADDING PANEL - BLACK COLOUR FINISH
- D ALUMINIUM CLADDING PANEL - SILVER GREY COLOUR FINISH
- E ALUMINIUM LOUVRE GLAZED INTO WINDOW SYSTEM - COLOUR AND FINISH TO MATCH BLACK COLOUR CLADDING PANEL
- F ALUMINIUM WINDOW FRAMES WITH CLEAR VISION GLAZING - EXPRESSED MULLIONS AND SSG TRANSOM JOINTS - BLACK COLOURED FRAMES
- G ALUMINIUM WINDOW FRAMES WITH BLACK COLOURED BACK PAINTED GLASS 'SPANDREL' WITH INSULATION BEHIND - EXPRESSED MULLIONS AND SSG TRANSOM JOINTS - BLACK COLOURED FRAMES
- H VERTICAL LOUVRES - BLACK COLOUR FINISH
- I LOUVRE PANEL CLADDING - BLACK COLOUR FINISH
- J CERAMIC CLADDING TO GROUND AND LEVEL 01 - BLACK COLOUR FINISH
- K CURTAIN WALL GLAZING TO GROUND TO LEVEL 04 - BLACK COLOURED FRAMES
- L BLACK COLOURED BACK PAINTED GLASS 'SPANDREL' GLAZED INTO CURTAIN WALL TO GROUND AND LEVEL 04

FACADE ELEVATION KEY

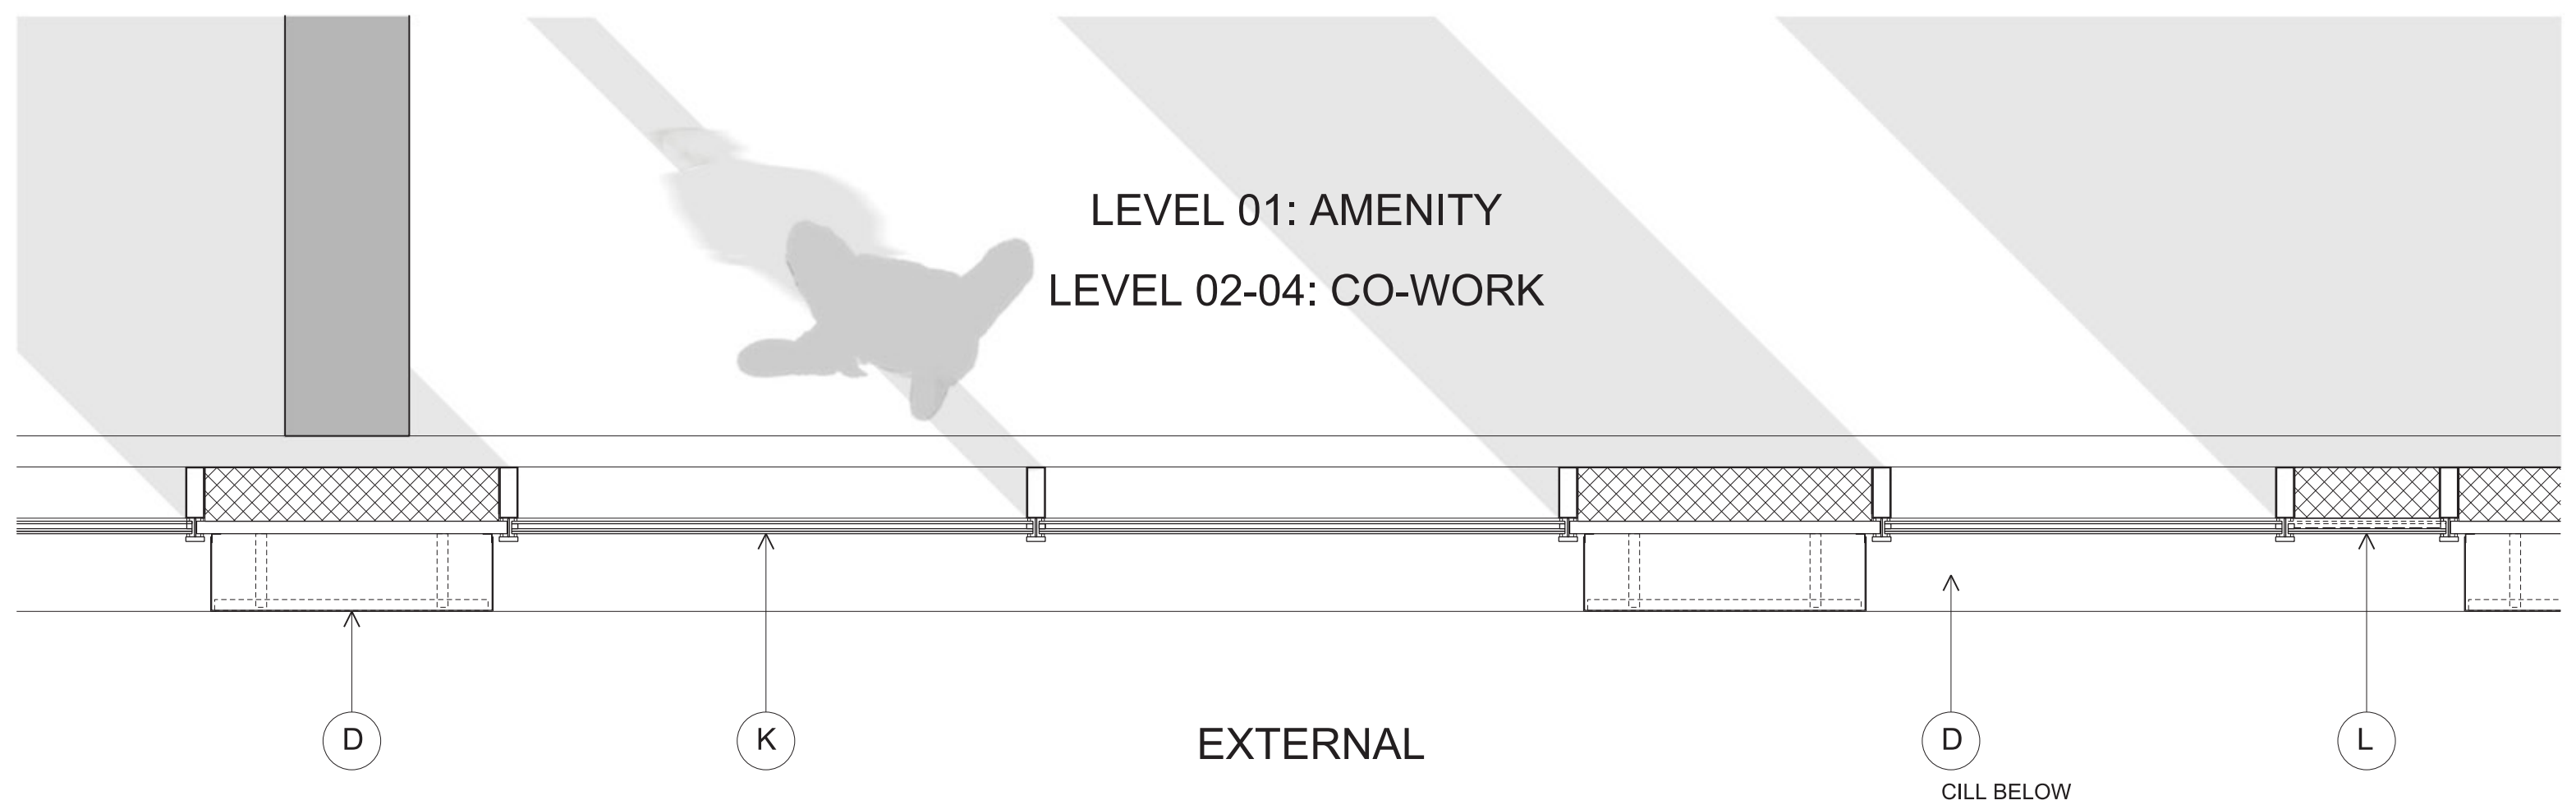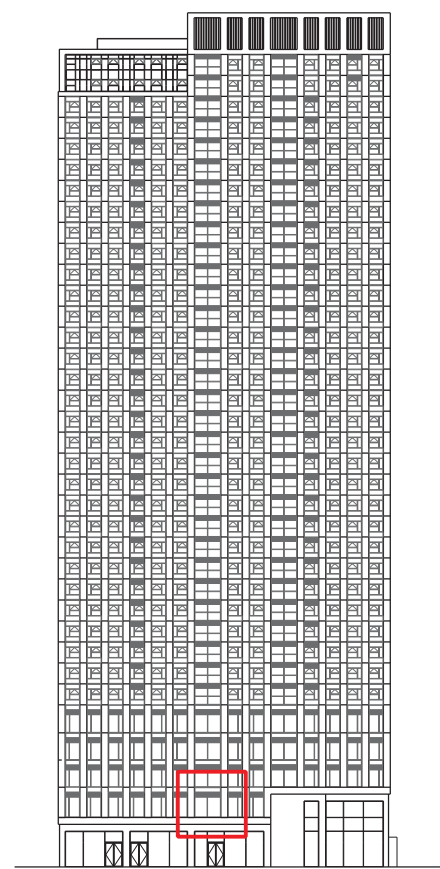

03 PLAN
PLAN 1:20 @ A1

General Notes
Do not scale from drawing. Use marked dimensions.
To be read in conjunction with all other Consultant's drawings.
The Architect to be immediately notified of any discrepancies.
Copyright on this drawing retained by the Architect.

A	20200320	PT	PT	JR	First Issue
No.	Date	Dwn	Chk	App	ISSUED FOR PLANNING
					Revision or reason for issue

DENTON
CORKER
MARSHALL

Architect
Denton Corker Marshall LLP
3.04 The Frames 1 Phipp Street
London EC2A 4PS
Telephone 020 7553 2120
Email mail@dentoncorkermarshall.co.uk

Project Title
**UNION, ST. JOHNS
VITA T2**

Client
VITA
The Box, Horseshoe Lane
Alderly Edge, SK9 7QP
Telephone:
Email info@selectproperty.com

Scale / North Point
1:20 @ A1
0 200 400 600 1000mm

Drawing Title
**TYPICAL FACADE DETAILS
LEVEL 01 - 04**

Drawing Number 6555-P-B500-A-011	Revision A
Drawing Status PLANNING	