
Existing Floor Plans


1

0 1m 2m 3m 4m 5m

SCALE

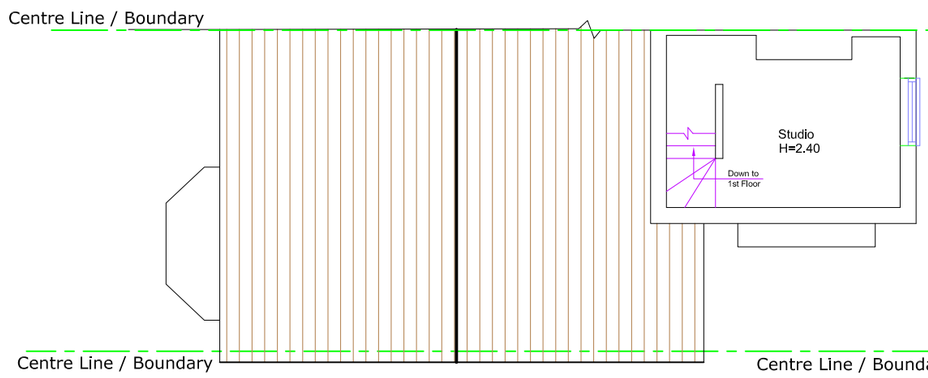


Exsiting Second Floor Plan

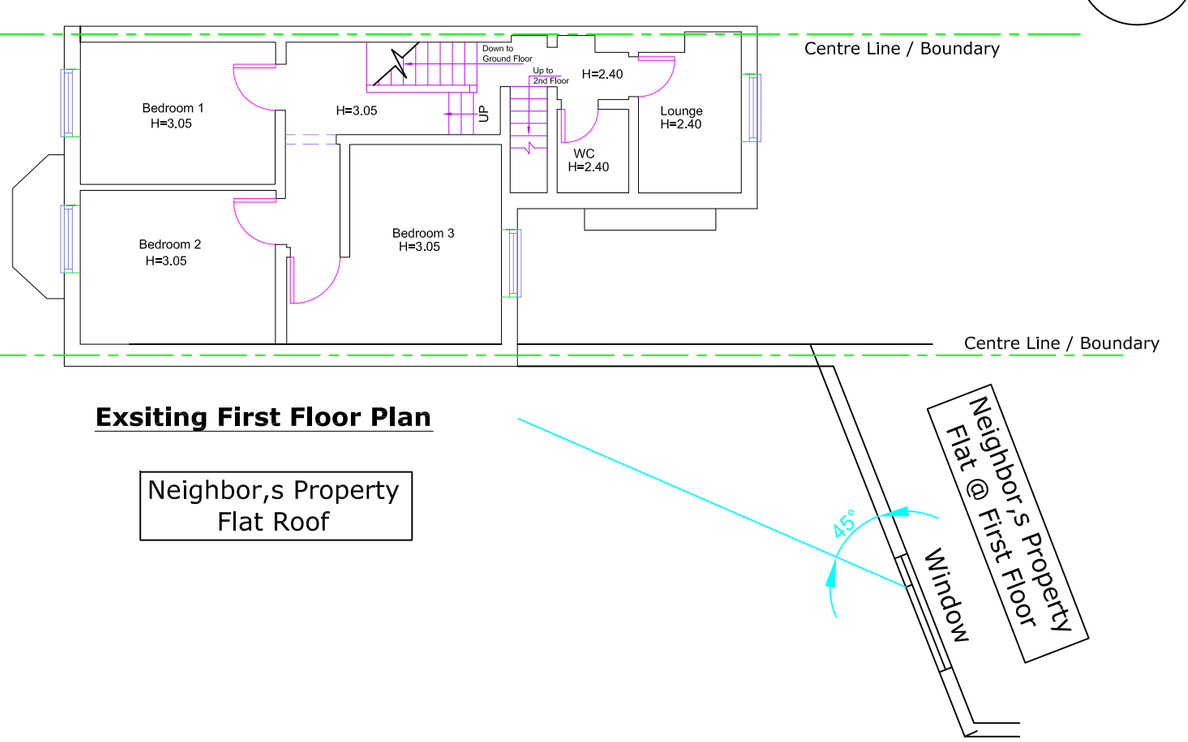


Exsiting First Floor Plan

Neighbor,s Property
Flat Roof

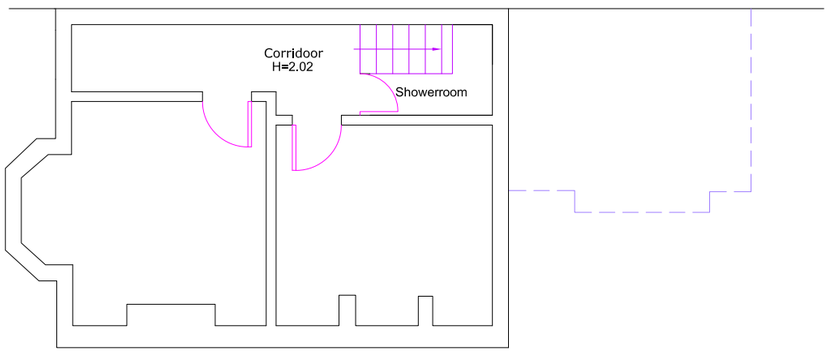

Exsiting Basement Floor Plan
No Change

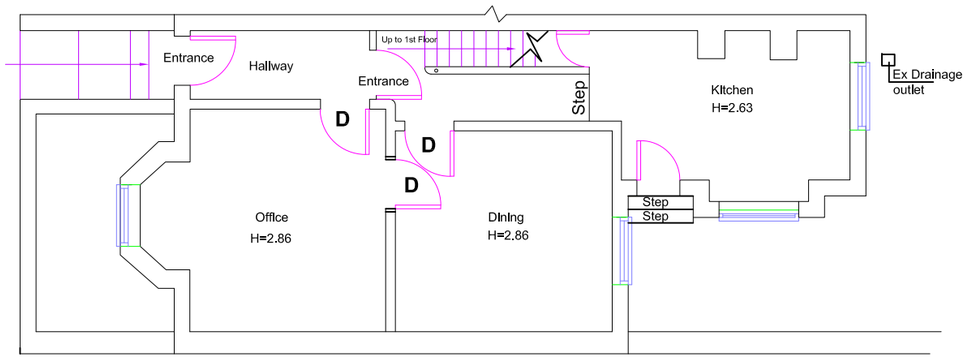

Exsiting Ground Floor Plan

Neighbor,s Property
Ground Floor

Rev: B **Dated:** 19/05/2020
Pro Flat Roof above First Floor amended to Pitched Roof
Pro Bed 4 Side Window details changed.

Rev: A **Dated:** 08/04/2020
Pro GF pitched Roof added


Applicant: Mrs. Iram Naz	**Location:** 18 Alma Road, Levenshulme, Manchester. M19 3NW	**Sheet:** 01 **Rev:** 0
Sheet: Ex Floor Plans	**Proposal:** **Proposed Double Storey Rear Extension**	**Date:** 23/12/2019
		Scale: 1:100 on A3

0 1m 2m 3m 4m 5m


SCALE

Proposed Floor Plans

2

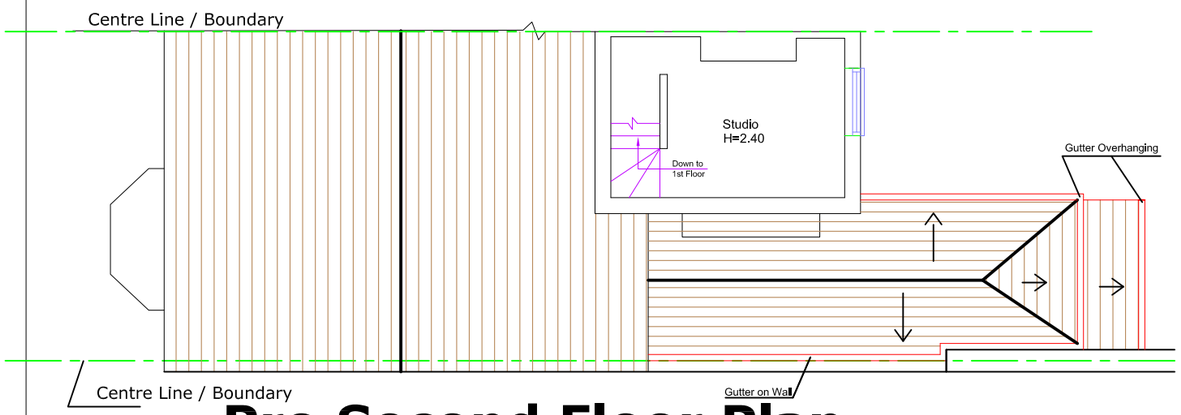



Pro Second Floor Plan

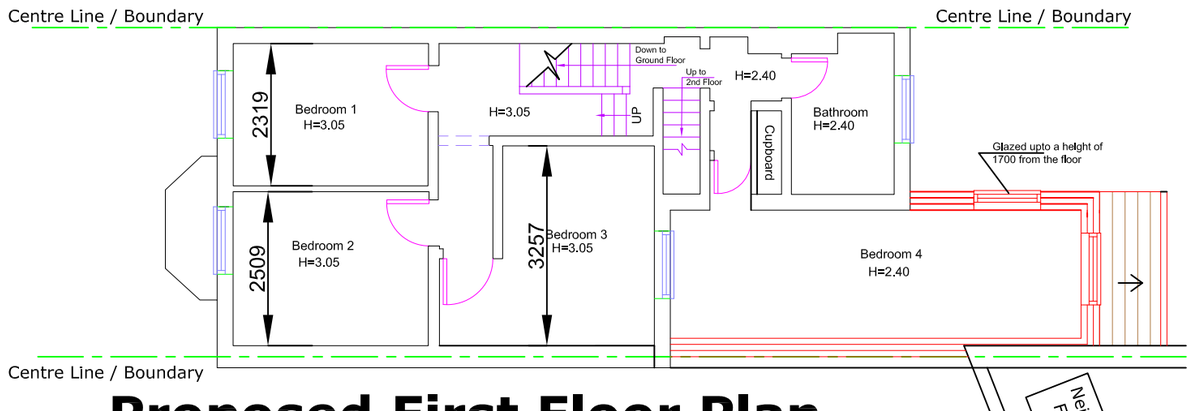

Proposed First Floor Plan

Neighbor,s Property
Flat Roof

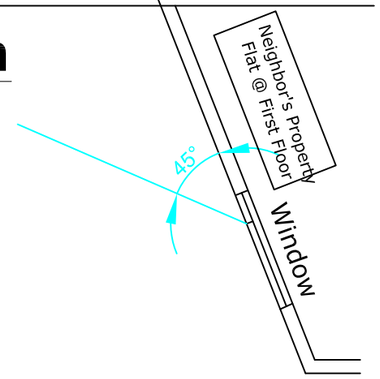

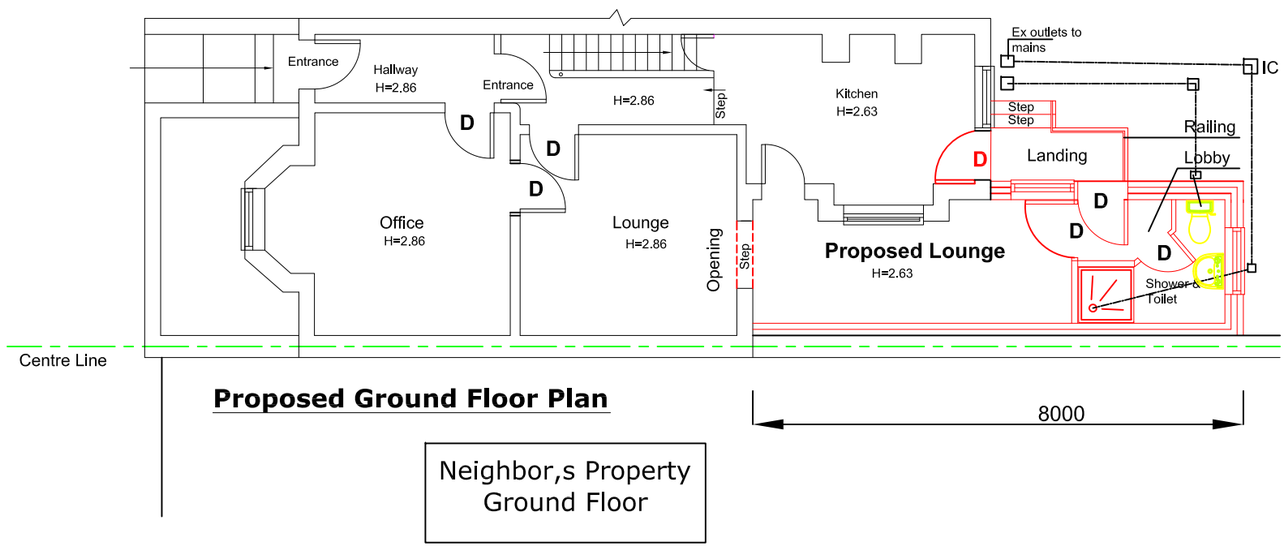

Proposed Ground Floor Plan

Neighbor,s Property
Ground Floor

Rev: B **Dated:** 19/05/2020
Pro Flat Roof above First Floor amended to Pitched Roof
Pro Bed 4 Side Window details changed.

Rev: A **Dated:** 08/04/2020
Pro GF pitched Roof added

Applicant: Mrs. Iram Naz

Sheet: Pro Floor Plans

Location: 18 Alma Road, Levenshulme, Manchester. M19 3NW

Proposal: **Proposed Double Storey Rear Extension**

Sheet: 02 **Rev:** 0

Date: 23/12/2019


Scale: 1:100 on A3

0 1m 2m 3m 4m 5m


SCALE

Ex & Pro Roof Plans and Front Elevation


3

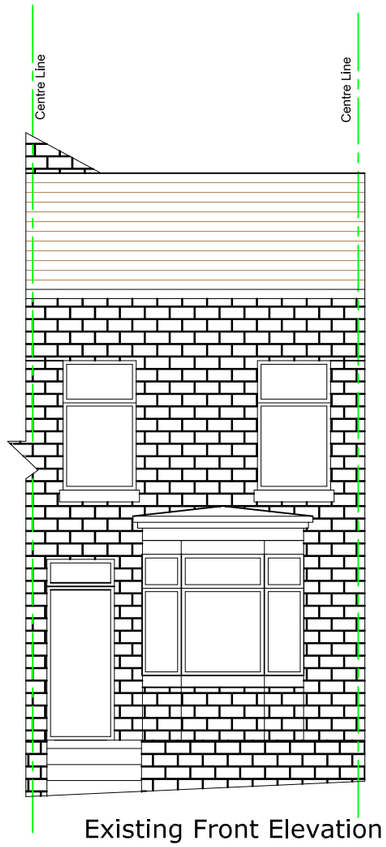

Existing Front Elevation

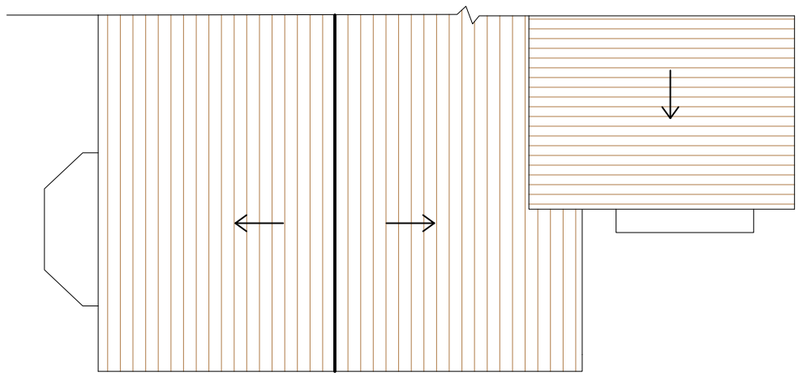

Exsiting Roof Plan

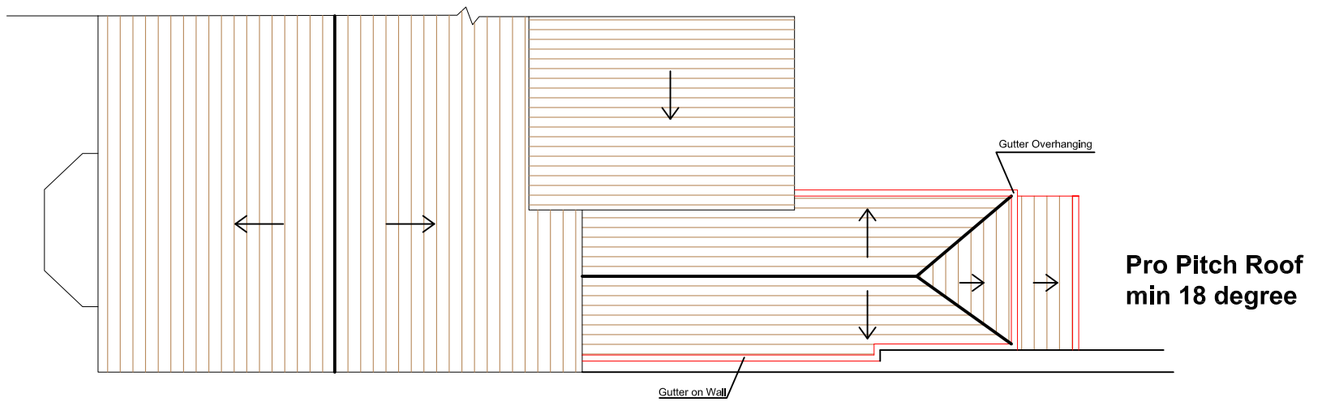

Proposed Roof Plan

Rev: B Dated: 19/05/2020
Pro Flat Roof above First Floor amended to Pitched Roof
Pro Bed 4 Side Window details changed.


Rev: A Dated: 08/04/2020
Pro GF pitched Roof added

Applicant: Mrs. Iram Naz	Location: 18 Alma Road, Levenshulme, Manchester. M19 3NW	Sheet: 03	Rev: 0
Sheet: Roof Plans & Front Elevation	Proposal: **Proposed Double Storey Rear Extension**	Date: 23/12/2019	
		Scale: 1:100 on A3	


0 1m 2m 3m 4m 5m

SCALE

4

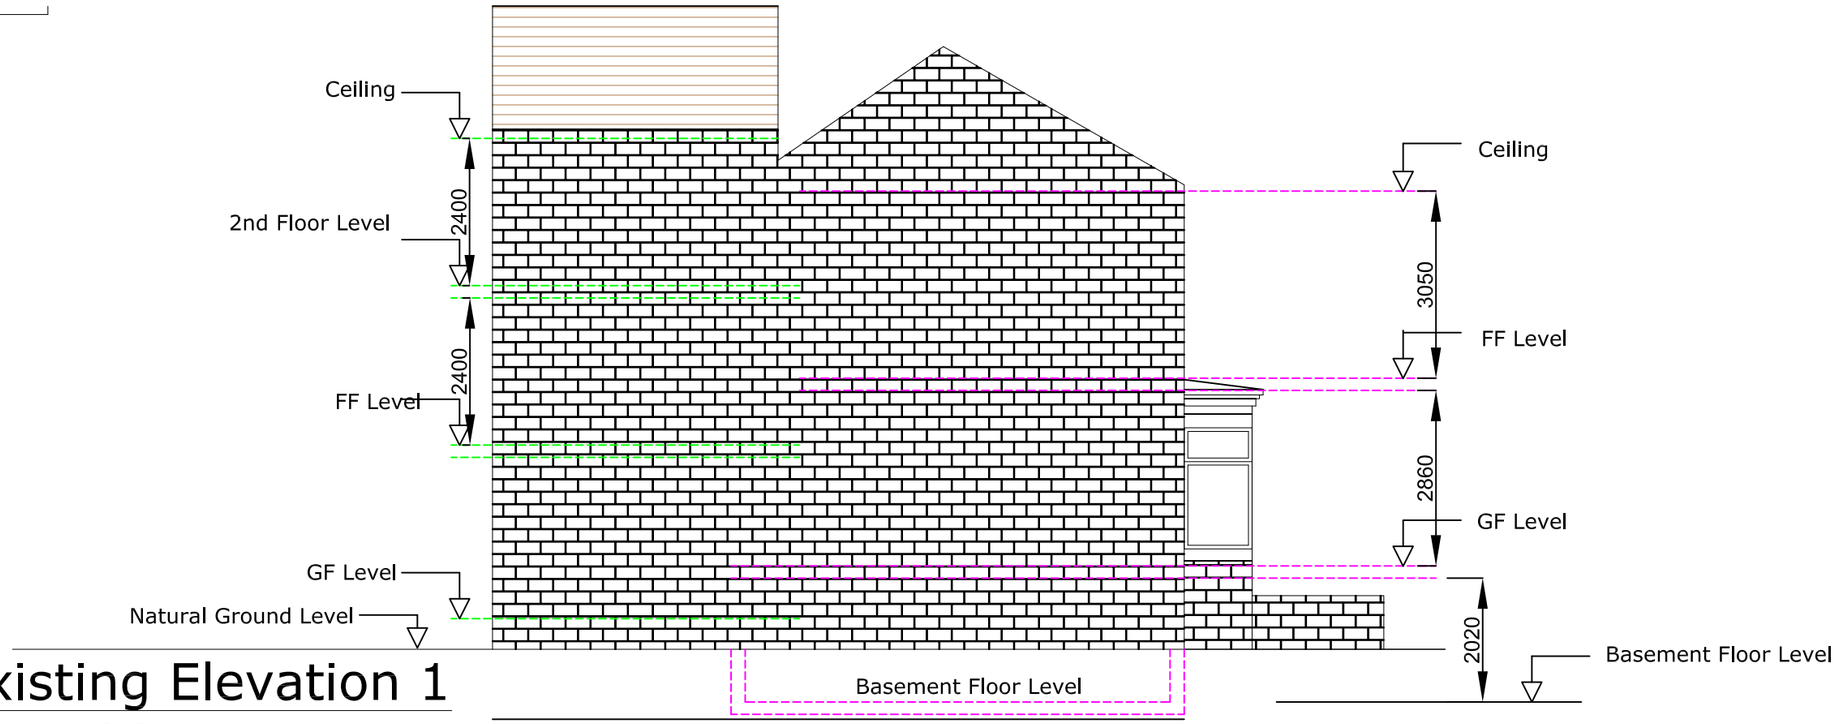

Existing Elevation 1 from 20 Alma Road

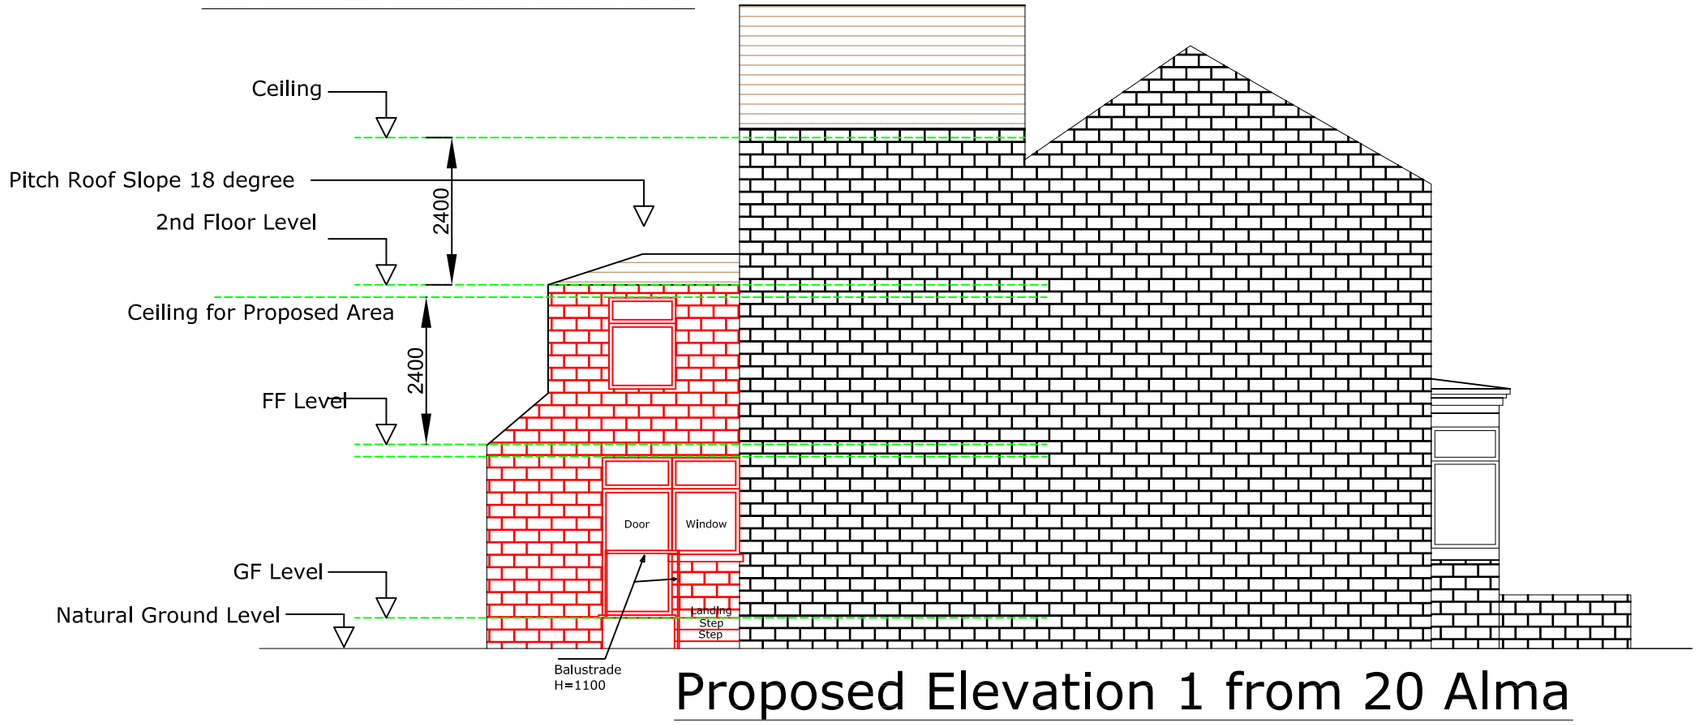

Proposed Elevation 1 from 20 Alma Road

Rev: B Dated: 19/05/2020
Pro Flat Roof above First Floor amended to Pitched Roof
Pro Bed 4 Side Window details changed.

Rev: A Dated: 08/04/2020
Pro GF pitched Roof added

Applicant: Mrs. Iram Naz

Location: 18 Alma Road, Levenshulme, Manchester. M19 3NW

Sheet: Ex & Pro Side Elevation from 20

Proposed Double Storey Rear Extension

Sheet: 04 Rev: 0


Date: 23/12/2019

Scale: 1:100 on A3


0 1m 2m 3m 4m 5m

SCALE

5

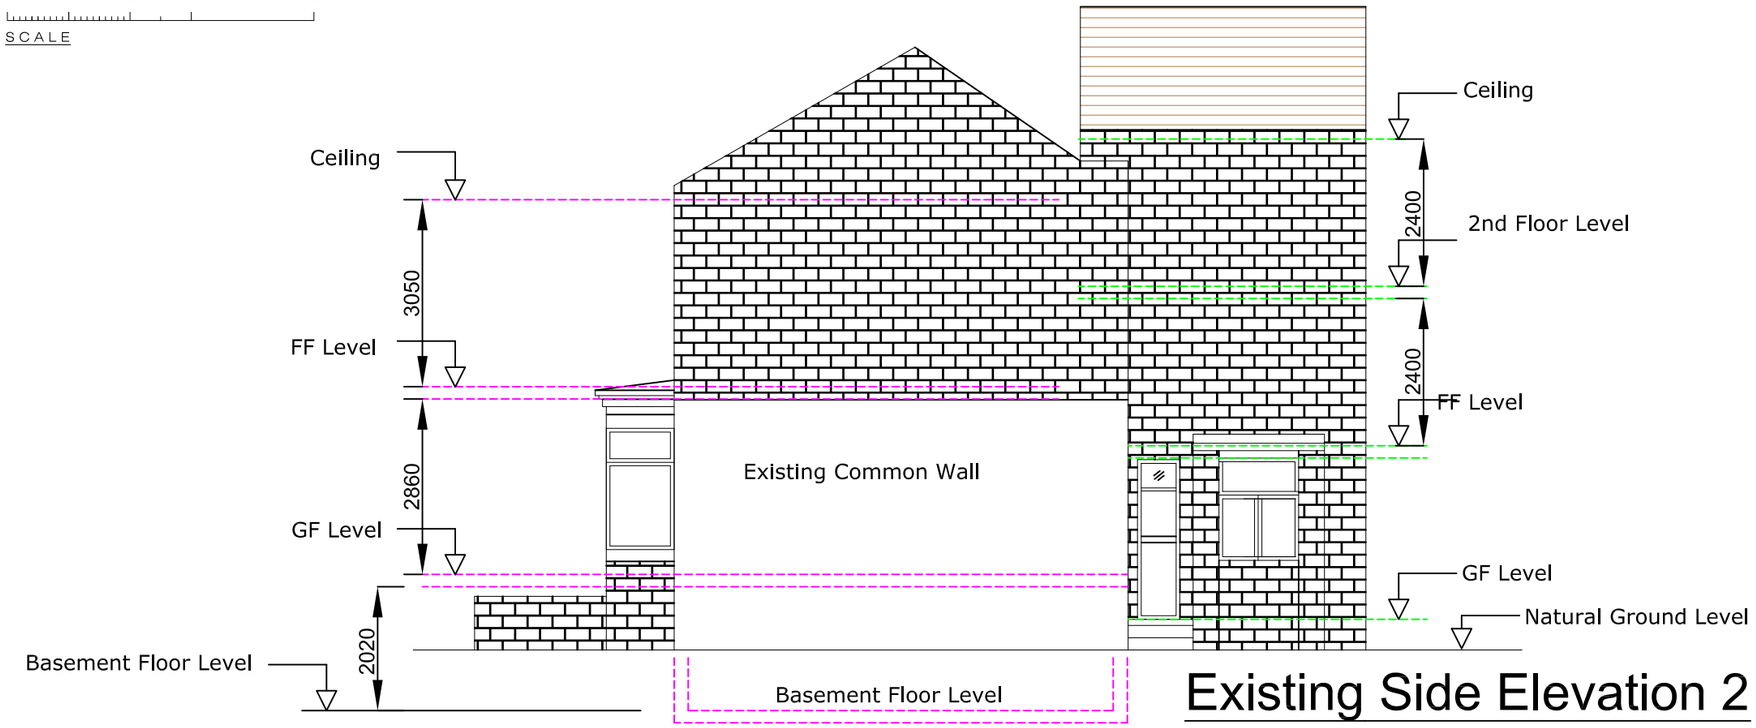

Existing Side Elevation 2

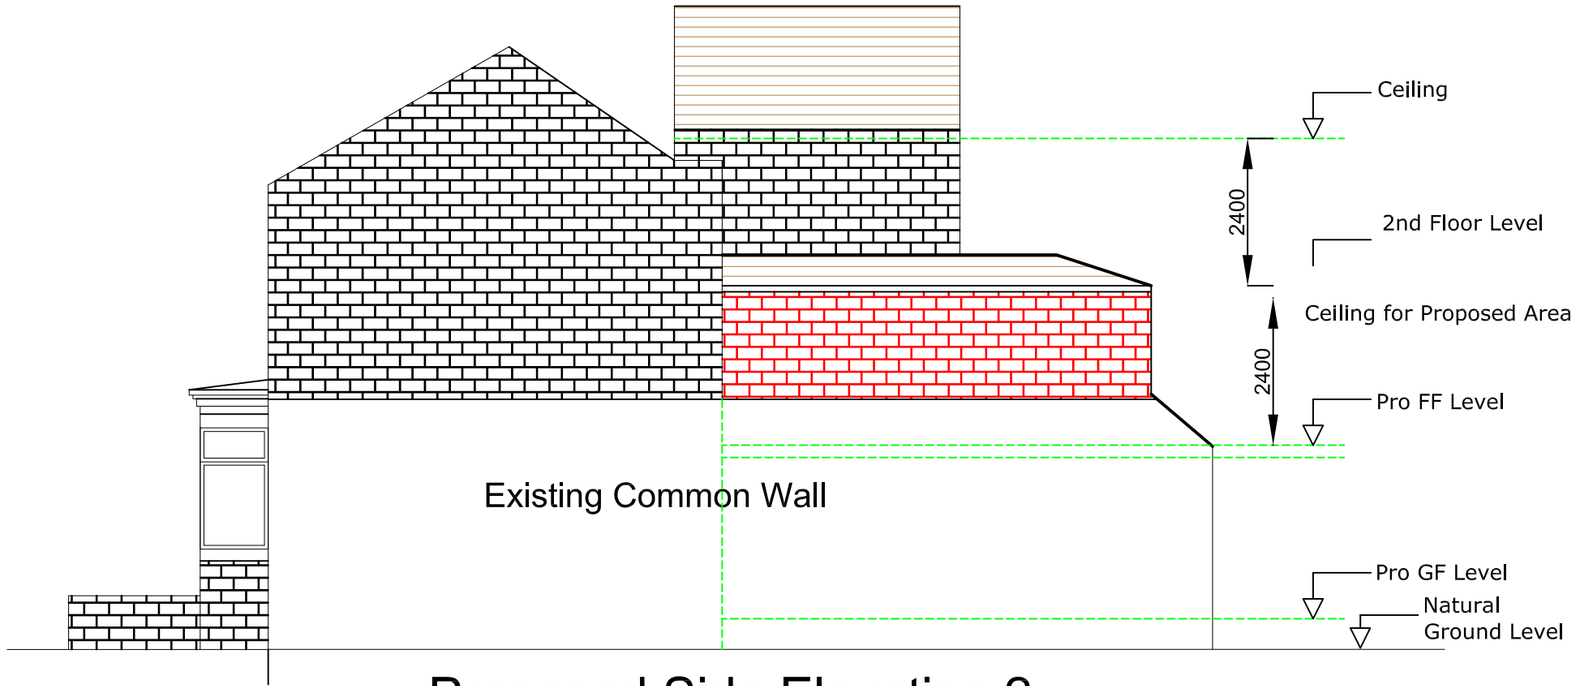

Proposed Side Elevation 2

Rev: B **Dated:** 19/05/2020
Pro Flat Roof above First Floor amended to Pitched Roof
Pro Bed 4 Side Window details changed.

Rev: A **Dated:** 08/04/2020
Pro GF pitched Roof added

Applicant: Mrs. Iram Naz

Location: 18 Alma Road, Levenshulme, Manchester. M19 3NW

Sheet: Ex & Pro Side Elevation 2

Proposed Double Storey Rear Extension

Sheet: 05 **Rev:** 0

Date: 23/12/2019

Scale: 1:100 on A3


0 1m 2m 3m 4m 5m

SCALE

6



Proposed Rear Elevation

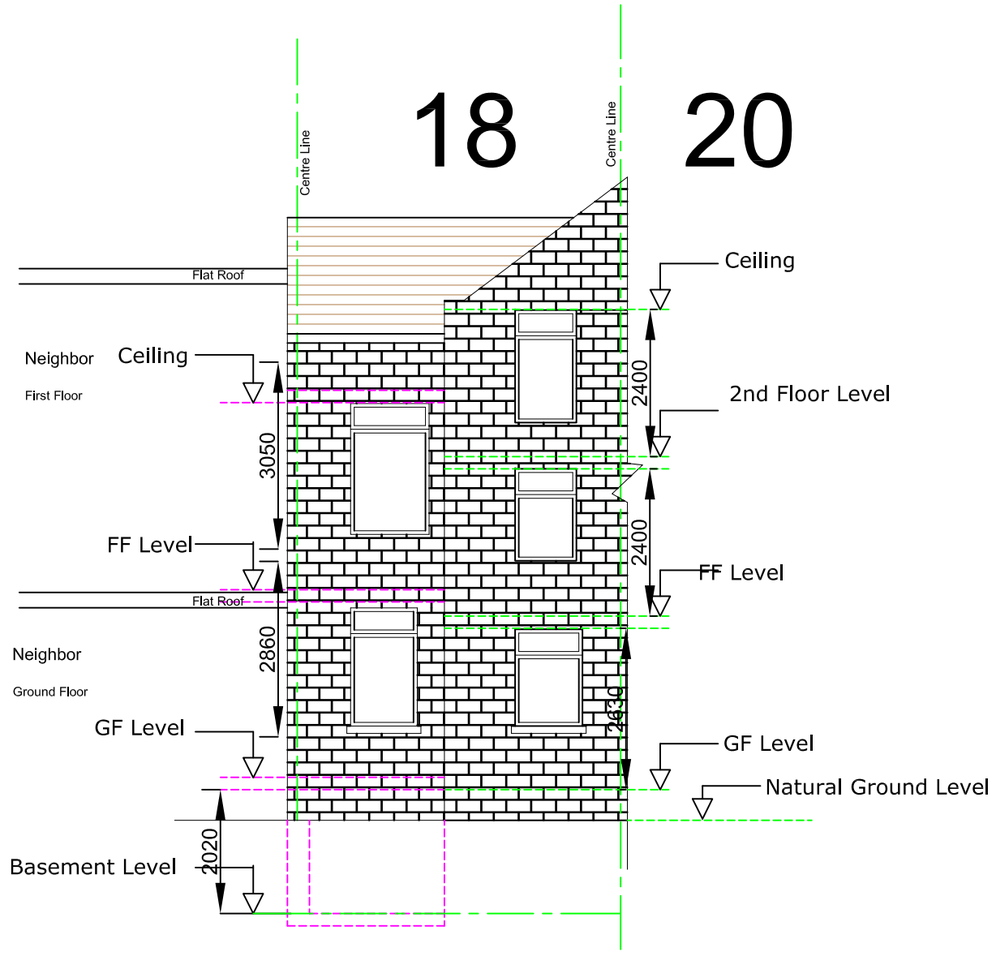

Existing Rear Elevation

Rev: B Dated: 19/05/2020
Pro Flat Roof above First Floor amended to Pitched Roof
Pro Bed 4 Side Window details changed.

Rev: A Dated: 08/04/2020
Pro GF pitched Roof added

Applicant: Mrs. Iram Naz

Sheet: Ex & Pro Rear Elevation

Location: 18 Alma Road, Levenshulme, Manchester. M19 3NW

Proposal: **Proposed Double Storey Rear Extension**

Sheet: 06 Rev: B

Date: 23/12/2019

Scale: 1:100 on A3