


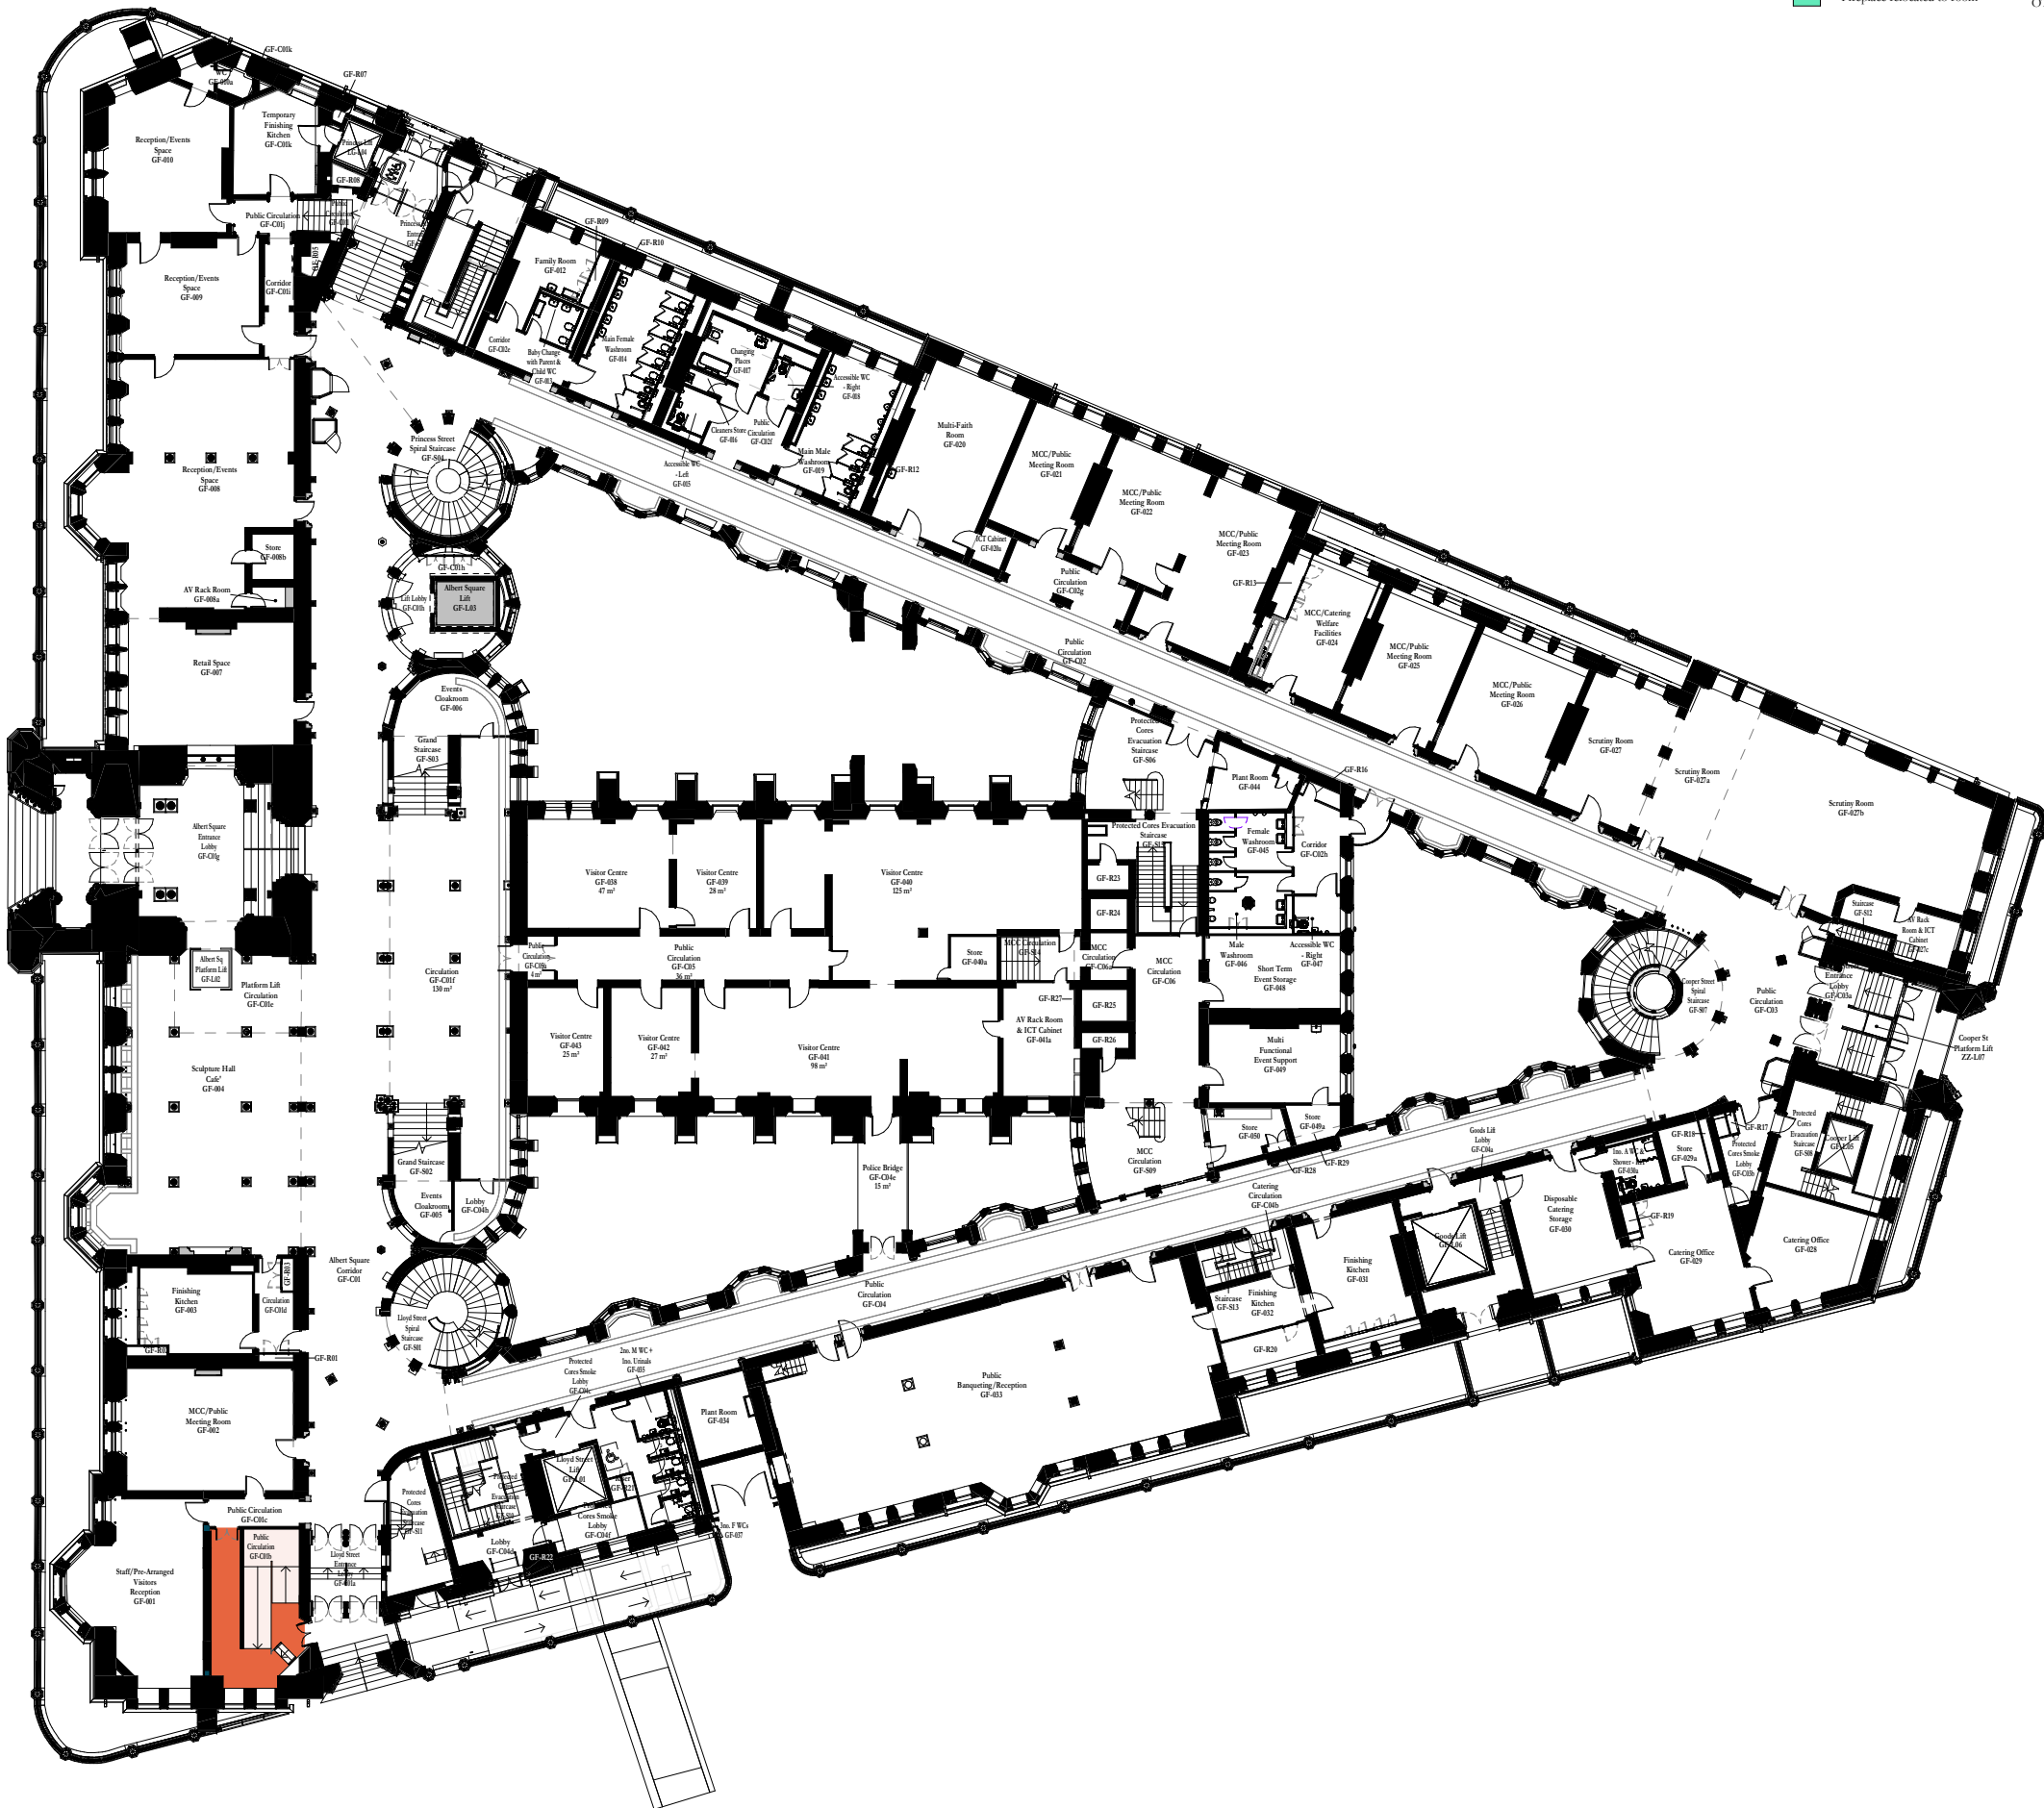

- Fireplace Key**
- Fireplace removed from room
 - Fireplace relocated to room

General Notes


- For details of fireplace relocations refer to schedule: OTH-PUR-TH-XX-SCH-A-5800
- For details of fireplace repair specification refer to: OTH-PUR-TH-ZZ-SPE-A-5938

Scale Bars to be used as guidance only - refer to sheet size below

1:100	1:200	1:500	1:1000	1:2000	1:5000	1:10000
0 10 20 30 40 50 60 70 80 90 100	0 10 20 30 40 50 60 70 80 90 100	0 10 20 30 40 50 60 70 80 90 100	0 10 20 30 40 50 60 70 80 90 100	0 10 20 30 40 50 60 70 80 90 100	0 10 20 30 40 50 60 70 80 90 100	0 10 20 30 40 50 60 70 80 90 100

Notes:
Drawings are based on survey data and may not accurately represent what is physically present.
Do not scale from this drawing. All dimensions are to be verified on site before proceeding with the work.
All dimensions are in millimeters unless noted otherwise.
Purcell shall be notified in writing of any discrepancies.

Key Plan

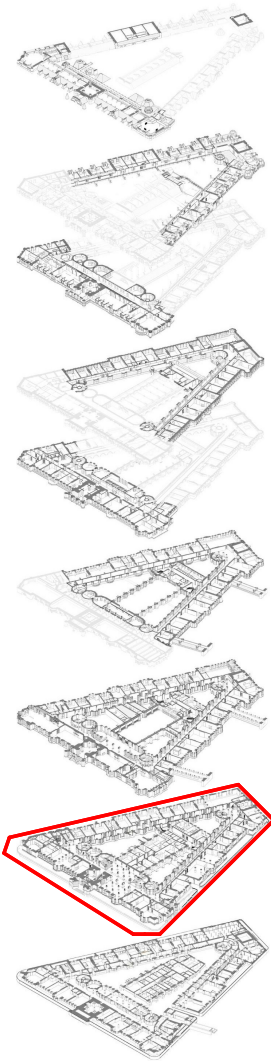

12/06/2020 RB MR Issued for Tender
ISSUE DATE APPROVED DRAWN DESCRIPTION



Project Office, Room 308, Town Hall, MANCHESTER M60 2L1
+44 (0) 7970 097 432
www.purcelluk.com

PROJECT STATUS RIBA STAGE 5

CLIENT MANCHESTER CITY COUNCIL

PROJECT OUR TOWN HALL

DRAWING TITLE FIREPLACE RELOCATION PLANS LEVEL GF

SIZE & SCALE A1: As indicated

DRAWING STATUS FOR TENDER

JOB NUMBER 236959

DRAWING NO. OTH-PUR-TH-GF-DWG-A-0611 -

© PURCELL 2019. PURCELL IS THE TRADING NAME OF PURCELL ARCHITECTURE LTD.

12/06/2020 12:15:11