


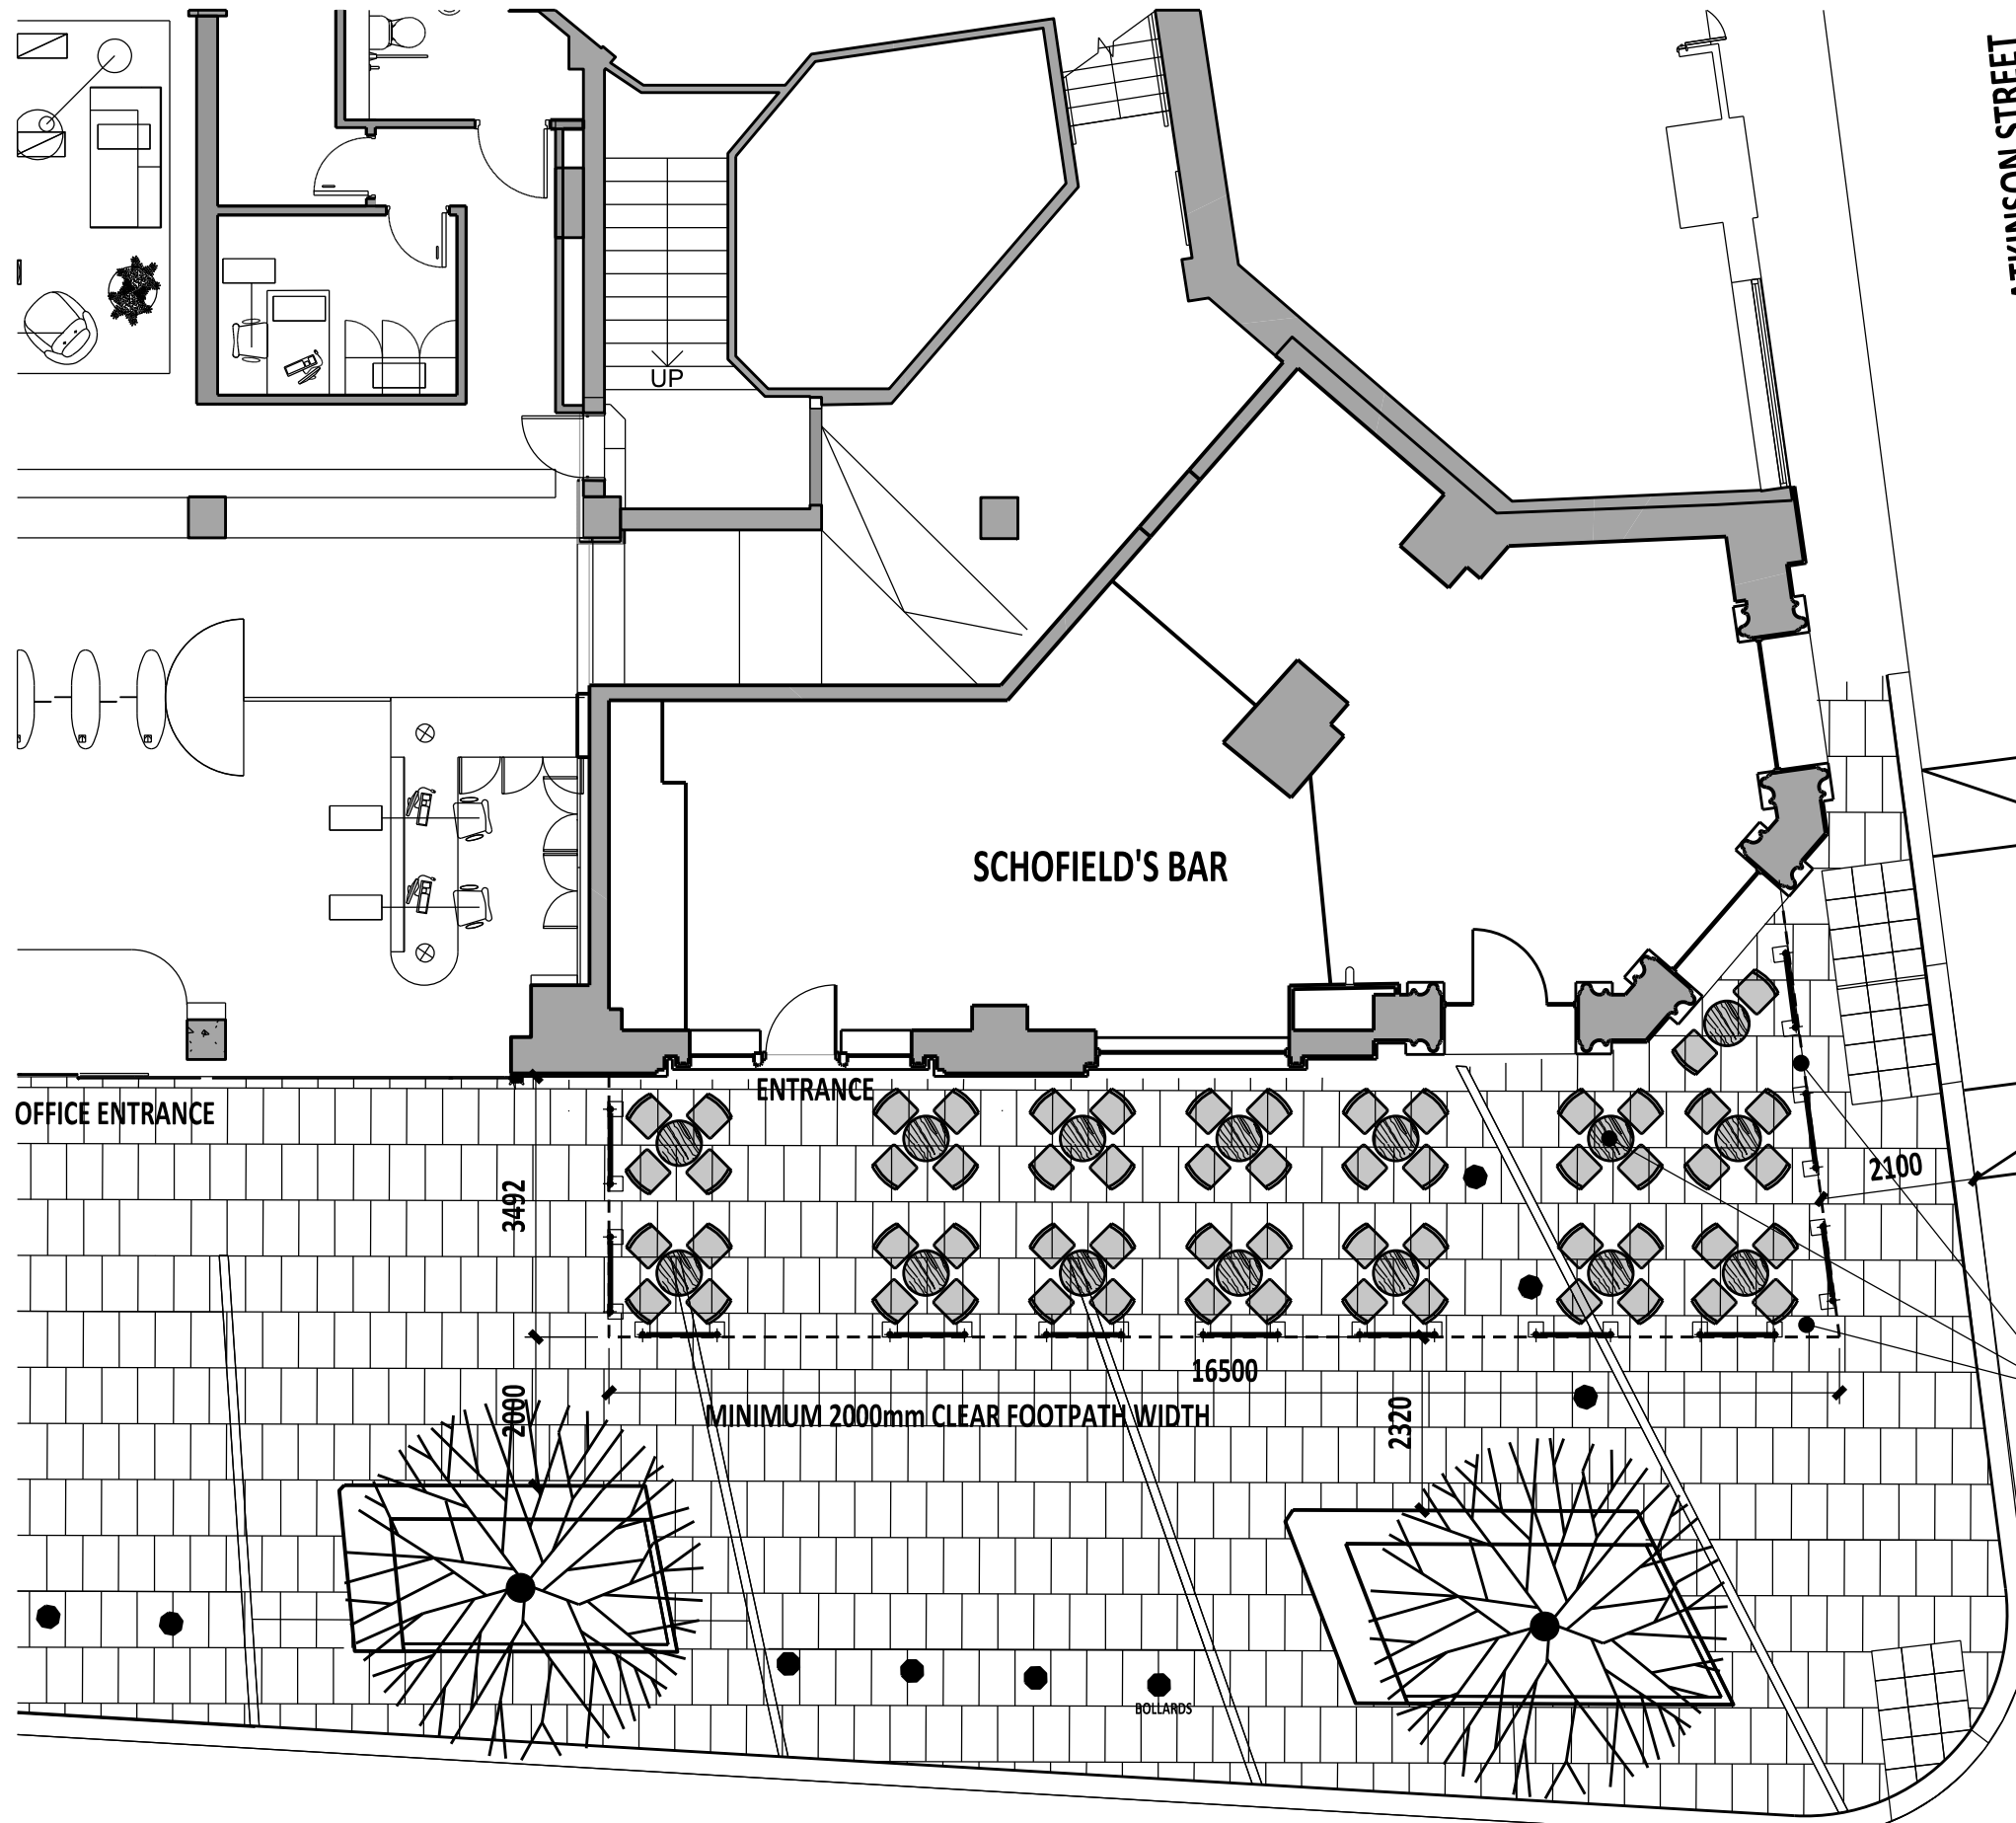

ATKINSON STREET

SCHOFIELD'S BAR

ENTRANCE

OFFICE ENTRANCE

MINIMUM 2000mm CLEAR FOOTPATH WIDTH

ROLLARDS

MINIMUM DISTANCE BETWEEN THE BARRIERS OF 900mm TO ALLOW WHEEL CHAIR ACCESS. THE LOOSE FURNITURE WOULD BE RE-ARRANGED TO ALLOW FULL ACCESS FOR DISABLED PERSONS BY THE STAFF MEMBERS.

Notes:
This drawing is the sole copyright of MDA Ltd and reproduction in any form is forbidden unless permission is obtained in writing.
Do not scale from this drawing. Any discrepancies on site should be brought to the attention of MDA Ltd.
Work and materials must comply with the current building regulations and codes of practice and be read in conjunction with building specifications and other sub-contractors information. All materials are to be installed in strict accordance with the recommendations of the manufacturers.



PROPOSED TABLES



PROPOSED CHAIRS



FABRIC BARRIERS
Colour to be Navy with "Schofield's" logo in Teal Colour.

Rev	Description	By	Chkd	Date

SCHOFIELD'S BAR

Project Title
PROPOSED SCHOFIELD'S BAR
SUNLIGHT HOUSE
MANCHESTER M3 3LU

Drawing Title
PROPOSED EXTERNAL SEATING AREA



MOWBRAY™
DESIGN
ARCHITECTS

The Coach House
Royal Oak Yard
Ripon HG4 1PB

info@mda-ltd.com
+44 (0)1765 600 237
www.mda-ltd.com

Scale	Size	Date	Drawn	Checked
1:100	A3	MAY 20	AB	RL
Status				
PLANNING				
MDA Job No		Number	Rev	
1039		2001	.	

SCHEDULE:
15 Number External Tables - 600mm dia
58 Number External Chairs
12 Number Fabric Barriers - 900mm High x 1000mm Wide

LITTLE QUAY STREET