

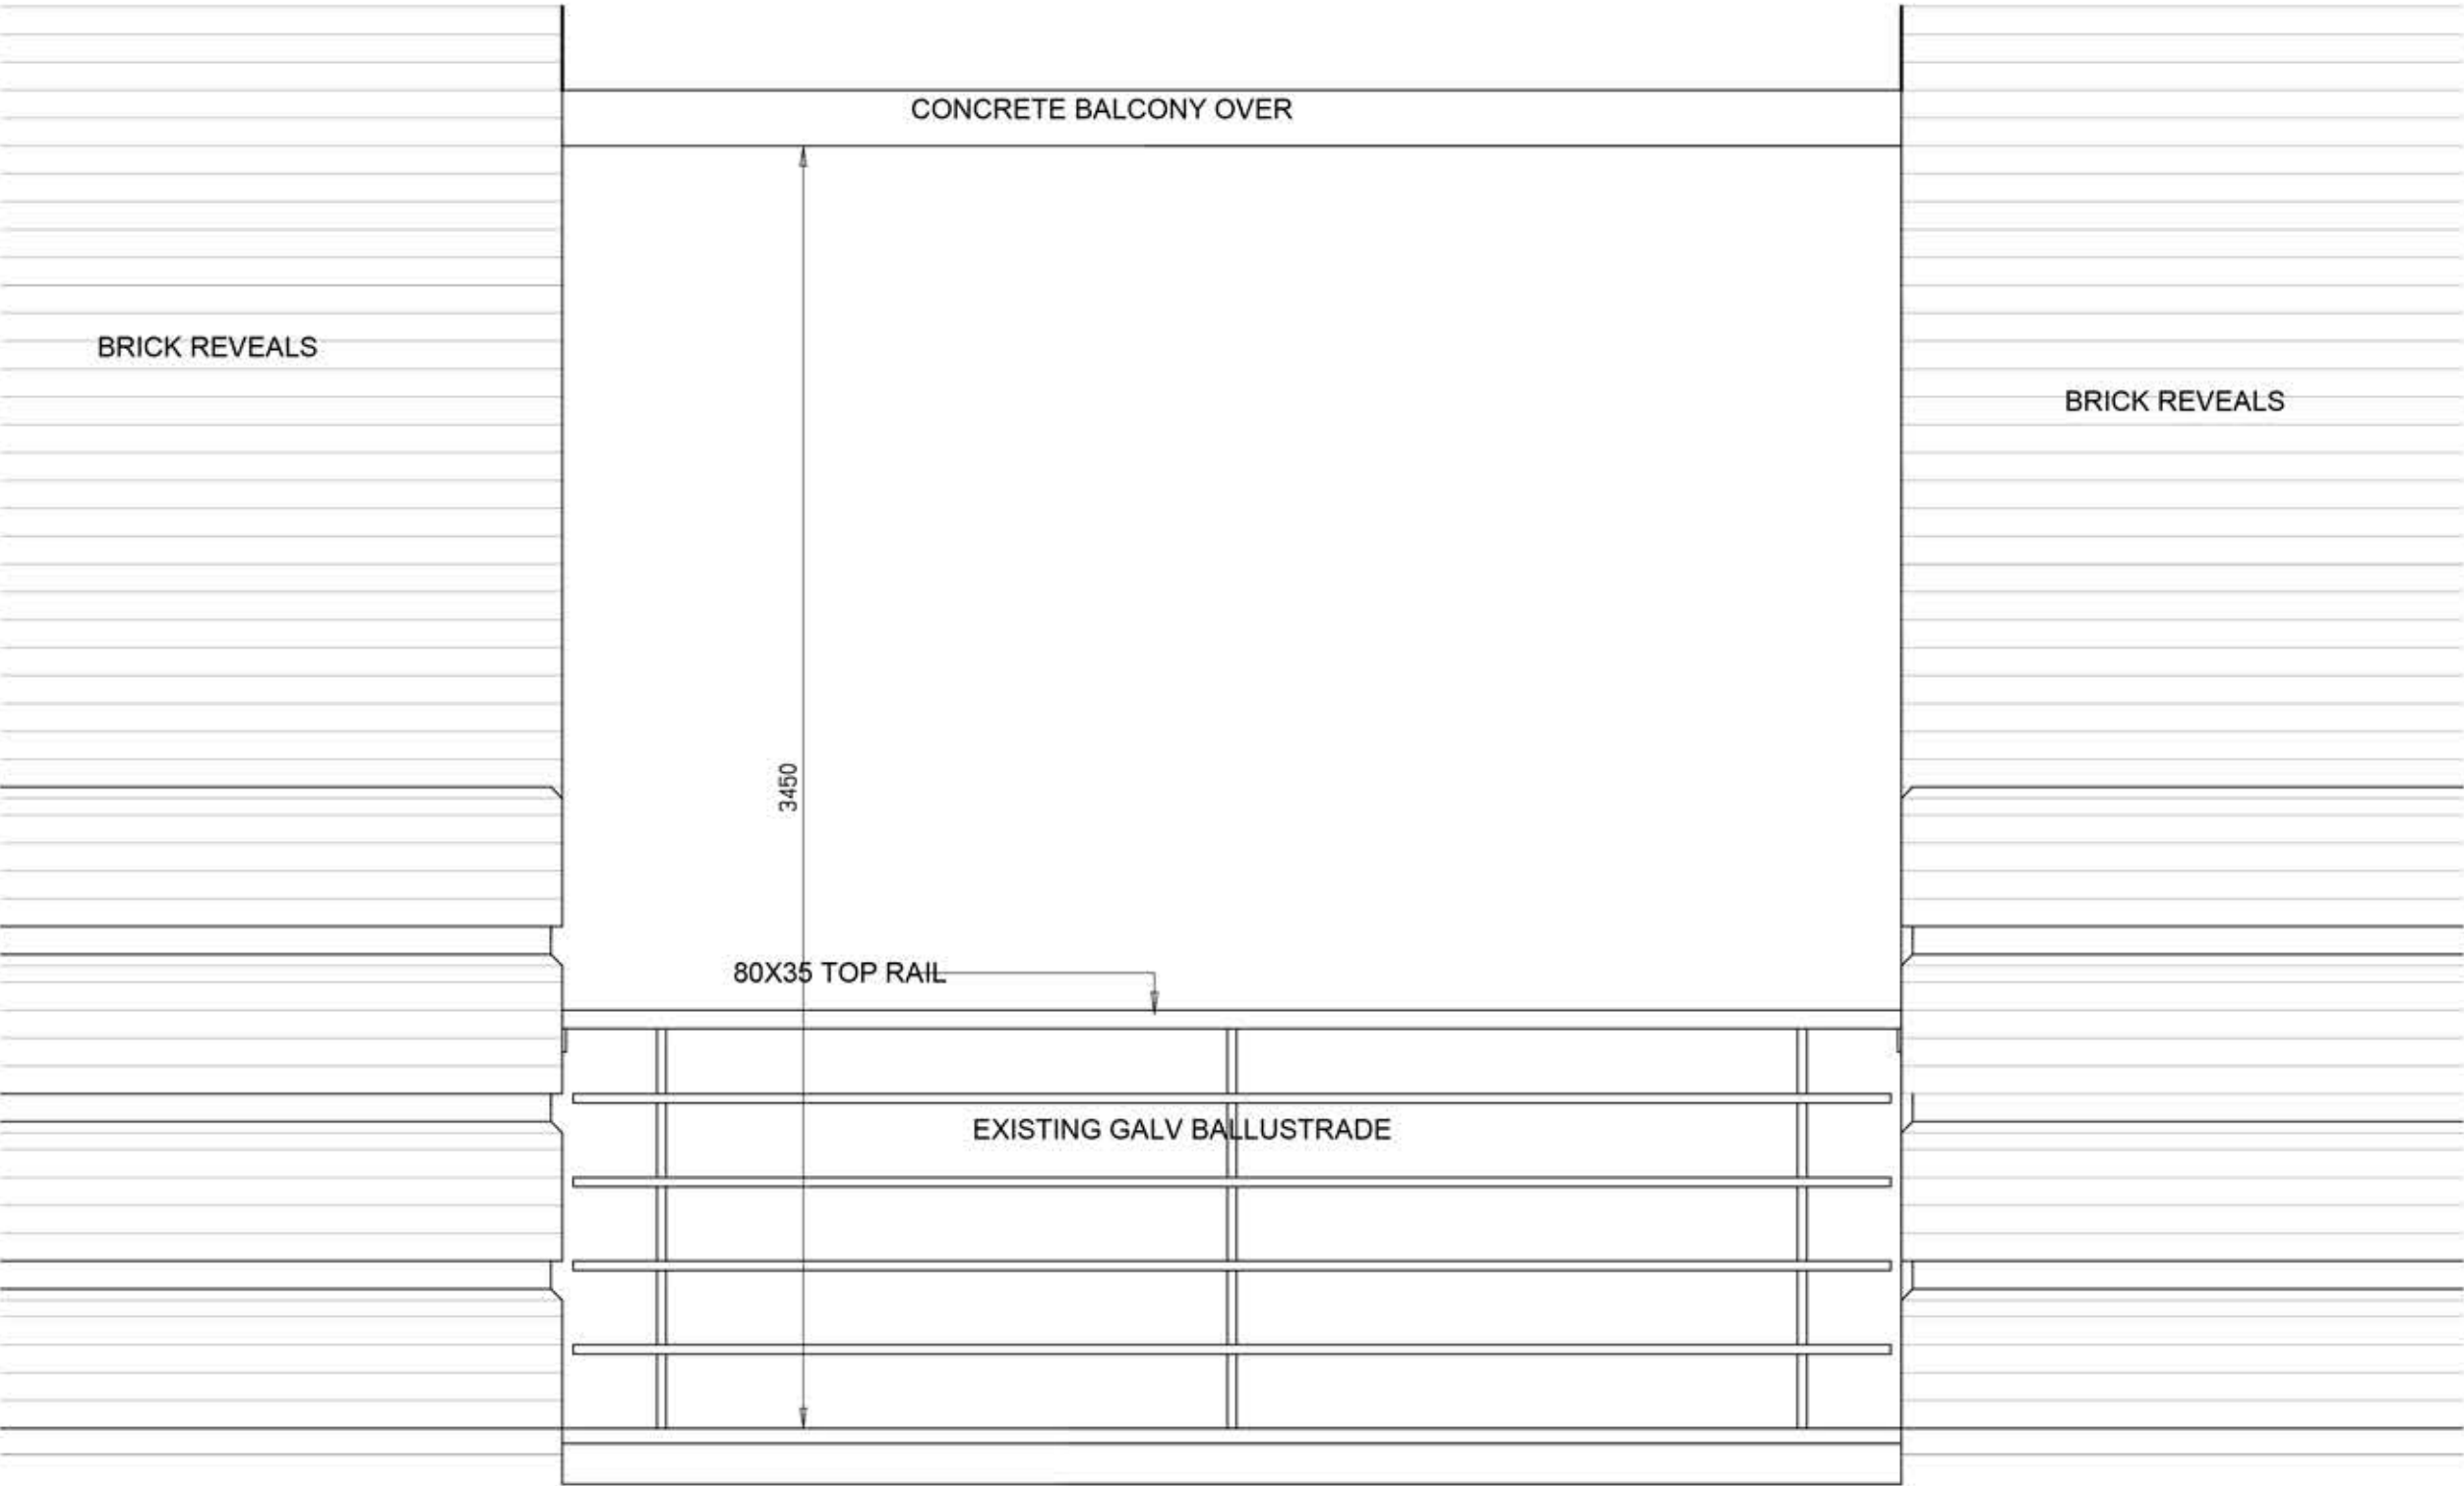
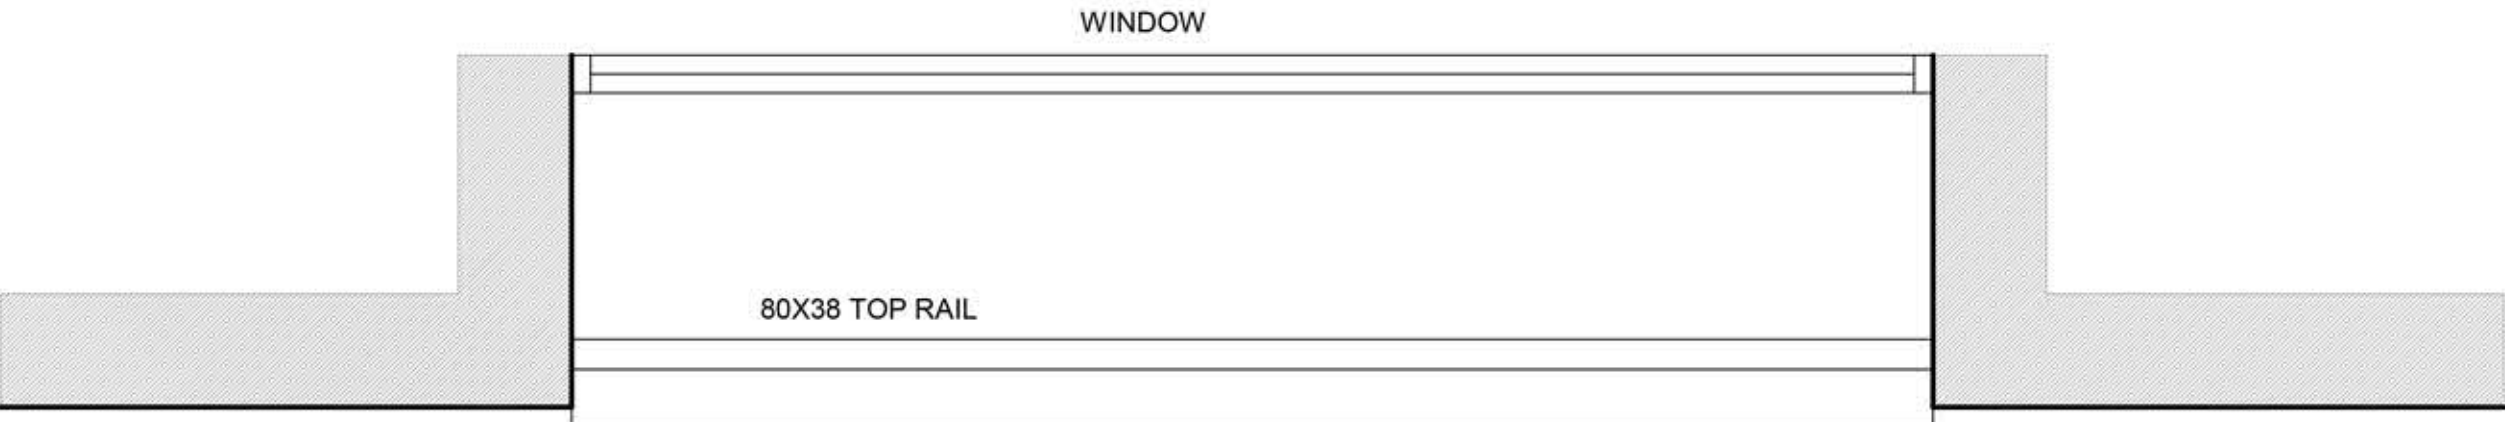


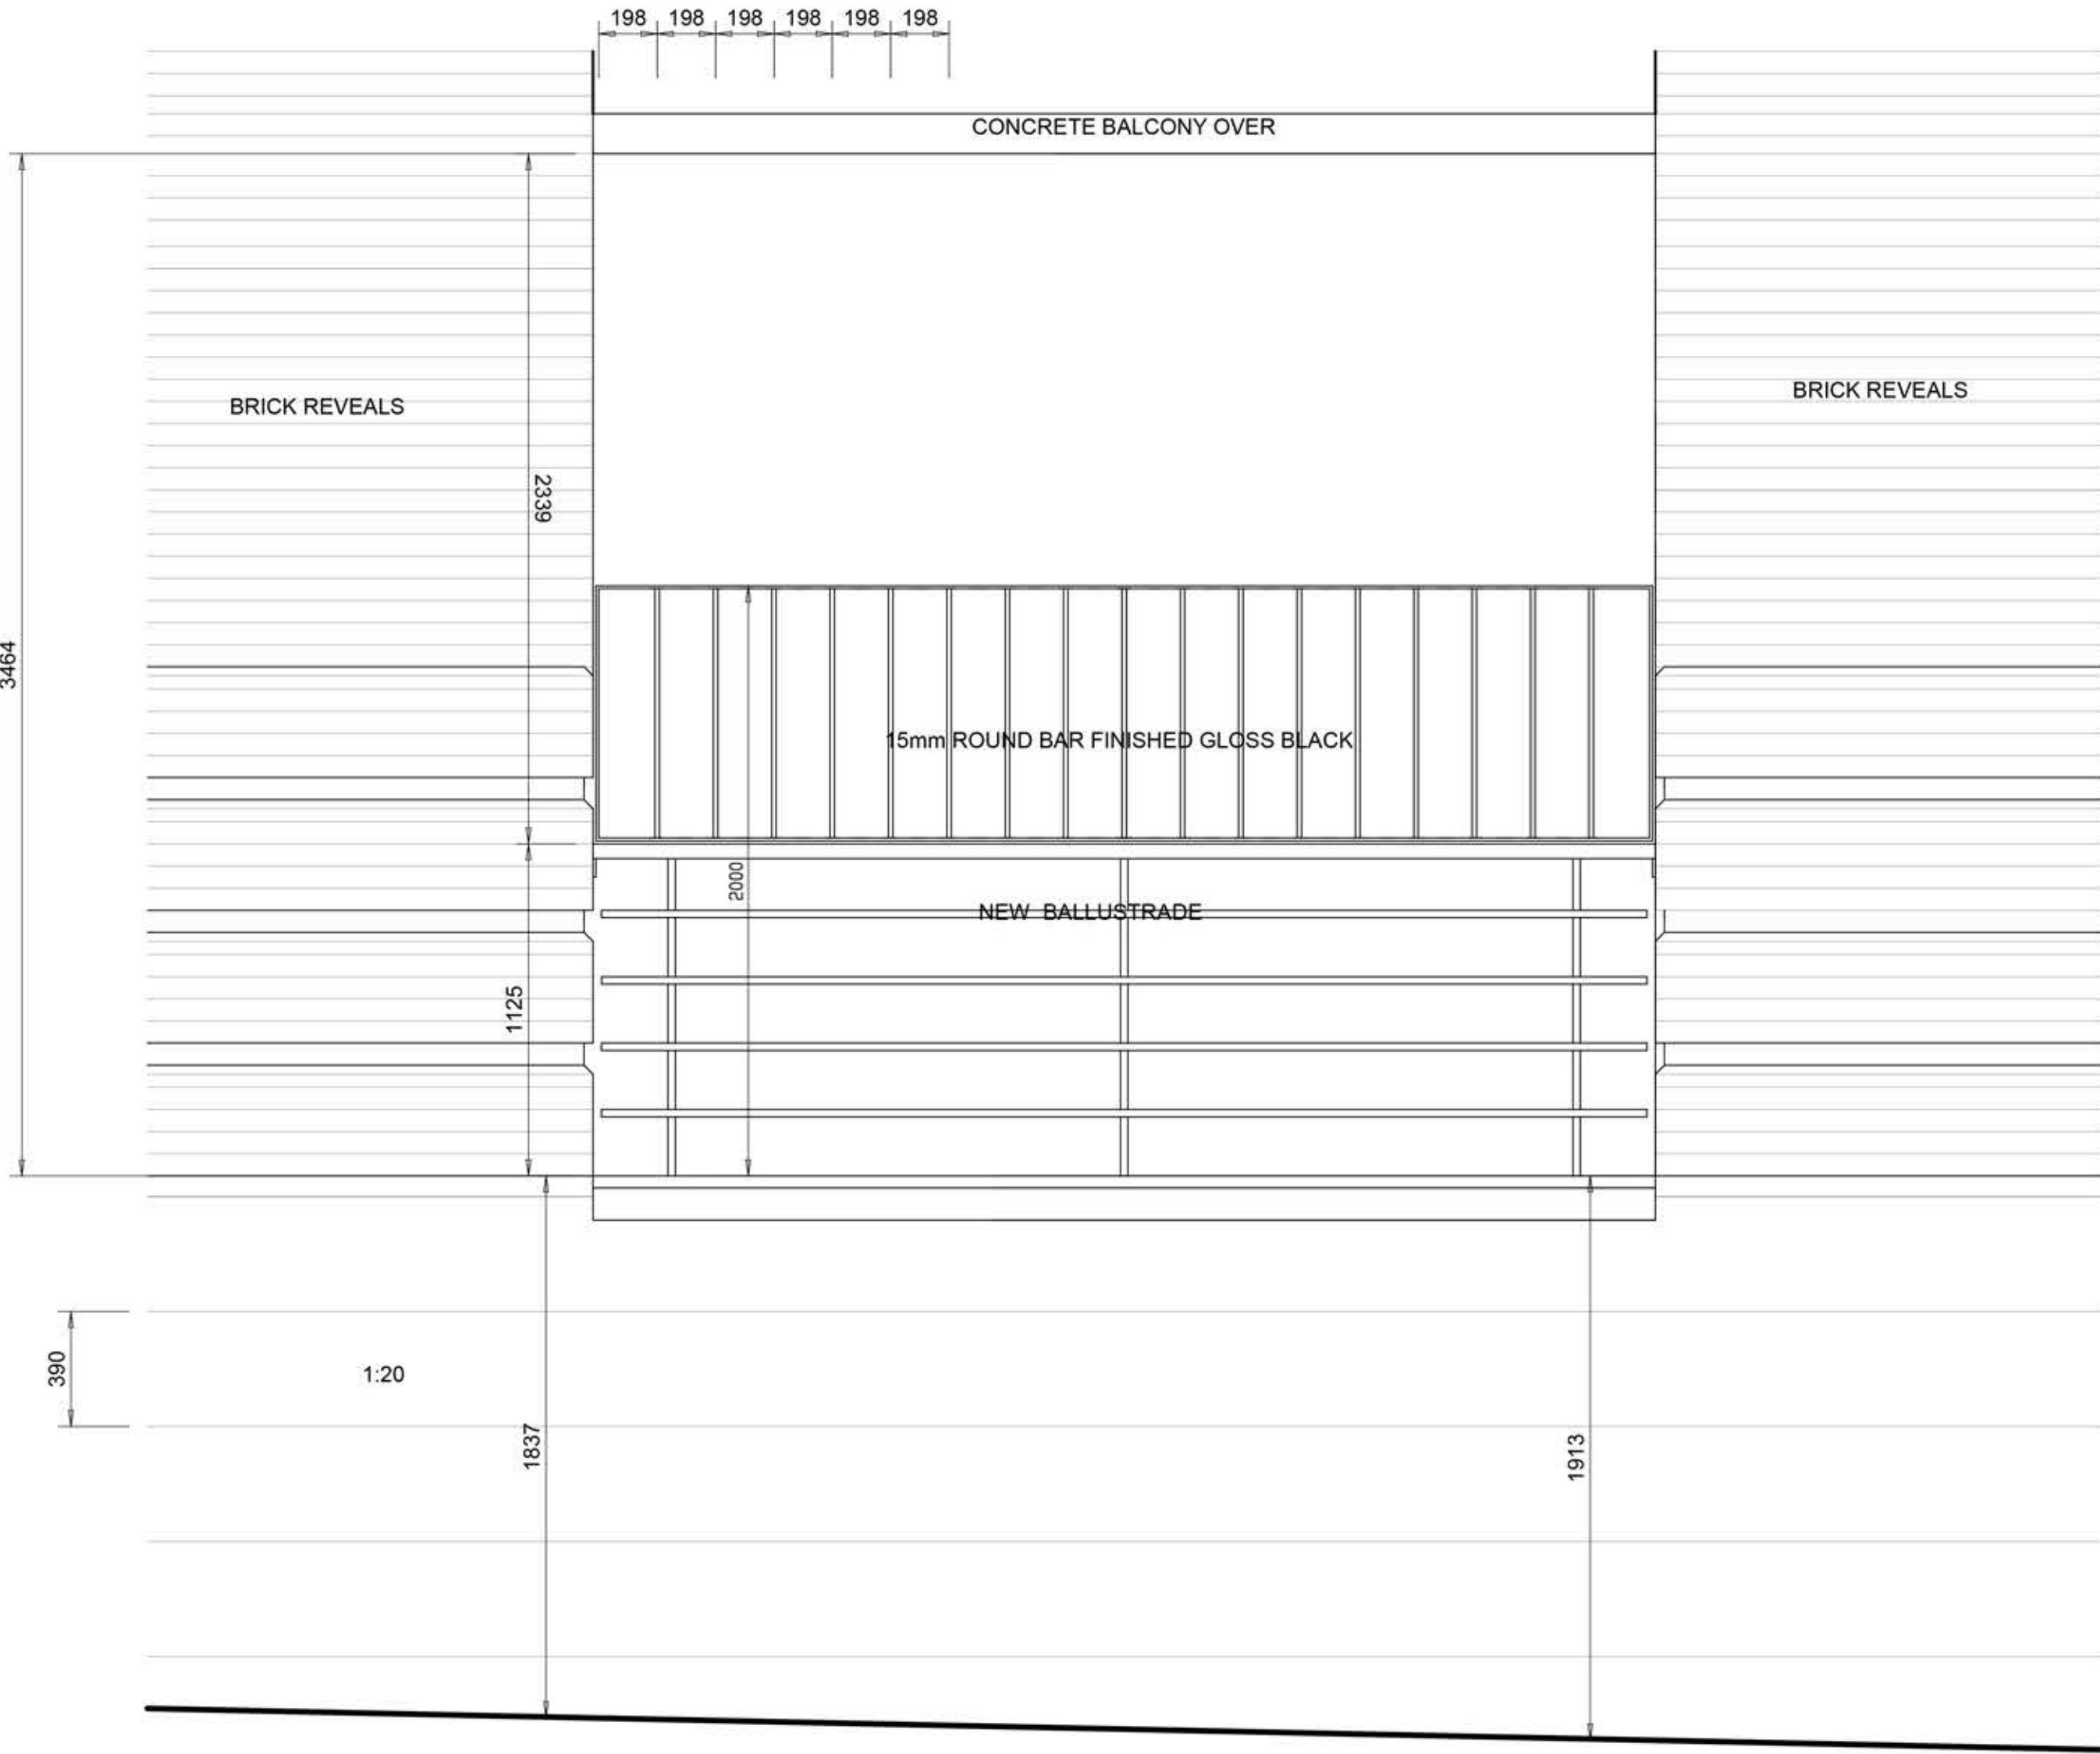

EXISTING REAR ELEVATION

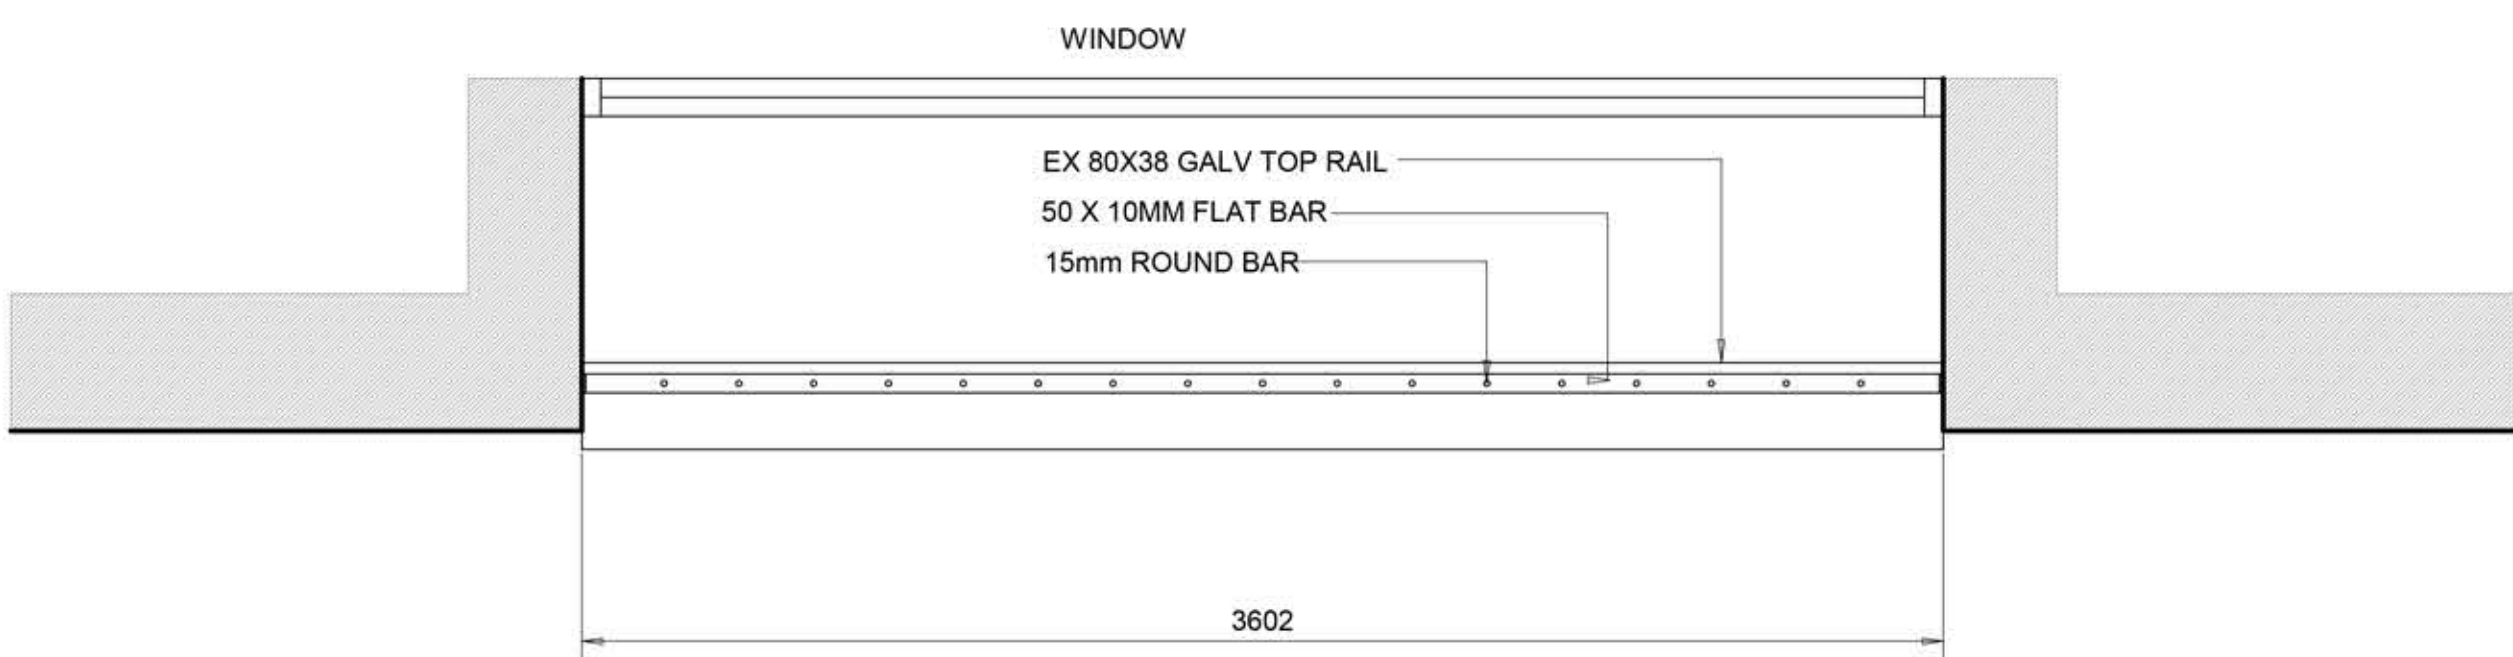

PROPOSED REAR ELEVATION