



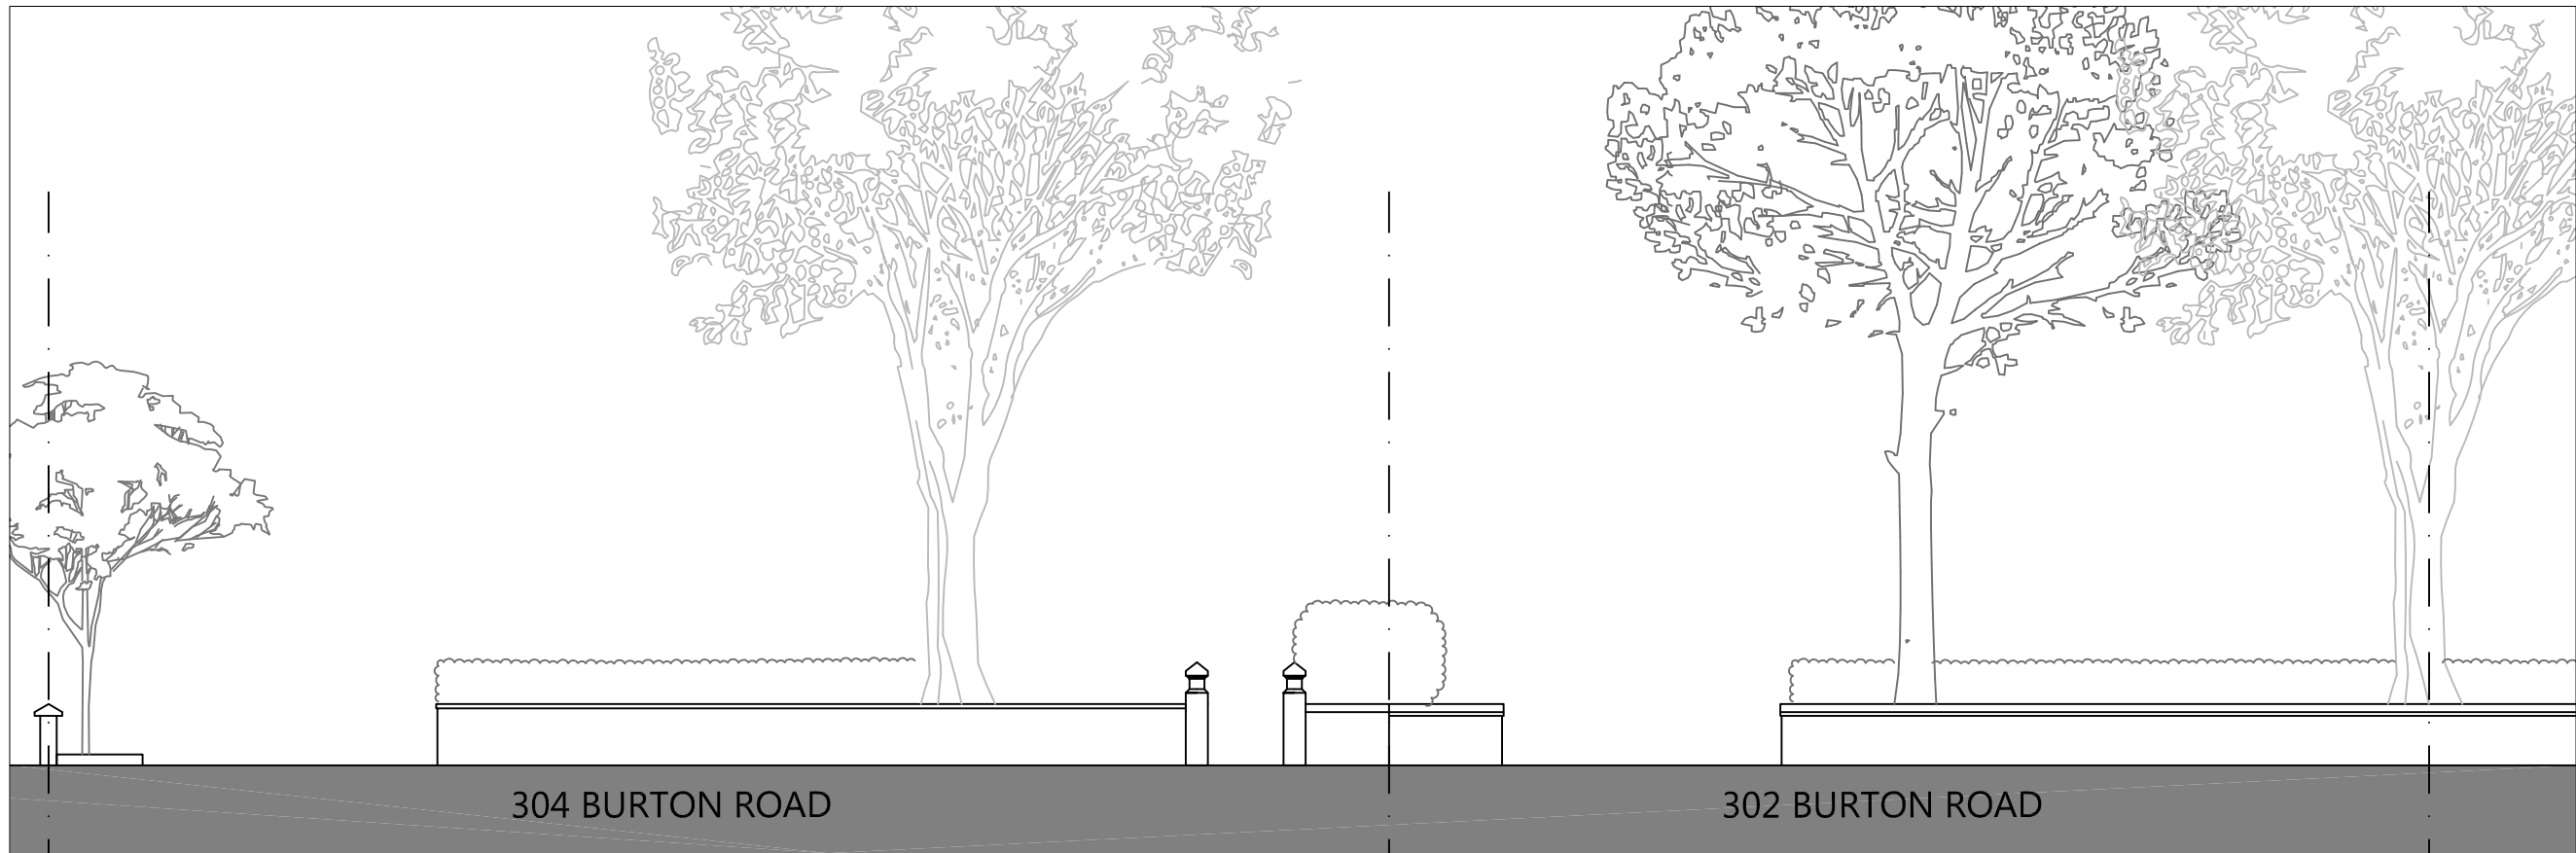

1 Existing Boundary Wall Elevation
1:100

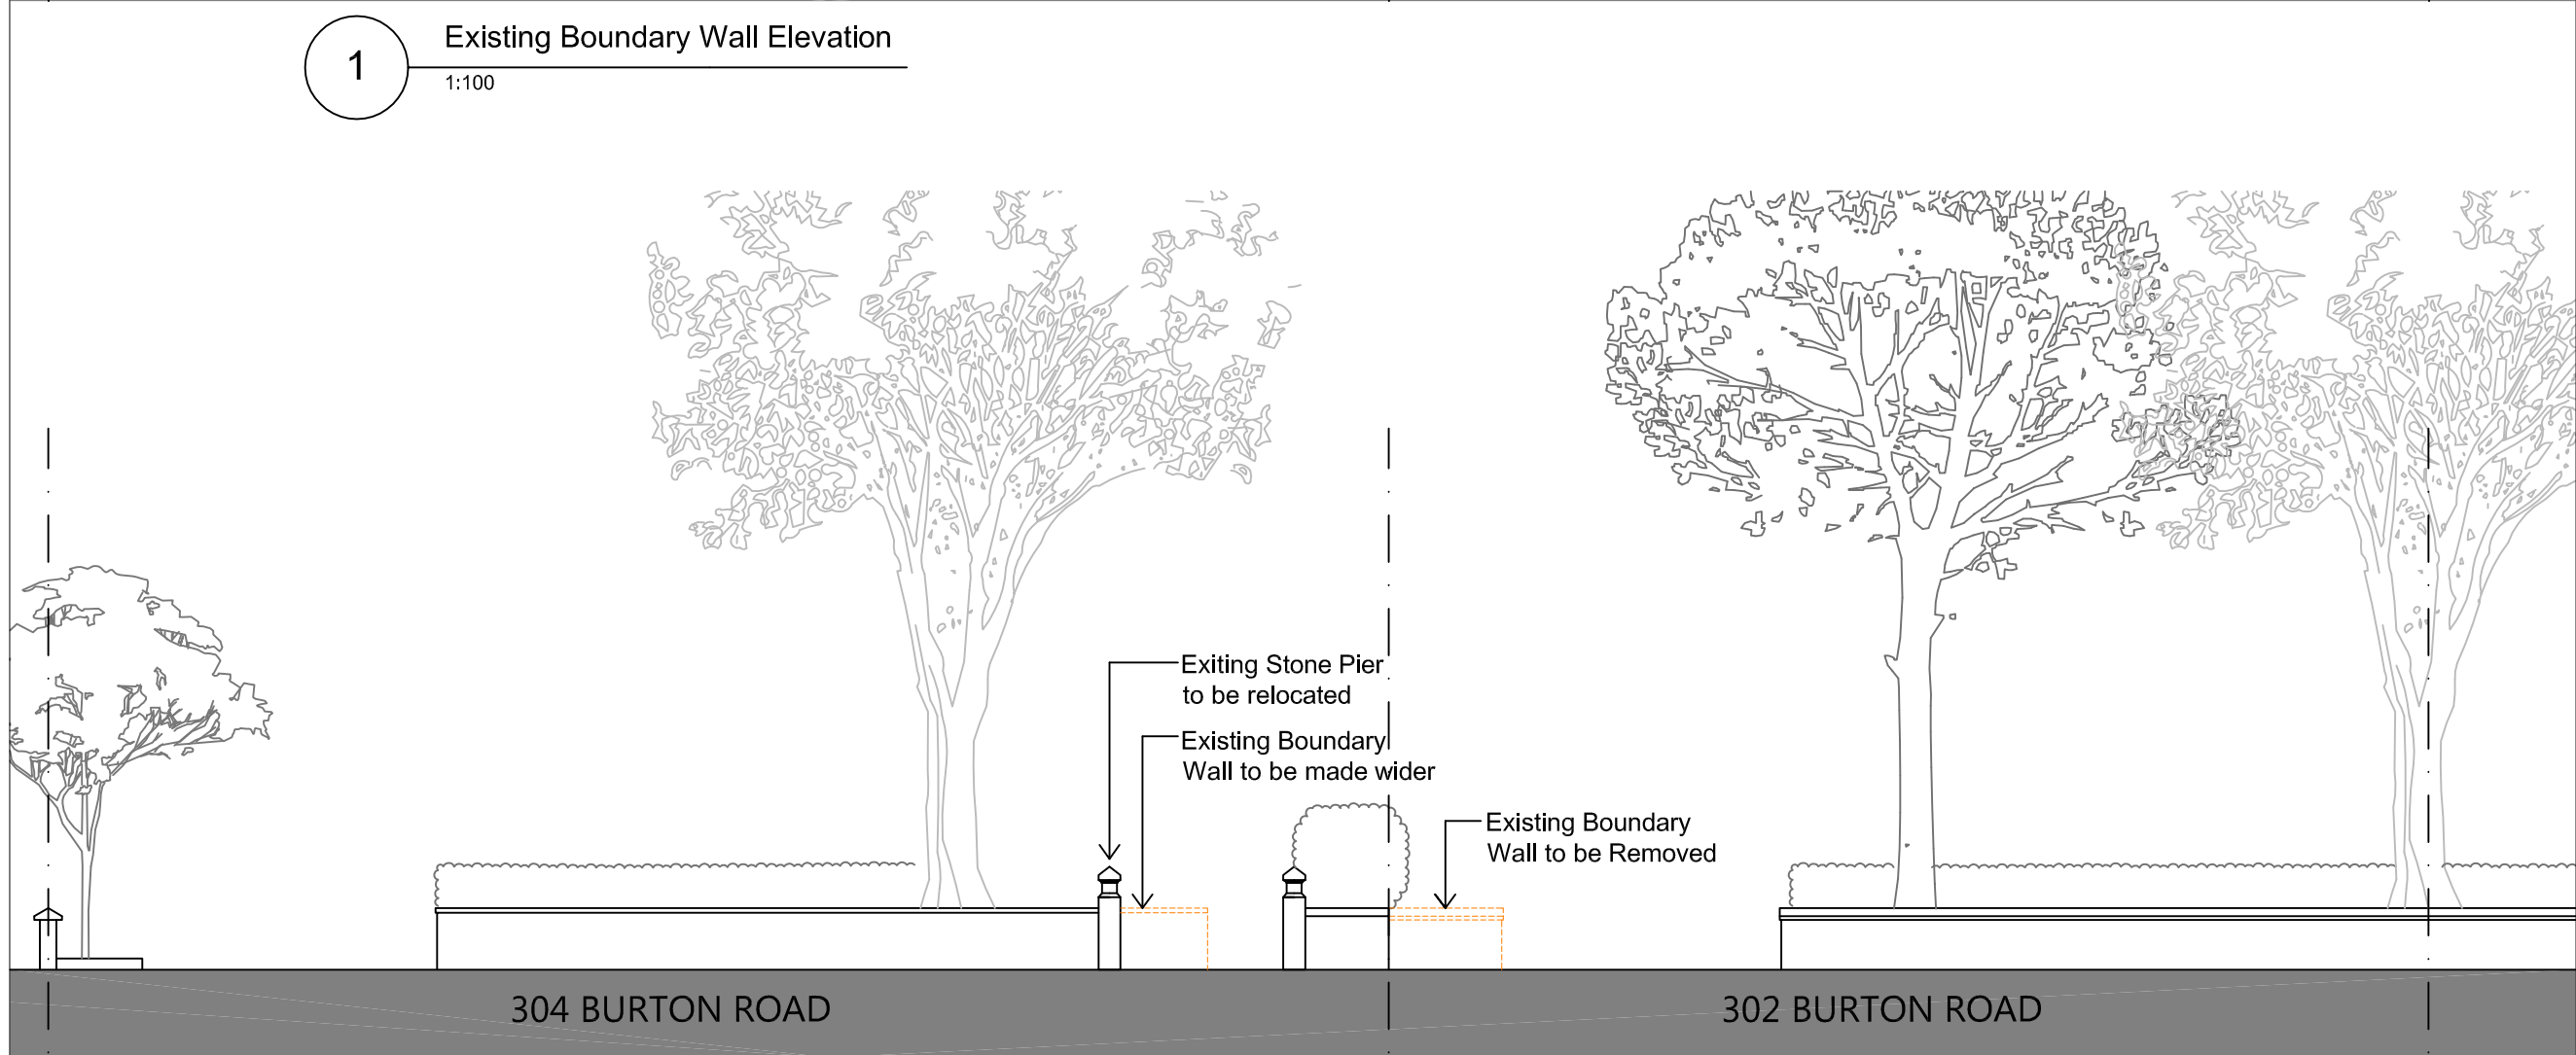

2 Proposed Boundary Wall Elevation
1:100

General Notes
Do not scale from drawing. Use marked dimensions.
To be read in conjunction with all other Consultant's drawings.
The Architect to be immediately notified of any discrepancies.
Copyright on this drawing retained by the Architect.

04.05.20 SA - SH Issued for Information
No. Date Dwn Ck App Revision or reason for issue

Client
Manchester Islamic Centre

create **it** studios **CS**

Architect
Create It Studios (NW) Ltd
Universal Square | Devonshire Street North | Manchester | M12 6JH
0161 974 6165
www.createitstudios.co.uk
info@createitstudios.co.uk

Project Title
302 -304 BURTON ROAD,
MANCHESTER M20 2NB

Scale / North Point
1:100 @A3

Drawing Title
EXISTING & PROPOSED
BOUNDARY WALL ELEVATIONS

Drawing Number
A1233-A-G200-E-01
Drawing Status
PRELIMINARY
Revision
-