



Location Plan - 4 Lancing Avenue, Manchester, M20 6ET

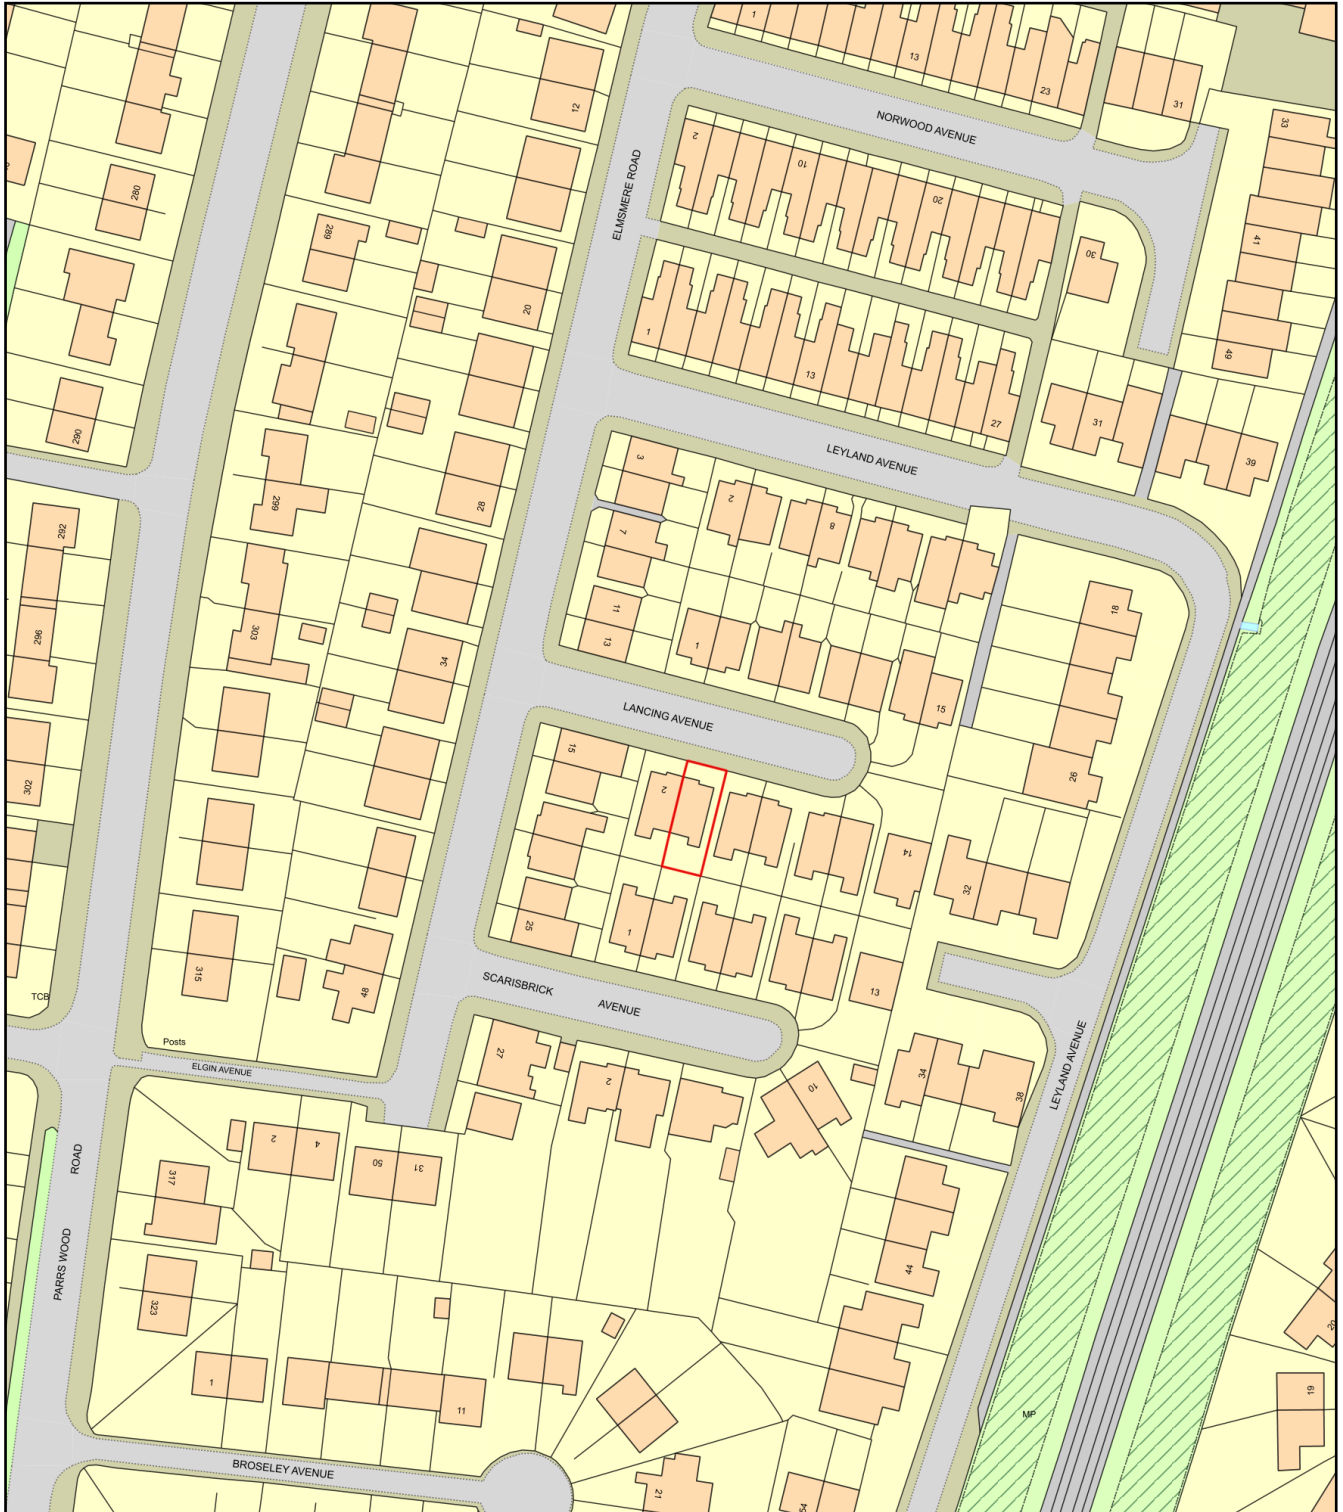

0 50
Metres

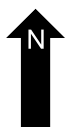

Plan Produced for: Andrew Blair

Date Produced: 14 May 2020

Plan Reference Number: TQRQM20135095320893

Scale: 1:1250 @ A4