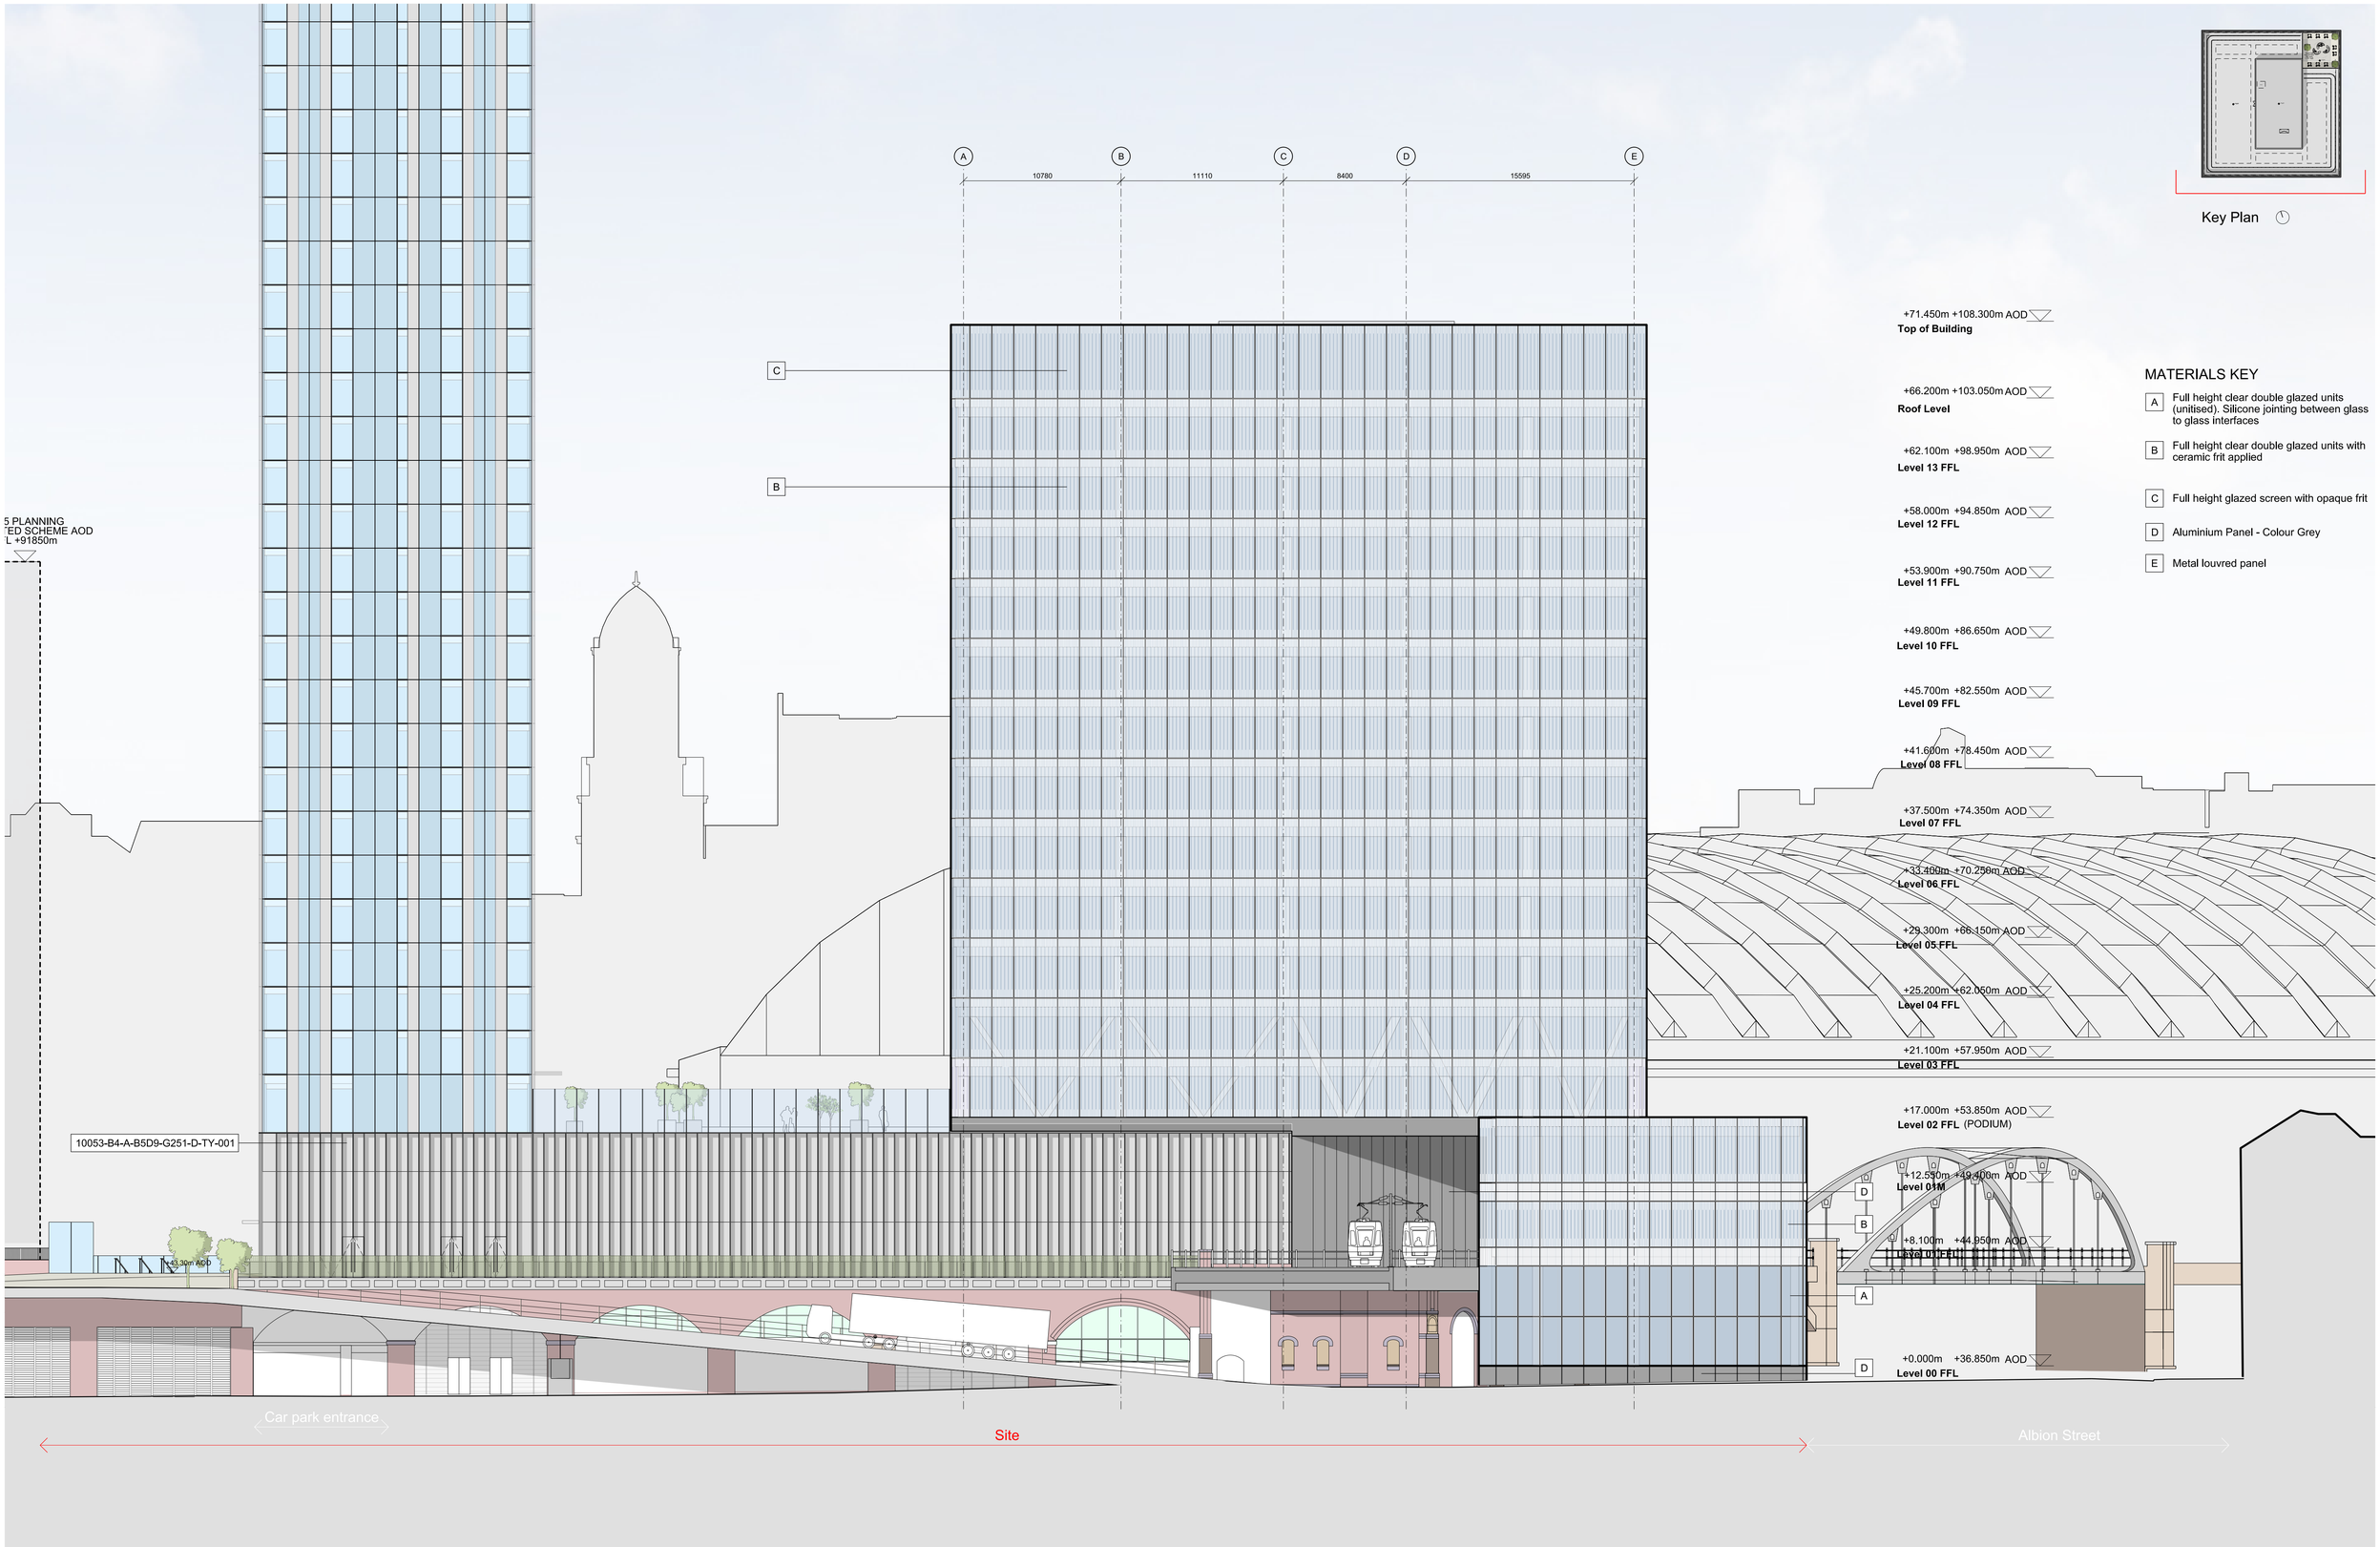

This drawing is copyright
Do not scale off dimensions.
All dimensions to be checked on site by contractor.
Contractor to report any dimensional discrepancies, errors or omissions prior to commencing on site.

Rev	Date	Description
00	17-03-2017	Planning Issue
01	30-04-2020	Minor Material Amendment Application
02	29-05-2020	Minor Material Amendment Application
03	12-06-2020	Minor Material Amendment Application

North

Project Title: Former Bauer Millet Site

Drawing Title: Building 3 - South Elevation

Status: Planning

Scale: 1:400 @ A3 1:200 @ A1

Date: March 2017

Job No: 10053

Drawing No: 10053-B3-A-B5D9-G200-E-S-001

Revision: 03

simpsonhaugh
MANCHESTER
Riverside, 4 Commercial St
Manchester M15 4RQ
+44 (0)161 835 2345
www.simpsonhaugh.com
LONDON
5-8 Roberts Place
London EC1R 0BB
+44 (0)20 7549 4000
mail@simpsonhaugh.com

© SimpsonHaugh 2017