



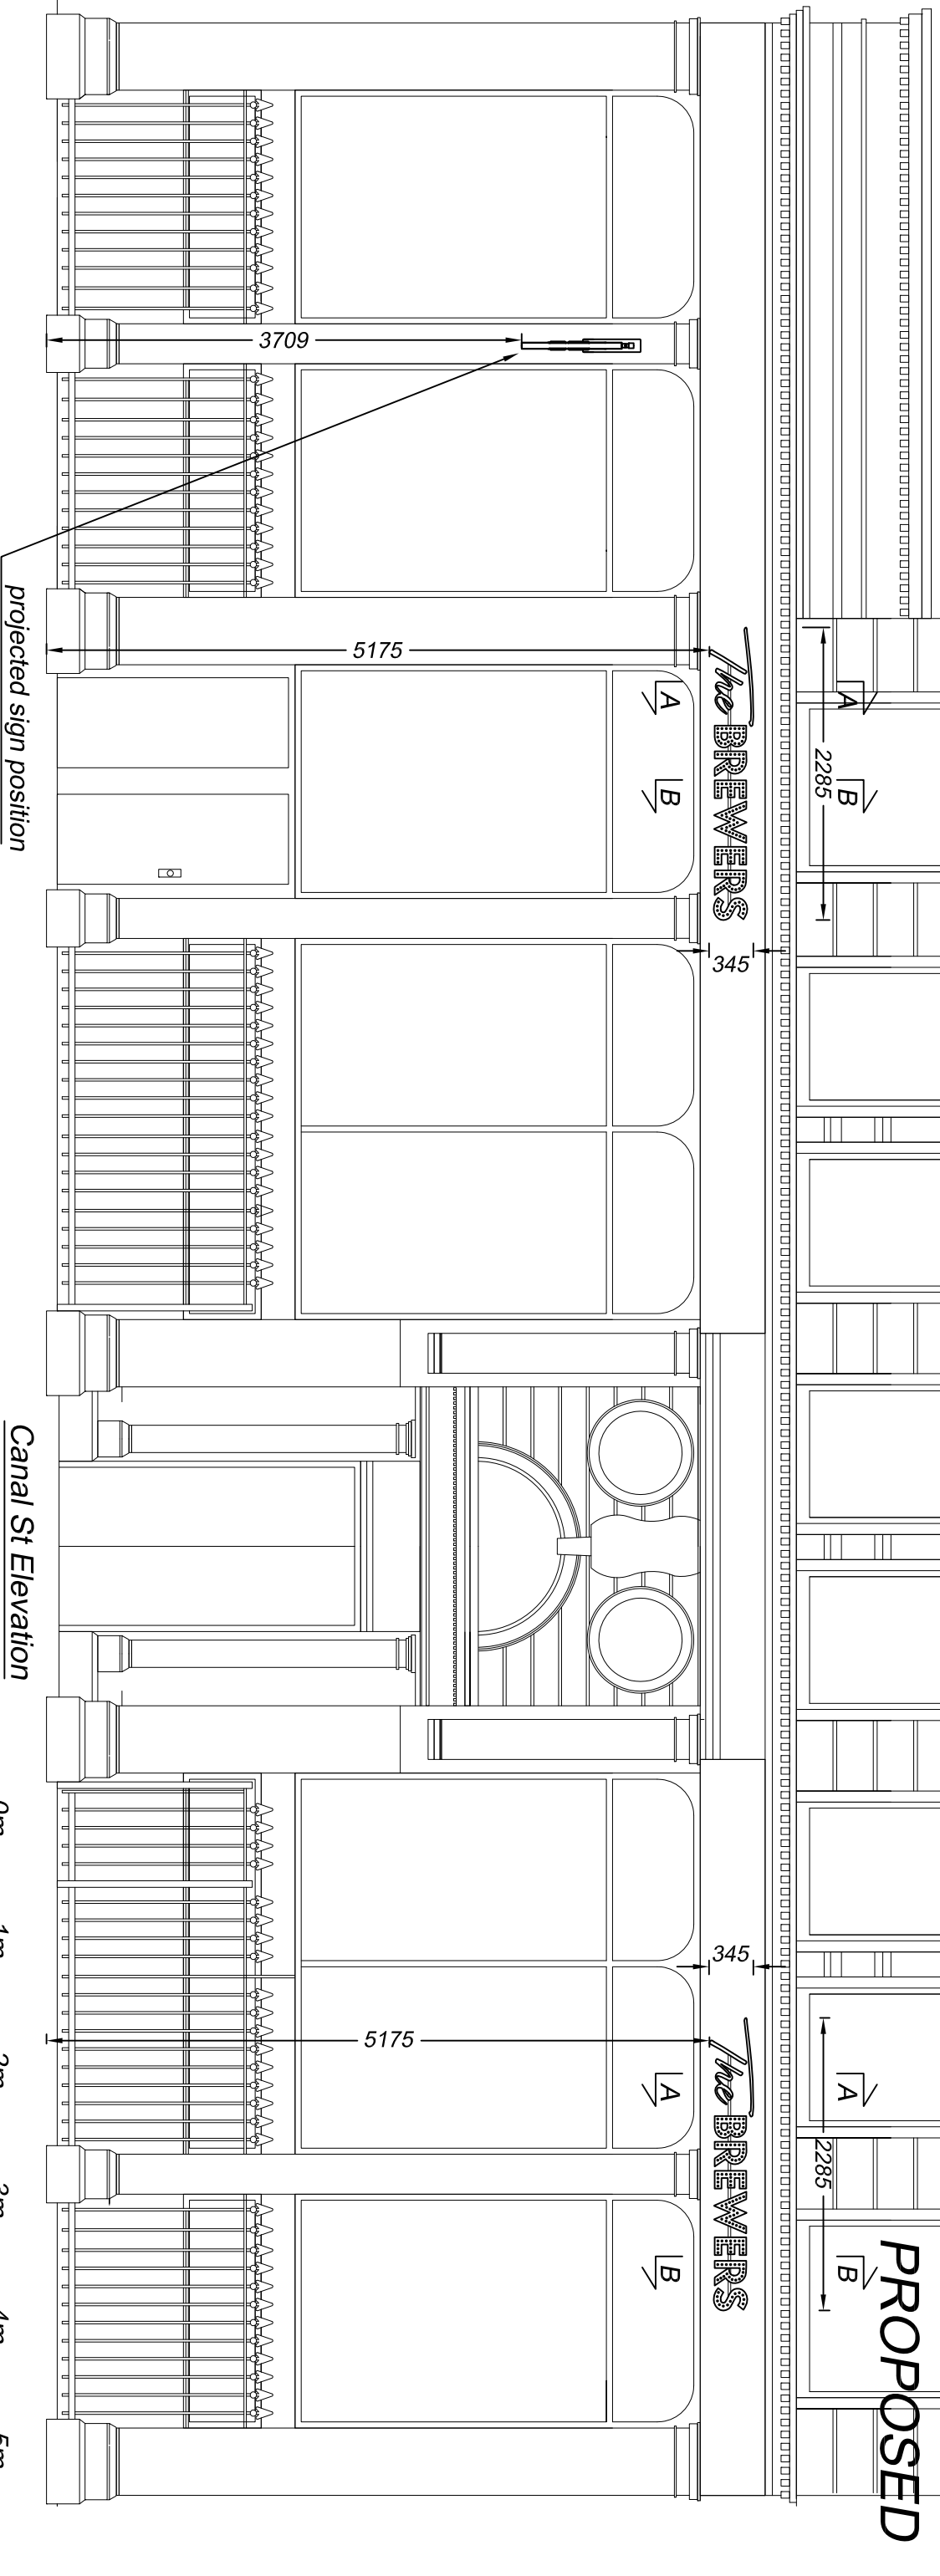


Canal St Elevation
Scale 1:50

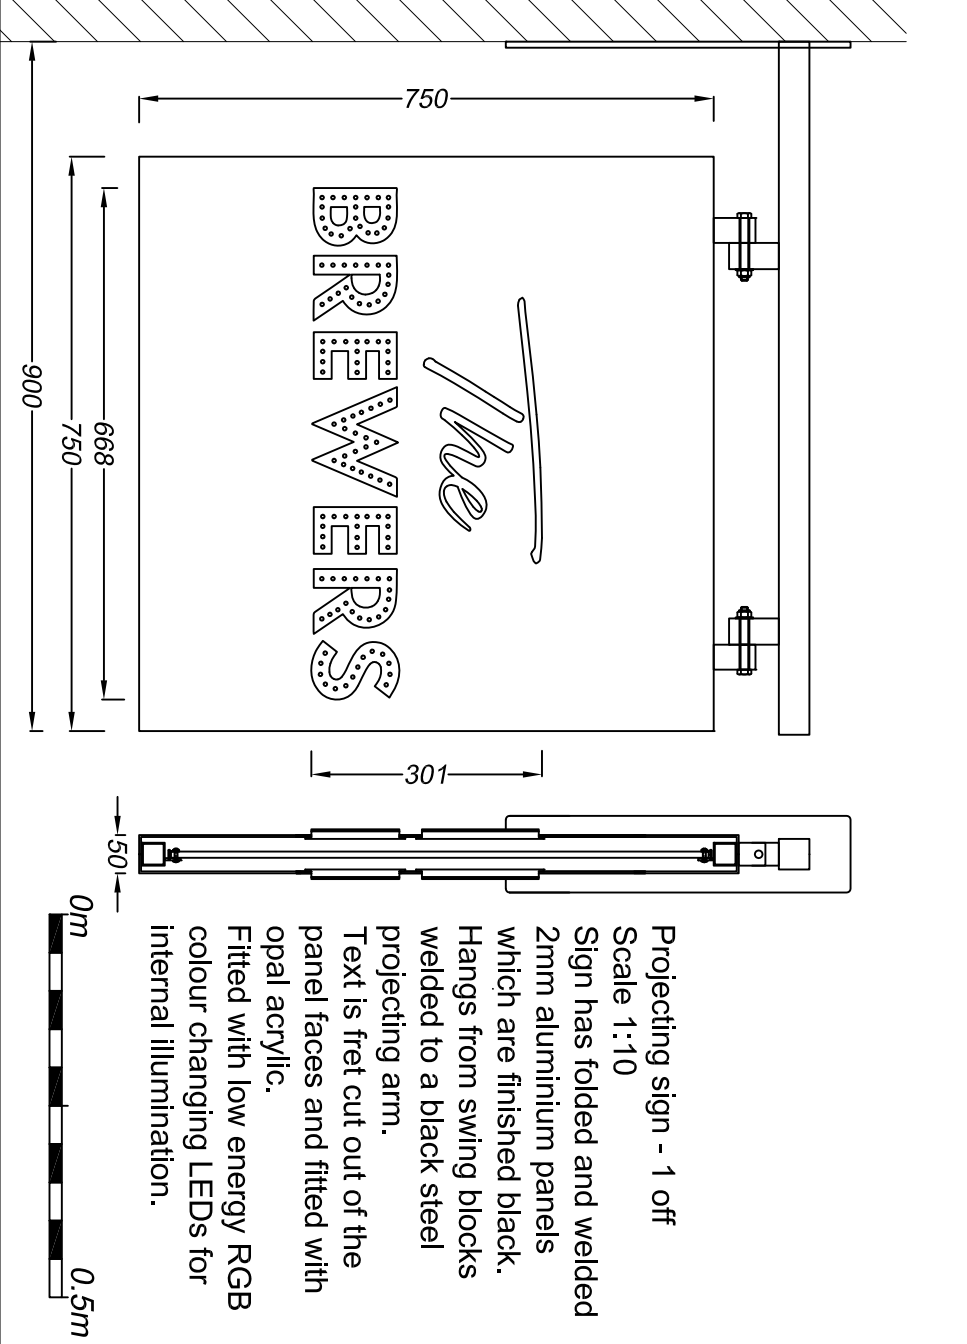

Section A-A through the text
Scale 1:5

Section B-B through the text
Scale 1:5

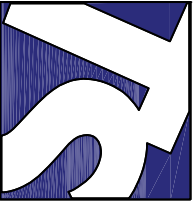

Technical Signs

Floor 1 - Unit 3

Hille Business Centre

132 St Albans Road

Watford, Herts, WD24 4AE

Tel: 01923 811999

Fax: 01923 811998

E-mail: info@technicalsigns.co.uk

Client The Brewers

Address/loop details

4 Canal St

Manchester

M1 3HE

Proposed Signage

Scale As specified (A3)

Drawn by	DN	Date	13/11/19
Drawing No	S96244-3		Rev
		C	

Built-up 'Two BREWERS' letters have 1.2mm brushed stainless steel faces and returns.

The backs are 10mm opal acrylic which are screw fixed to a black painted fascia on spacers.

Fitted with low energy RGB colour changing LEDs for halo illumination.

The 'BREWERS' letters have small circles fret cut into the face and these are internally illuminated by the RGB LEDs.

0m

0.3m

C No fascia panels

B Projecting sign added

A Plain black fascias

Sign removed

21/01/20

20/01/20

15/01/20