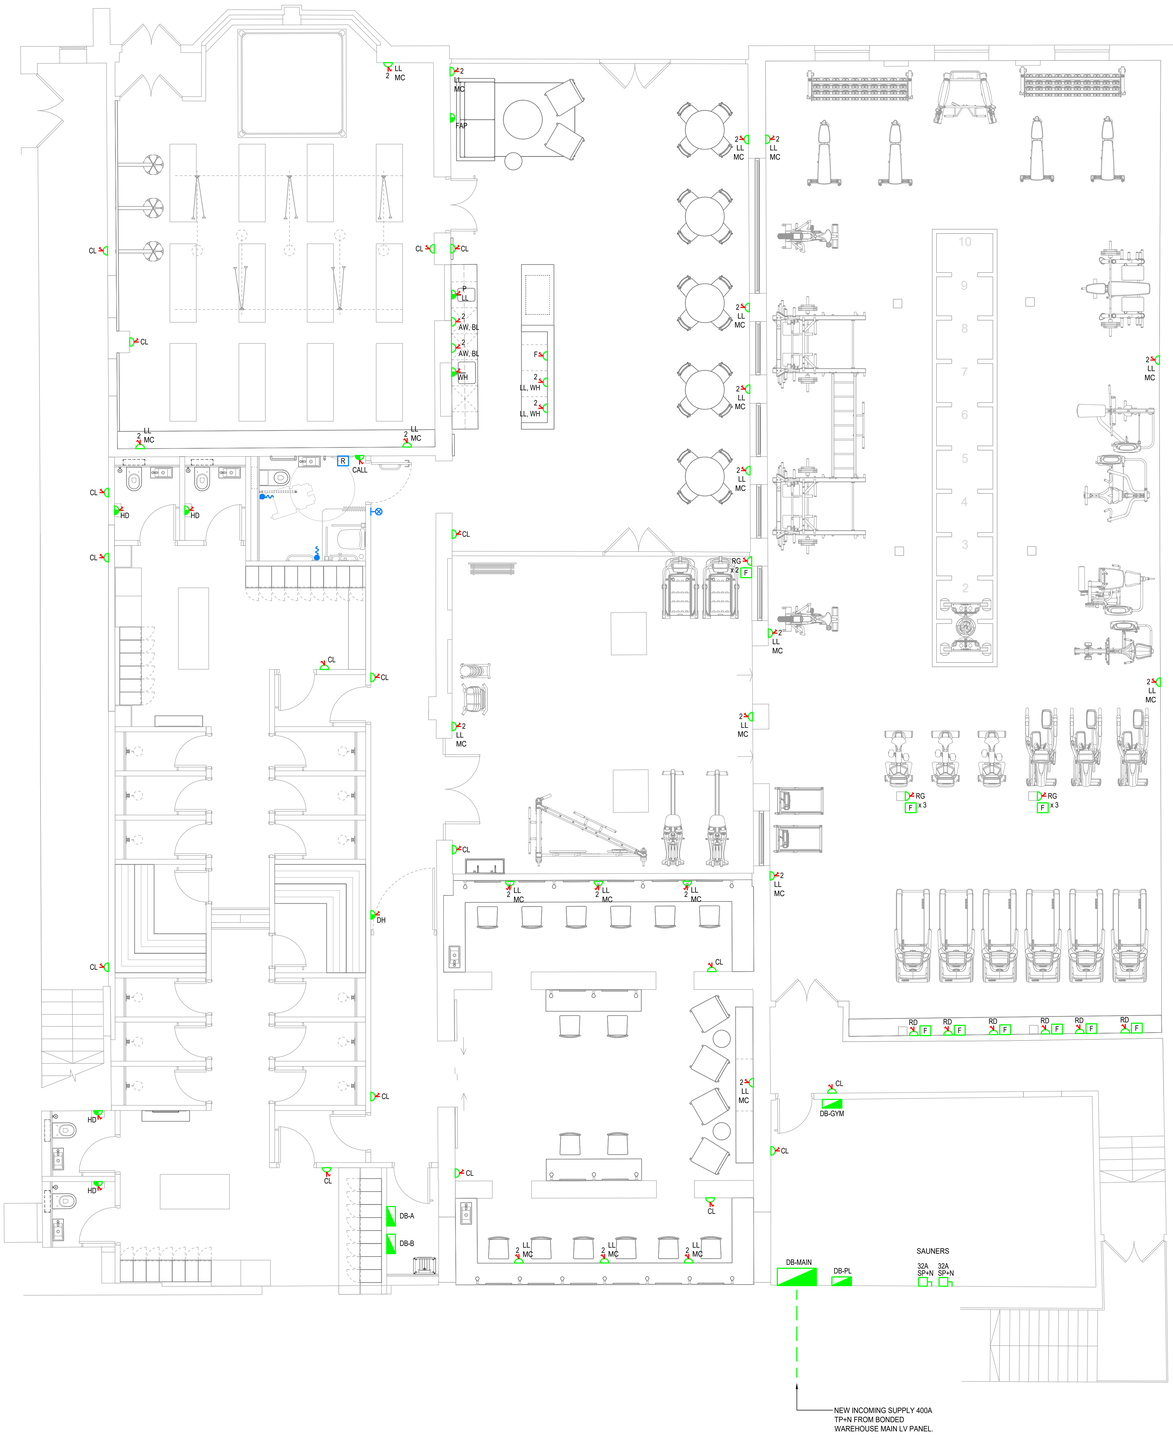

LEGEND	
SYMBOL	DESCRIPTION
F	LOW LEVEL SINGLE 13A SWITCHED SOCKET OUTLET FOR FRIDGE
CL	SINGLE 13A SWITCHED CLEANERS SOCKET OUTLET - METAL CLAD AT 450mm AFFL
RD F	METAL CLAD SINGLE 13A SWITCHED SOCKET OUTLET ON 20AMP RADIAL CIRCUIT; C TYPE RCBO + SINGLE 'F-TYPE' TV COAXIAL OUTLET
RG F	METAL CLAD SINGLE 13A SWITCHED SOCKET OUTLET ON 20AMP RING CIRCUIT; C TYPE RCBO (3 UNITS FOR RING) + SINGLE 'F-TYPE' TV COAXIAL OUTLET
FAP	FIRE ALARM FUSED CONNECTION UNIT WITH KEY SWITCH - RED - MARKED 'DO NOT SWITCH OFF - FIRE ALARM'
2	TWIN 13A SWITCHED SOCKET OUTLET
	13A FUSED SWITCHED CONNECTION UNIT
	ISOLATOR - TYPE/RATING INDICATED - ALL IP56
z	CALL ALARM PULL CORD
R	CALL ALARM MANUAL CALL POINT/RESET
	CALL ALARM SOUNDER/BEACON

ABBREVIATIONS	
HD	HAND DRYER (FCU AT 250mm BELOW CEILING; FLEX OUTLET AT 800mm AFFL)
WH	WATER HEATER
P	SANIFLOW PUMP
LL	LOW LEVEL (450mm AFFL)
MC	METAL CLAD FINISH SOCKET
BL	MATT BLACK FINISH SOCKET
AW	ABOVE WORKTOP (150mm TO CENTRE)
WH	WHITE FINISH SOCKET
CALL	FCU AT 250mm BELOW CEILING FOR CALL ALARM
DH	DOOR HOLD OPEN UNIT
ML	MID LEVEL (TBC)
TV	FOR TV SCREEN

This document and its contents are the property of the Purchaser/Employer and Crookes Walker Consulting. They may not be copied or reproduced in any way, in part or whole, without prior written approval of both parties. Violations will result in legal action.
This drawing shall be read in conjunction with the CWC Mechanical and / or Electrical Specification(s).
DO NOT SCALE FROM THIS DRAWING

DESIGNERS RISK ASSESSMENT
REFER TO APPENDIX 1 OF M&E SPECIFICATION FOR DESIGNERS RISK ASSESSMENT SCHEDULE

DRAWING BACKGROUND(S):

ARCHITECTS: ST_CL-00 REV T2

NOTES:

1. AV PACKAGE INFORMATION OUTSTANDING.

Rev	Date	Description	Eng	Chk
T1	18.02.20	TENDER ISSUE	KS	KS

CWC crookes walker consulting
Alberton House
30 St Mary's Parsonage
Manchester
M3 2WJ
Tel: 0161 834 9999
Fax: 0161 834 2066
E-mail: admin@cwcon.co.uk
Website: www.cwcon.co.uk

Client
MANCHESTER QUAYS LTD

Project
THE BONDED WAREHOUSE
ST JOHNS
MANCHESTER

Drawing Title
GROUND FLOOR
SMALL POWER LAYOUT

Status
TENDER

Project No.	Drawn	Scale / Paper Size
1117(v4)	WN	1:50 @ A0

Drawing No. 1117(v4)-GF-6201
Rev T1