



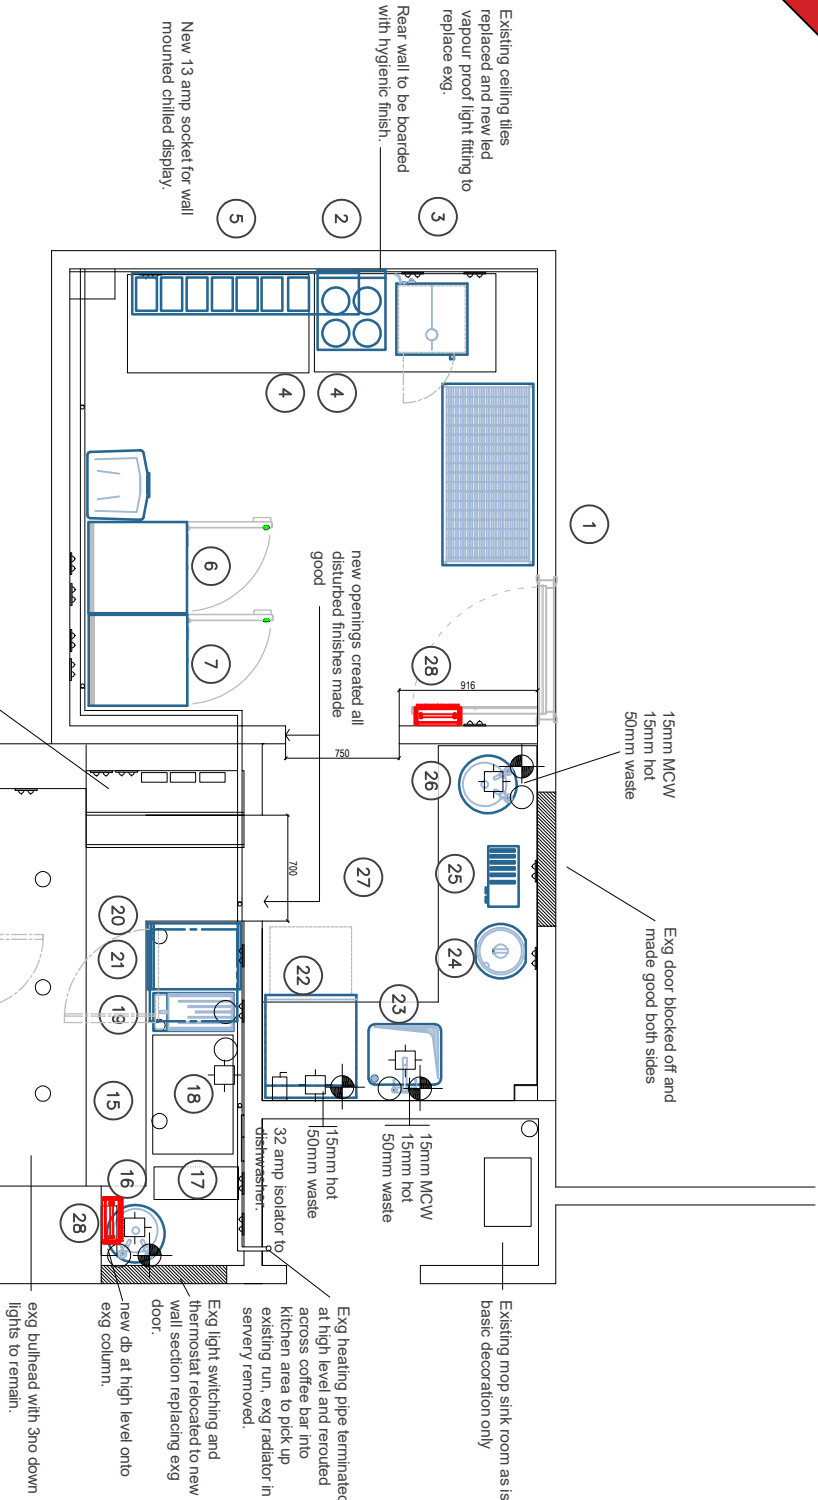

- EQUIPMENT LEGEND.
1. ZINC CHROMATE RACK
 2. By client table, top bain marie
 3. By client jacket potato oven
 4. WALL BENCHES 2NO. 1200 X 600
 5. CHILLED PREP DISPLAY POLAR FA855
 6. SINGLE DOOR FREEZER ARCTICA HEC913
 7. SINGLE DOOR FRIDGE ARCTICA HEC911
 8. OMITTED
 9. SHOPFITTED COUNTER AND HOUSING
 10. CASH TILL
 11. PATISSERIE COSSIGA BTG RF6
 12. HEATED MOFFAT DISPLAY FT62
 13. LOCKABLE MULTI DECK
 14. OMITTED
 15. SHOPFITTED BACK BAR
 16. HAND SINK
 17. By client coffee grinder
 18. By client coffee machine techbo Kicco 2 group
 19. WATER BOILER LINCAT EB3FX
 20. UNDERCOUNTER FRIDGE ARCTICA HEC907
 21. CIBO OVEN LINCAT
 22. DISHWASHER SMEG UD505DUK
 23. PREP SINK
 24. By client table top soup kettle
 25. By client table top toaster
 26. HAND WASH SINK
 27. SHOP FITTING
 28. INSECT MACHINES
 29. CONDIMENT UNIT.

- NO SERVICES REQUIRED
ALLOW 13AMP SOCKET 1200 AFFL 1KW
ALLOW 13AMP SOCKET 1200 AFFL 2.8KW
NO SERVICES
WALL MOUNTED 13AMP 1500MM AFFL 110WATTS
ALLOW 13 AMP SOCKET 425 WATTS
ALLOW 13 AMP SOCKET 215 WATTS
- ALLOW 13 AMP SOCKET IN COUNTER NOMINAL SUPPLY DATA TBC
ALLOW 13 AMP SOCKET IN COUNTER 5 AMP RUNNING CURRENT
ALLOW 13 AMP SOCKET IN COUNTER 600WATTS
- 15MM MCW 15MM HOT 50 WASTE
ALLOW TWIN SOCKET 1200 AFFL 500WATTS
15MM MCW 50 WASTE 3.85KW SINGLE PHASE SUPPLY 16AMP COMMANDO 600MM AFFL IN COUNTER
15MM MCW 13 AMP SOCKET 1200MM AFFL 3KW
ALLOW 13AMP SOCKET TO SPUR ABOVE COUNTER 1200MM 146WATTS
ALLOW 13AMP SOCKET 1200MM AFFL 3KW
15MM HOT SUPPLY 50MM WASTE 5.7KW SINGLE PHASE SUPPLY 450MM TO ISOLATOR 1200MM AFFL
15MM MCW 15MM HOT 50 WASTE
ALLOW 13AMP SOCKET 1200MM AFFL 2KW
ALLOW 13AMP SOCKET 1200MM AFFL 2KW.
15MM MCW 15MM HOT 50MM WASTE
ALLOW 13AMP SOCKETS AT 2000MM AFFL 50WATTS.

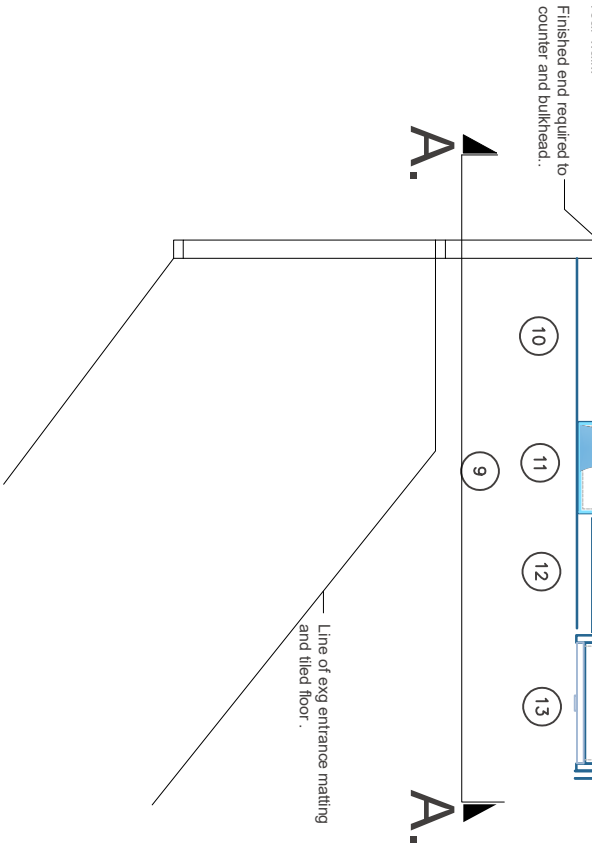

ELEVATION A-A .



Surface Pro
PROFESSIONAL FIT OUT CONTRACTOR

Client name: **Janine Lennon**

Project name: **South Court Business Center**

Drawn by: **AJN**

Scale: **1:50 @ A3**

Date: **11/06/20**

Stage: **Proposed GA**

Rev:

