




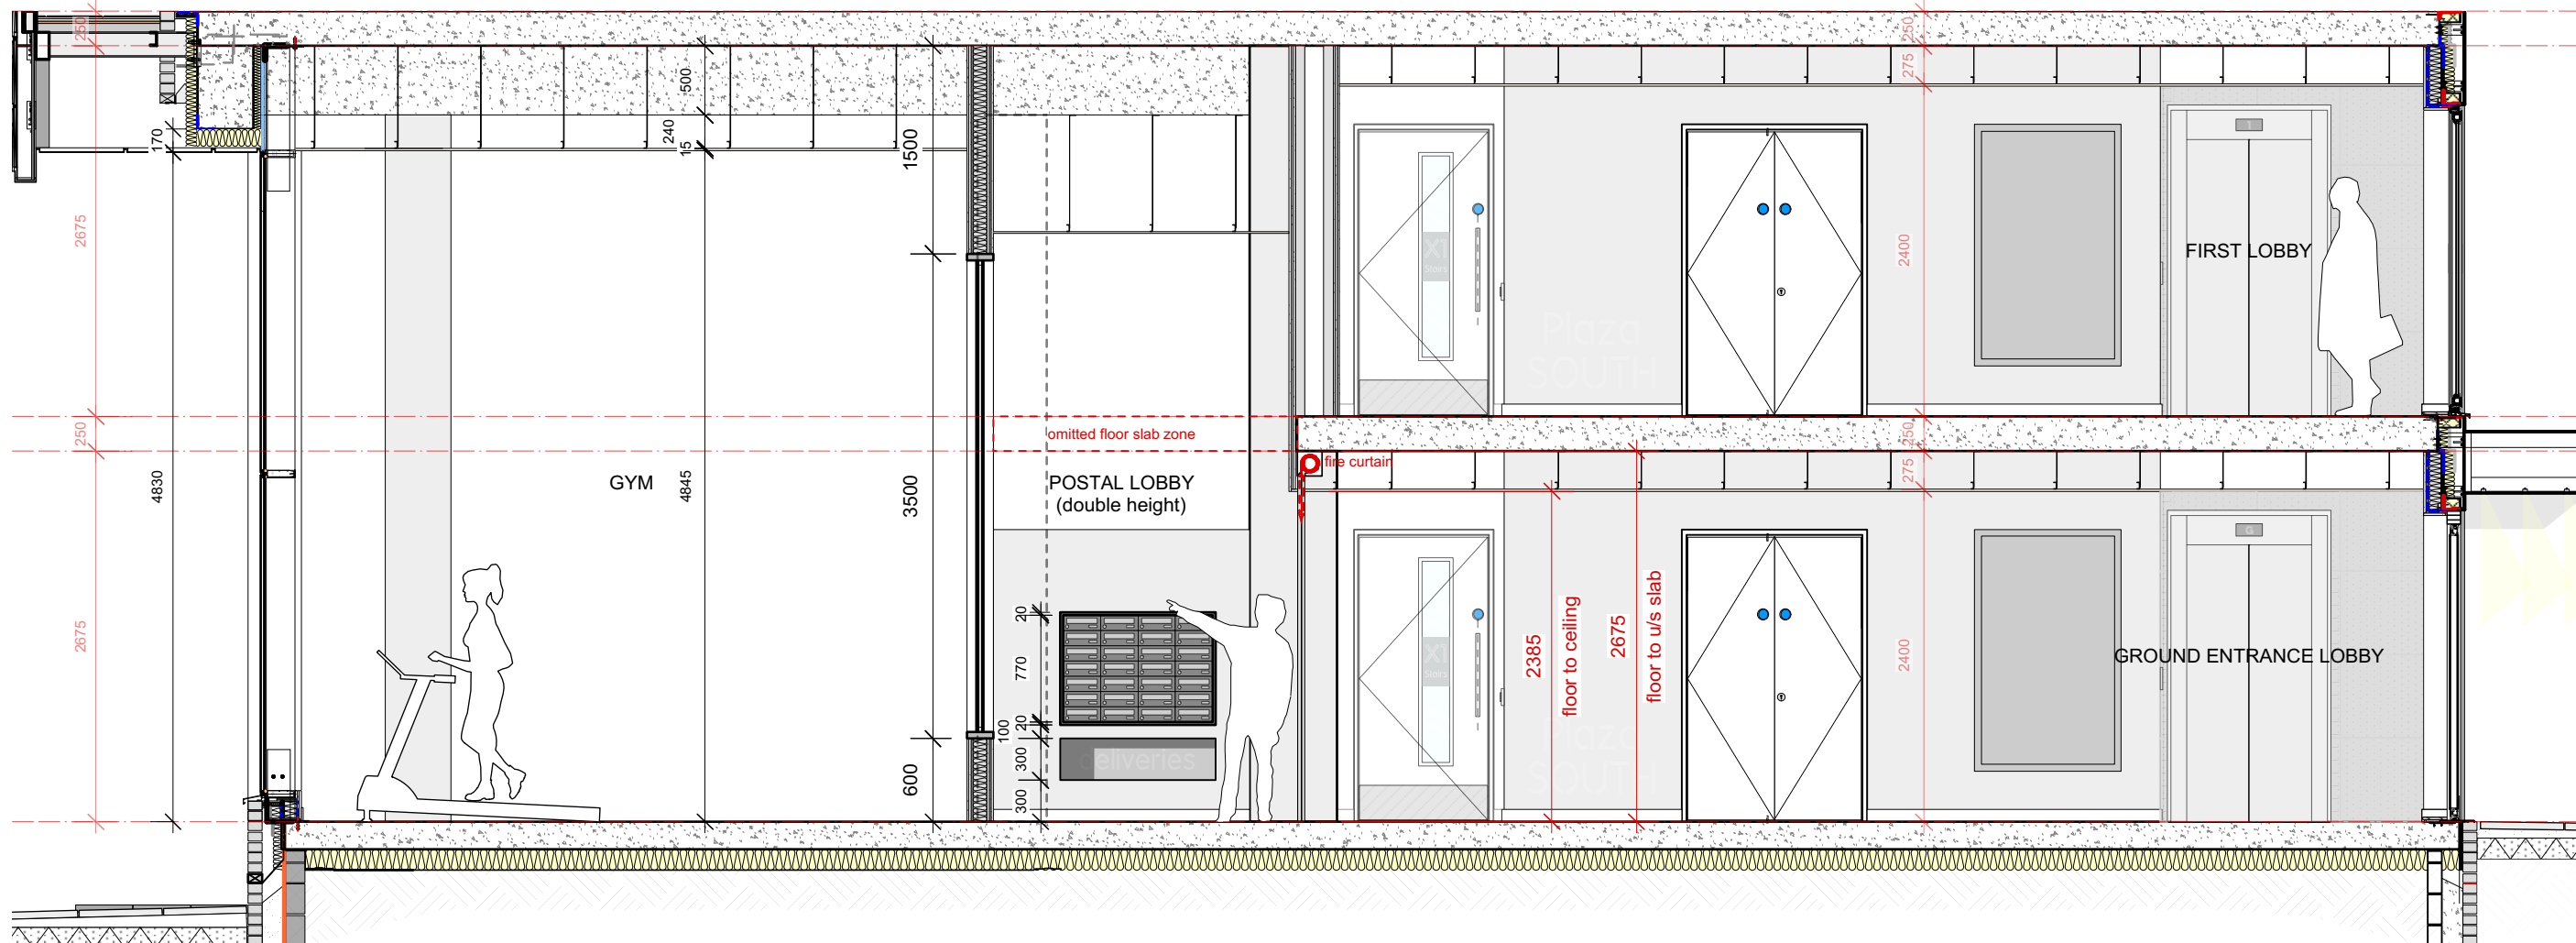

Gym Floor - Ceiling 4845mm
Ceiling 15mm soundbloc board set 740mm to U/S of Structural Slab
Structural solid concrete slab 250mm with 500mm deep solid concrete downstand beams as shown

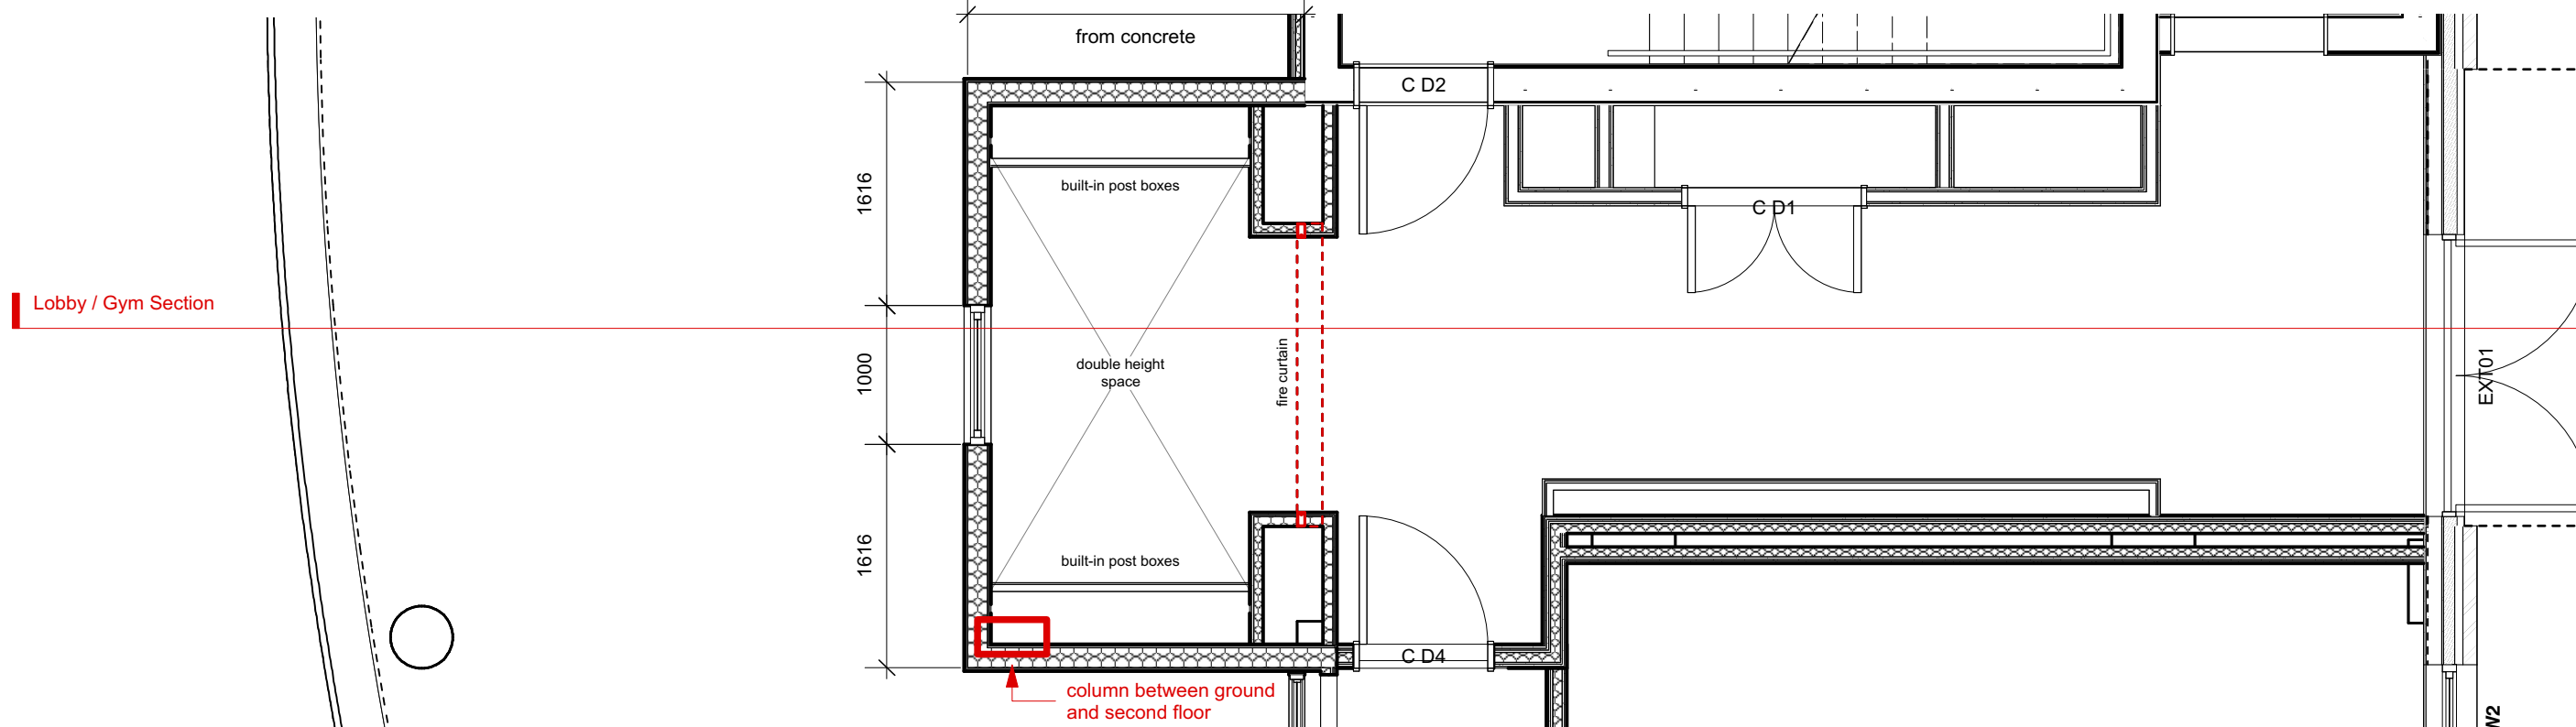

Completion sound testing to be carried out to confirm acoustic performance

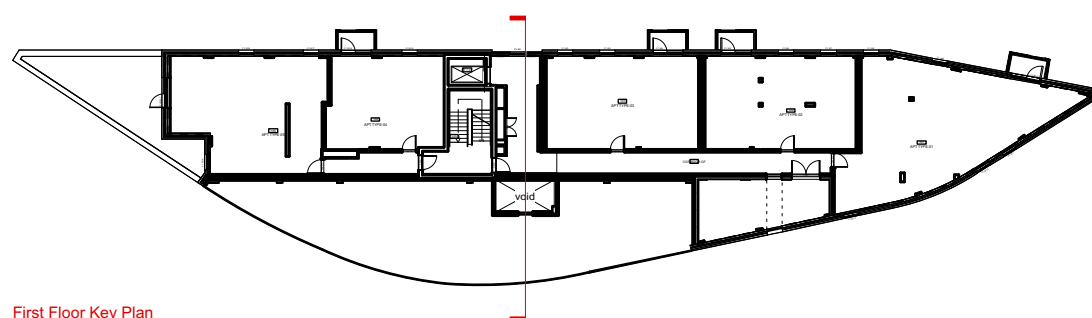

First Floor Key Plan
