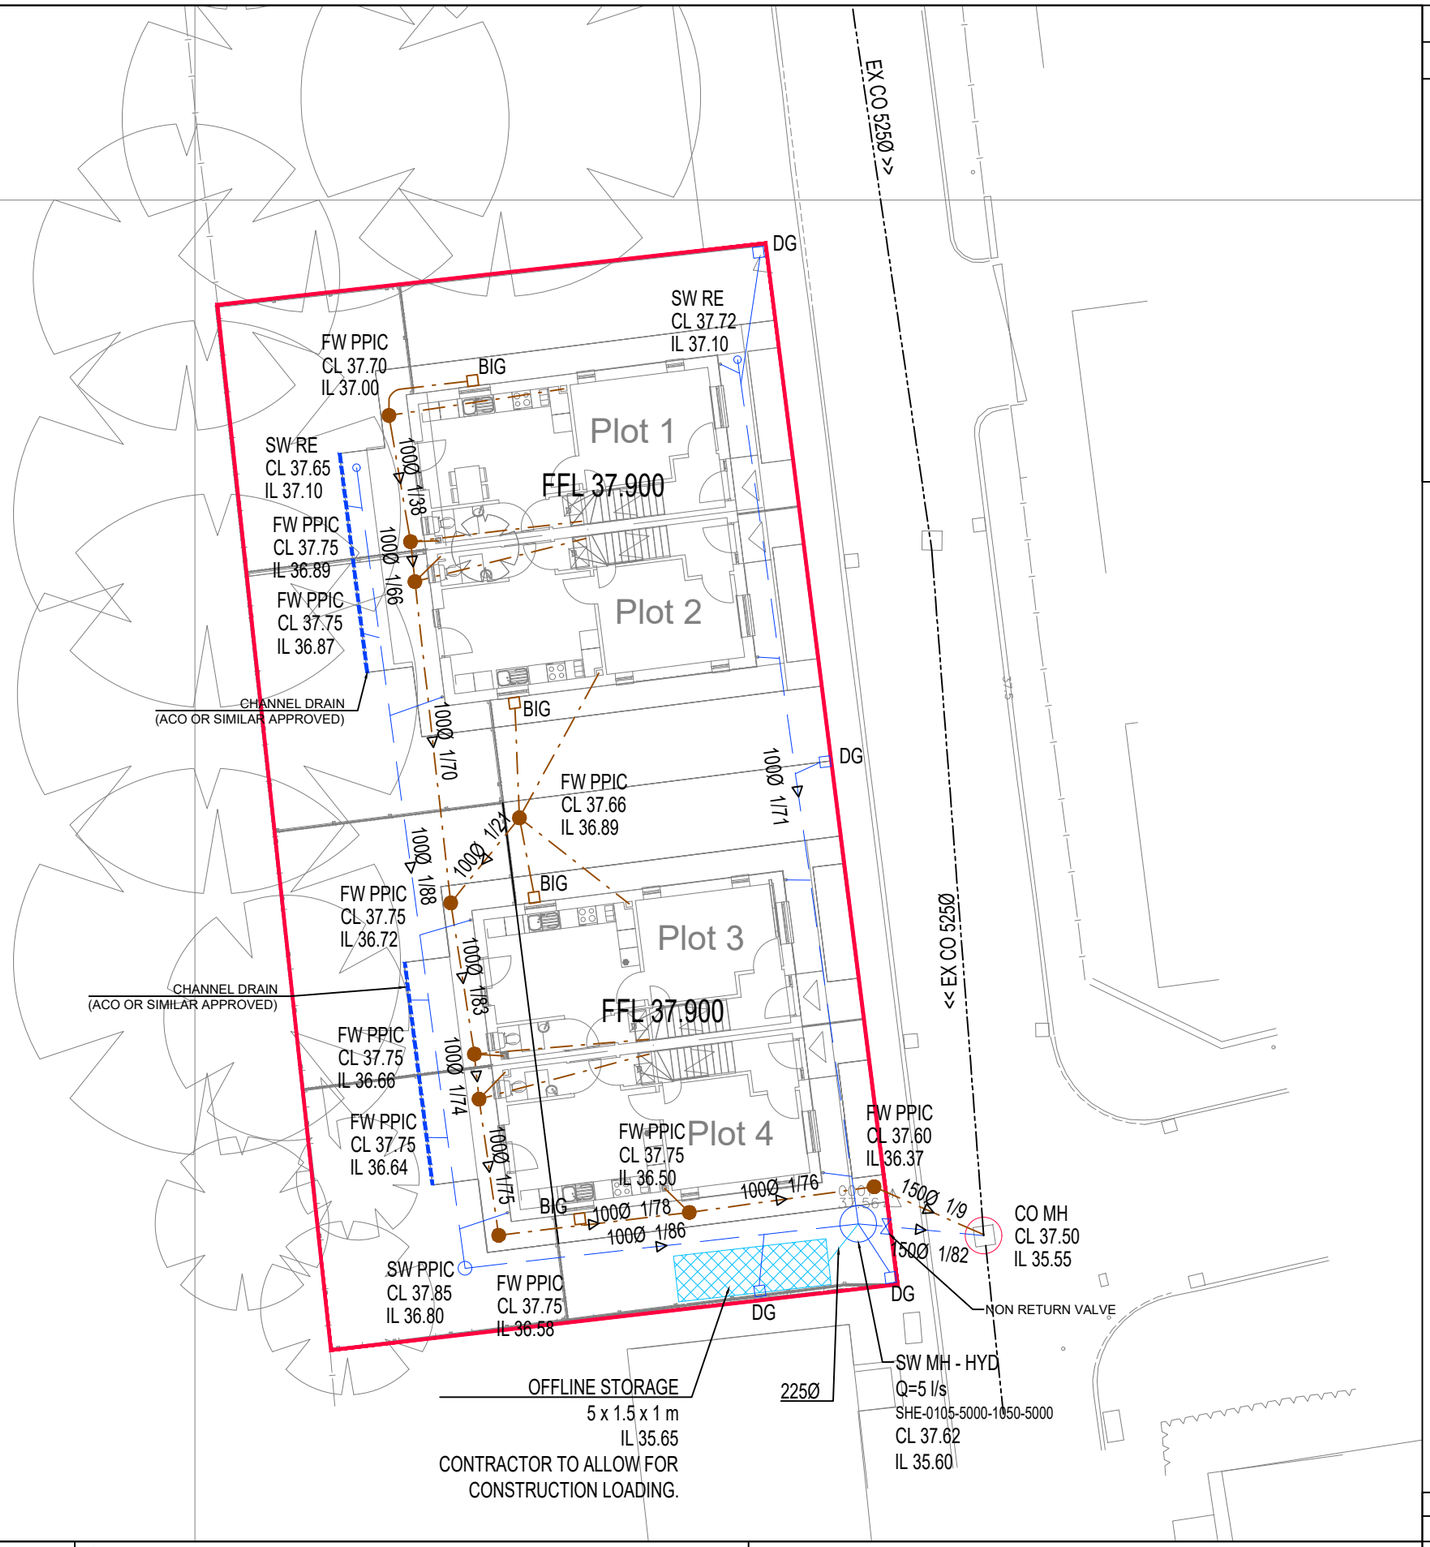

GENERAL NOTES

DO NOT SCALE OFF THIS DRAWING

THIS DRAWING TO READ IN CONJUNCTION WITH ALL RELEVANT STRUCTURAL AND ARCHITECTURAL DRAWINGS AND SPECIFICATIONS.

ALL DIMENSIONS TO BE CHECKED ON SITE BY THE CONTRACTOR / FABRICATOR PRIOR TO COMMENCEMENT OF WORKS.

ALL DIMENSIONS ARE IN MILLIMETRES UNLESS STATED OTHERWISE.

ALL WORKS TO BE CARRIED OUT IN STRICT ACCORDANCE WITH THE ENGINEER'S SPECIFICATIONS, RELEVANT BRITISH STANDARDS, STATUTORY HEALTH AND SAFETY/C.D.M. REGULATIONS, RELEVANT CODES OF PRACTICE AND THE CURRENT EDITION OF THE BUILDING REGULATIONS.

FOR FINAL SETTING OUT INFORMATION RELATING TO GRID LINES AND WALL POSITIONS REFER TO THE ARCHITECT'S DRAWINGS.

KEY

- SITE BOUNDARY
- PROPOSED SURFACE WATER SEWER
- PROPOSED FOUL SEWER
- PROPOSED COMBINED SEWER
- EXISTING COMBINED SEWER
- PROPOSED OFFLINE STORAGE (AS PER MANUFACTURER DETAILS & SPECIFICATIONS)
- DG DRIVE GULLY
- BIG BACK INLET GULLY

Rev	Description	Date	By	Chkd
P02	ADDITIONAL PARKING BAYS ADDED	07.04.20	JG	DS
P01	PRELIMINARY ISSUE	12.02.20	JG	DS

Sutcliffe
Civil & Structural Engineers, Building Surveyors & Geo-Environmentalists
www.sutcliffe.co.uk
LIVERPOOL 0151 227 3155 | MANCHESTER 0161 817 5180 | WREXHAM 01978 664071 | LONDON 020 74 584136

Drawing Status: PRELIMINARY

Client: ONE MANCHESTER

Project: VICTORY STREET MANCHESTER

Drawing Title: DRAINAGE LAYOUT

Date	Drawn By	Checked By
FEB. 2020	JG	DS

Scale at A3	Project Number
1:200	30669

Sheet Number: 30669-SUT-ZZ-XX-DR-C-620-0001

Revision: P2