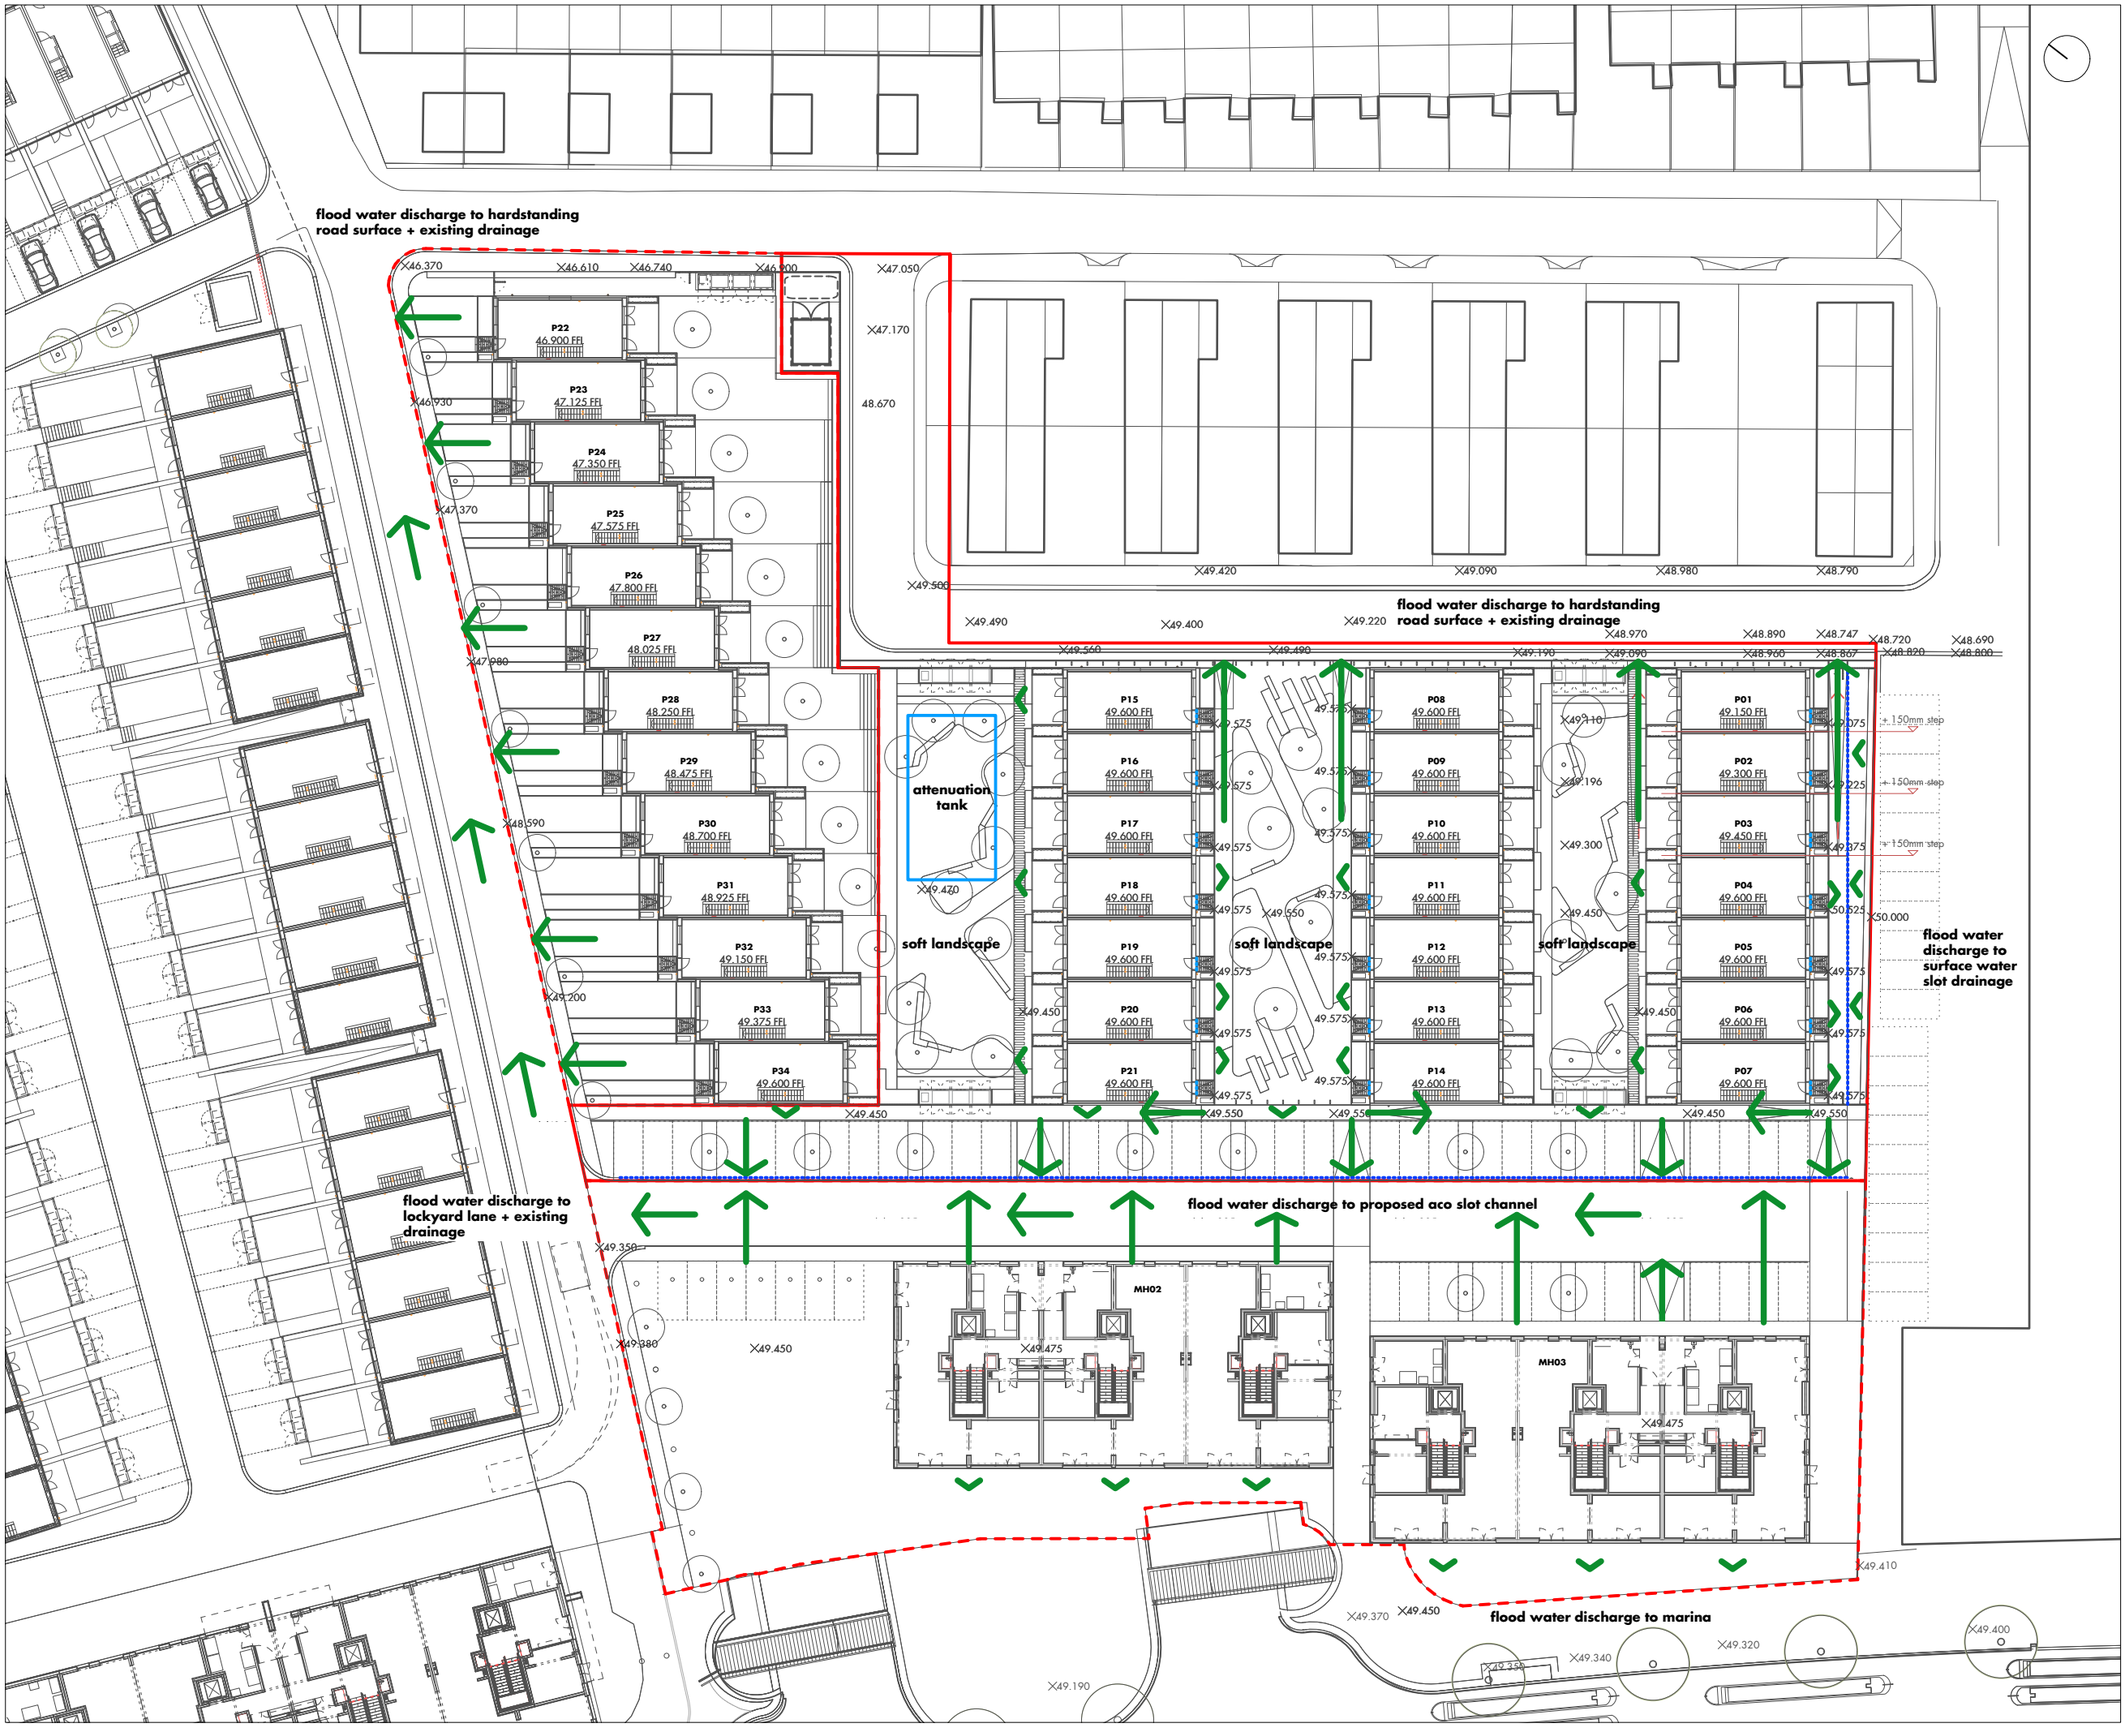


- downwards slope
- house aco drainage
- proposed aco slot drainage
- phase NI3 A information within solid red line boundary
- proposed level datum

notes
- to be read in conjunction with:

- gullies/slot drainage to surface water attenuation/existing sewers to structural/landscape engineer design + specification

- below ground drainage design and specification by structural engineers

- landscape design and specification by landscape architect

- house setting out by shedkm

rev • description	issued • drawn • checked
a • levels revised	28 04 20 • hw • ar
- • P1 first issue	23 03 20 • hw • ar

shedkm
+44 (0)151 709 8211
+44 (0)207 253 8881

project	NI3
client	urban splash
drawing number	NI3 (PL) 002 **a**
scale	1:500 @ a3
status	**stage 04**

overland flow route • flood water

do not scale from this drawing • all dimensions are to be set out and checked on site prior to starting construction • any discrepancy found between information given on this drawing and that given elsewhere or recorded on site shall be brought to the attention of the project architect immediately