


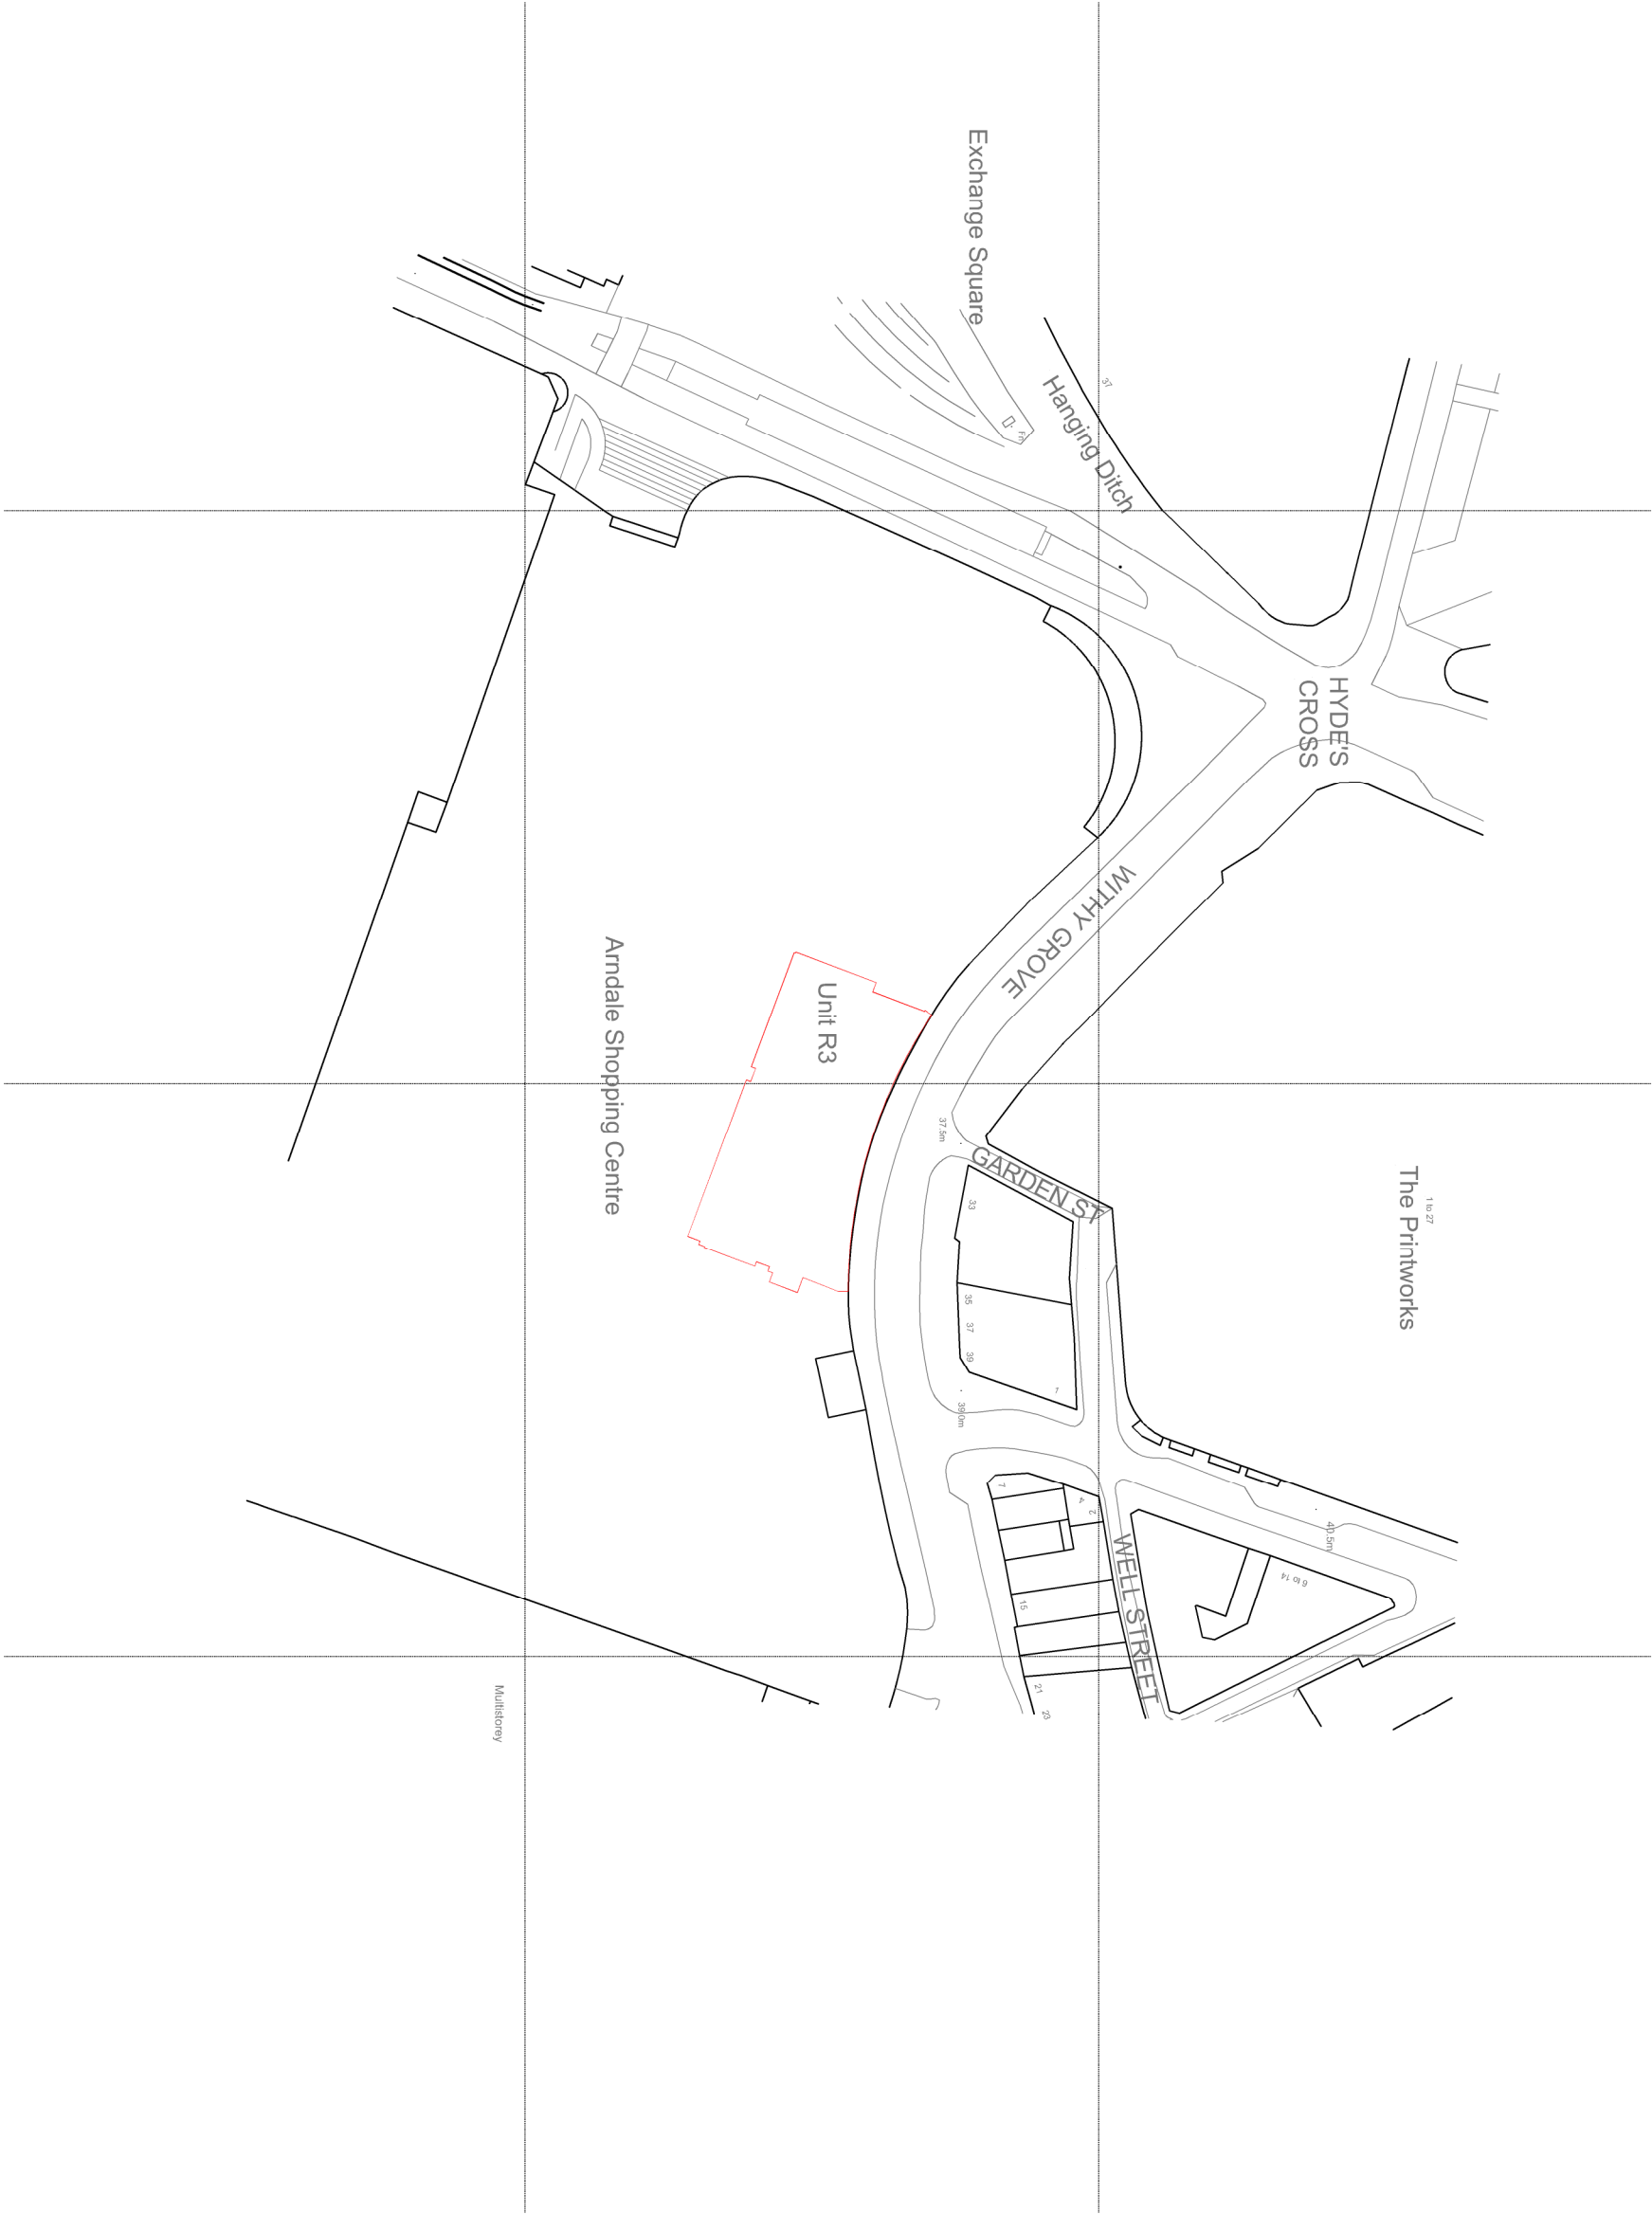

Notes:
Sketch schemes may be based on plan information of unknown origin and is subject to verification and site survey.
Contractors must verify all dimensions on site.
This drawing is not to be scaled. Use figured dimensions only.
Ensure digital versions are plotted at 'Actual Size'. Building areas are liable to adjustment over the course of the design process due to ongoing construction detailing developments.
Subject to statutory approvals and survey.

REVISIONS



EDIT

Status	Construction
Project	Roxy Ballroom, Arndale Centre, Withy Grove, Manchester
Client	Roxy Leisure
Drawing	Site Location Plan

Project No	Drawing no	Rev
1916	CO-16	1
Scale (A3 sheet)	Date	Drawn
1:1250	Oct 19	ba