




Photo Ref.	Plan Ref.	Key
	-	No Ceiling - painted concrete soffit
	01	No Ceiling - unfinished soffit
	-	Square metal suspended ceiling
	-	Open grid suspended ceiling
02 03 04	05	Rectangular metal suspended ceiling
	06	Square suspended ceiling
	-	Rectangular suspended ceiling
	-	Rectangular metal suspended ceiling, with dropped areas of square suspended ceiling
	07	White painted plasterboard
	-	White painted plasterboard margin / bulkhead
	-	Large square tiles
	-	Tiles with small format expression
	-	Timber ceiling
	08	Combination of tiles with small format expression and timber ceiling
	-	Roof light

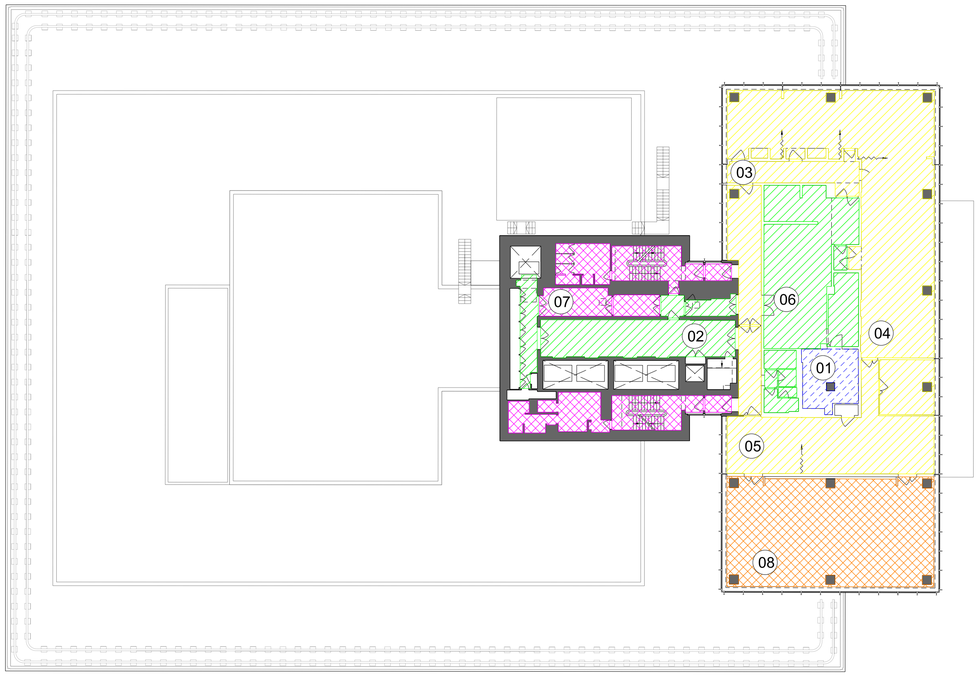


01

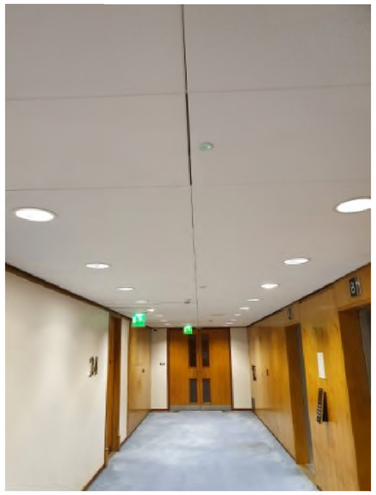


02

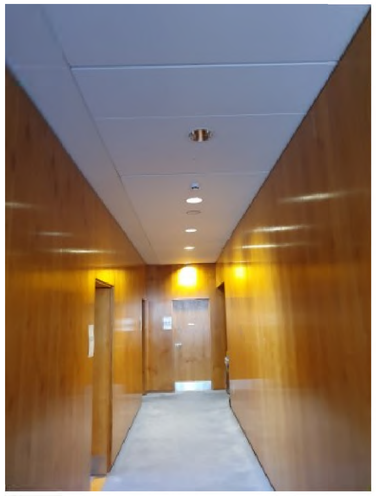


03

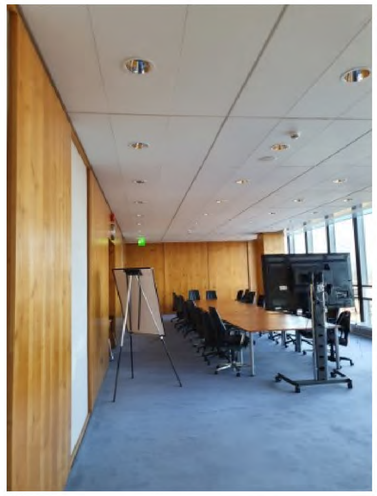

04

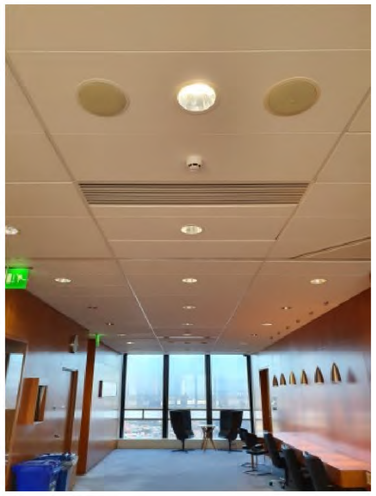

05

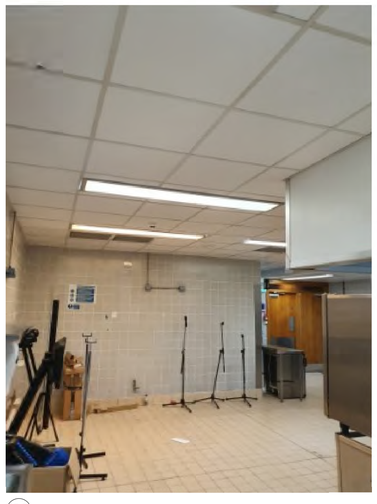

06



07



08

This drawing is copyright
Do not scale off dimensions.
All dimensions to be checked on site by contractor.
Contractor to report any dimensional discrepancies, errors or omissions prior to commencing on site.

Plans created from Plowman Craven 2D measured survey. Drawings presented have been based on these survey drawings and additional information established through historic records, historic publications and site measurements/observation; where access was available. All details and dimensions to be verified through further intrusive and measured survey and access.

NORTH

Rev	Date	Description
00	24-01-2020	Planning Issue

Project Title
CIS Tower Refurbishment
Miller Street
Manchester

Drawing Title
Ceilings
Existing Plan
Existing Level 24

Job No: 10246
Scale: 1:250 @ A1 / 1:500 @ A3
Revision: 00

Status: For Planning Application

Drawing No: 10246-SHP-Z1-24-XP-A-B5D3-G332-001

simpsonhaugh

MANCHESTER
Riverside, 4 Commercial St
Manchester M15 4RQ
+44 (0)161 835 2345

LONDON
5-8 Roberts Place
London EC1R 0BB
+44 (0)20 7549 4000

www.simpsonhaugh.com
mail@simpsonhaugh.com

© SimpsonHaugh 2017