


MULLION SECTION AS PROPOSED

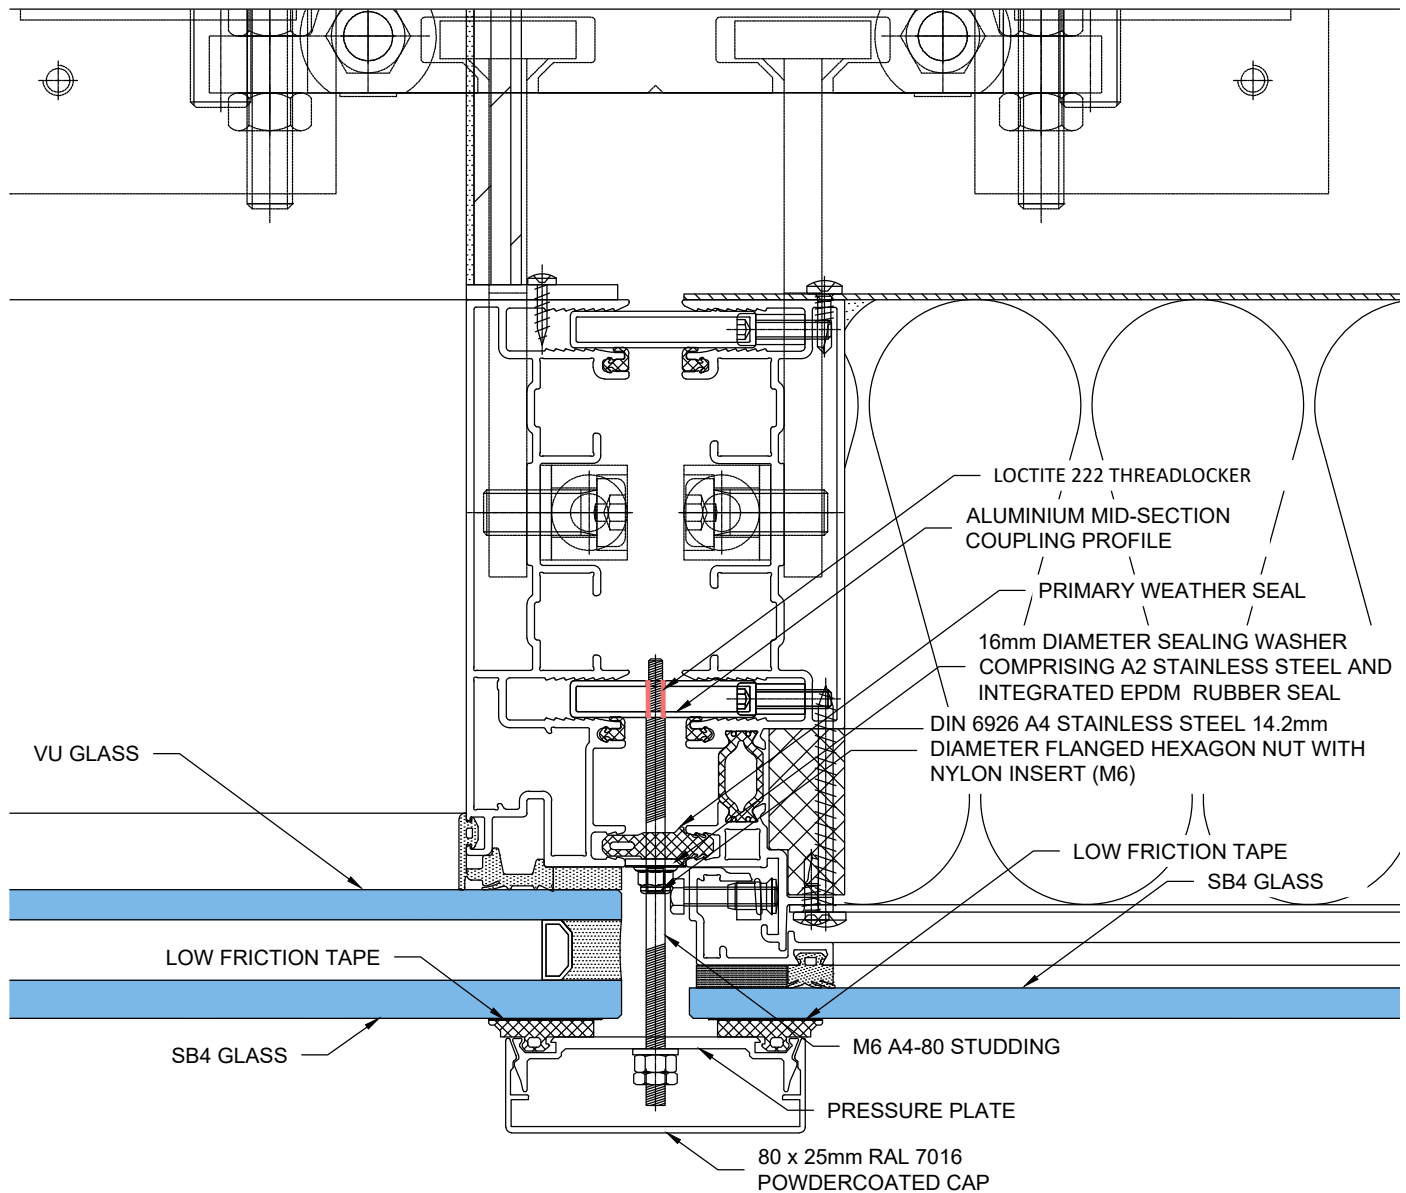

NOTE - SUGGESTED BOLT ASSEMBLY:

Bespoke M6 c. 115mm A4 stainless steel bolt with 7.4mm diameter, 5mm deep 'cpllar', chamfered cutting end and 4mm countersunk hex key to driving end

project **Beetham Tower**
301 Deansgate, Manchester, M3 4LQ

client

scales

1:2 @ A4

title

Proposed Mullion Section

4 St Paul's Churchyard, London,
EC4M 8AY
TEL: 020 7029 3888
E: info@mhbcumming.com
www.mhbcumming.com

mhbc
CUMMING

REV	DESCRIPTION	DATE	BY
date	drawn	checked	
28.04.20	AS	RO	
drawing no.		revision	
1193 - 801			