Siting of Steel Cabin to Provide on Site Catering Facility
6 Sandfold Lane, Levenshulme, M19 3BJ
Mrs. O. McKenna

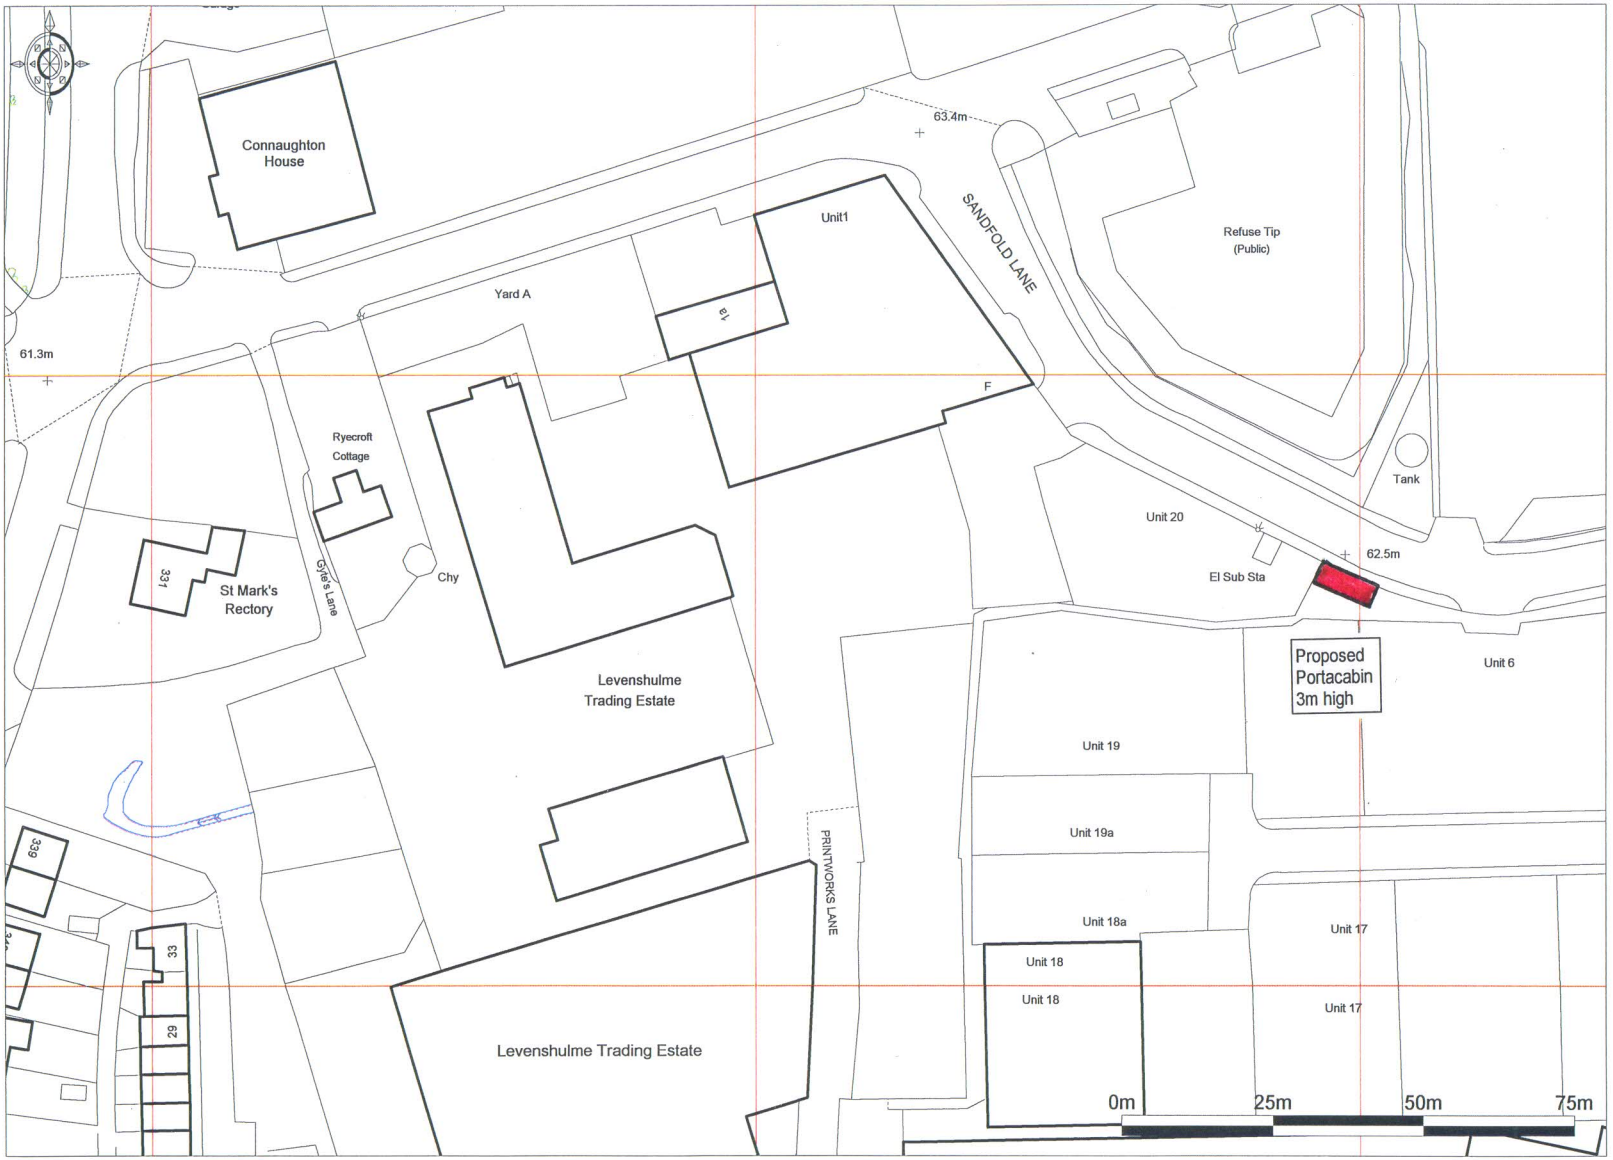

Enabled by Ordnance Survey
© Crown Copyright 2009. All rights reserved. Licence number 100020449. Plotted Scale - 1:1250

Site Location Plan - MOM/SLP
Dated - 25/03/09
Printed Scale - 1:1250@A4