



OAK STREET
1:500

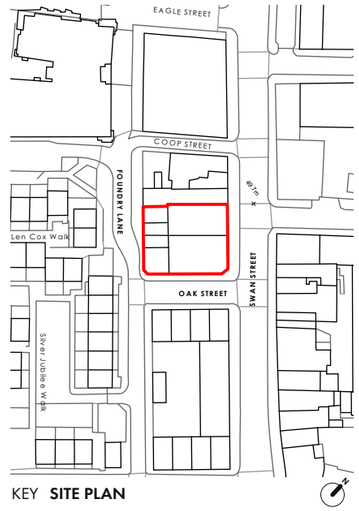

KEY **SITE PLAN**

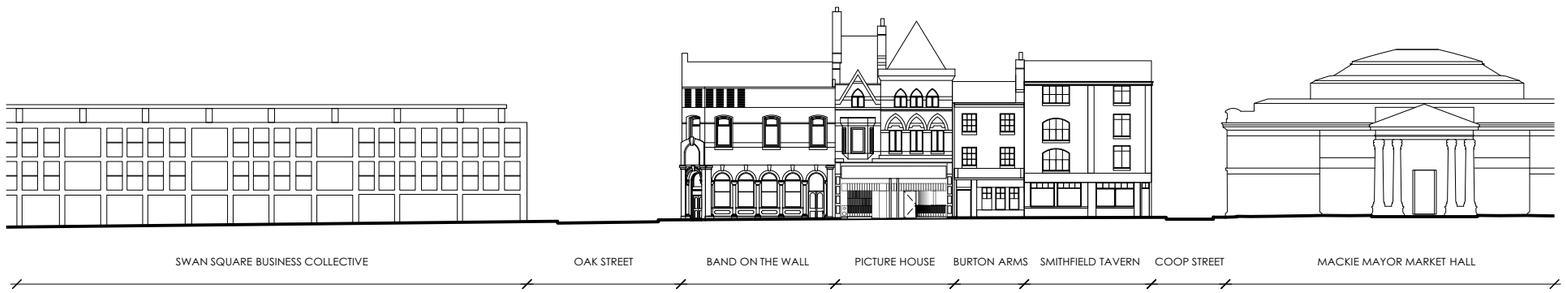

SWAN STREET
1:500



FOUNDRY LANE
1:500

OMIArchitects

www.omiarchitects.com

BAND ON THE WALL
PROPOSED CONTEXT ELEVATIONS

1387 | L 1610-A | JULY '20 | 1:100 @ A3