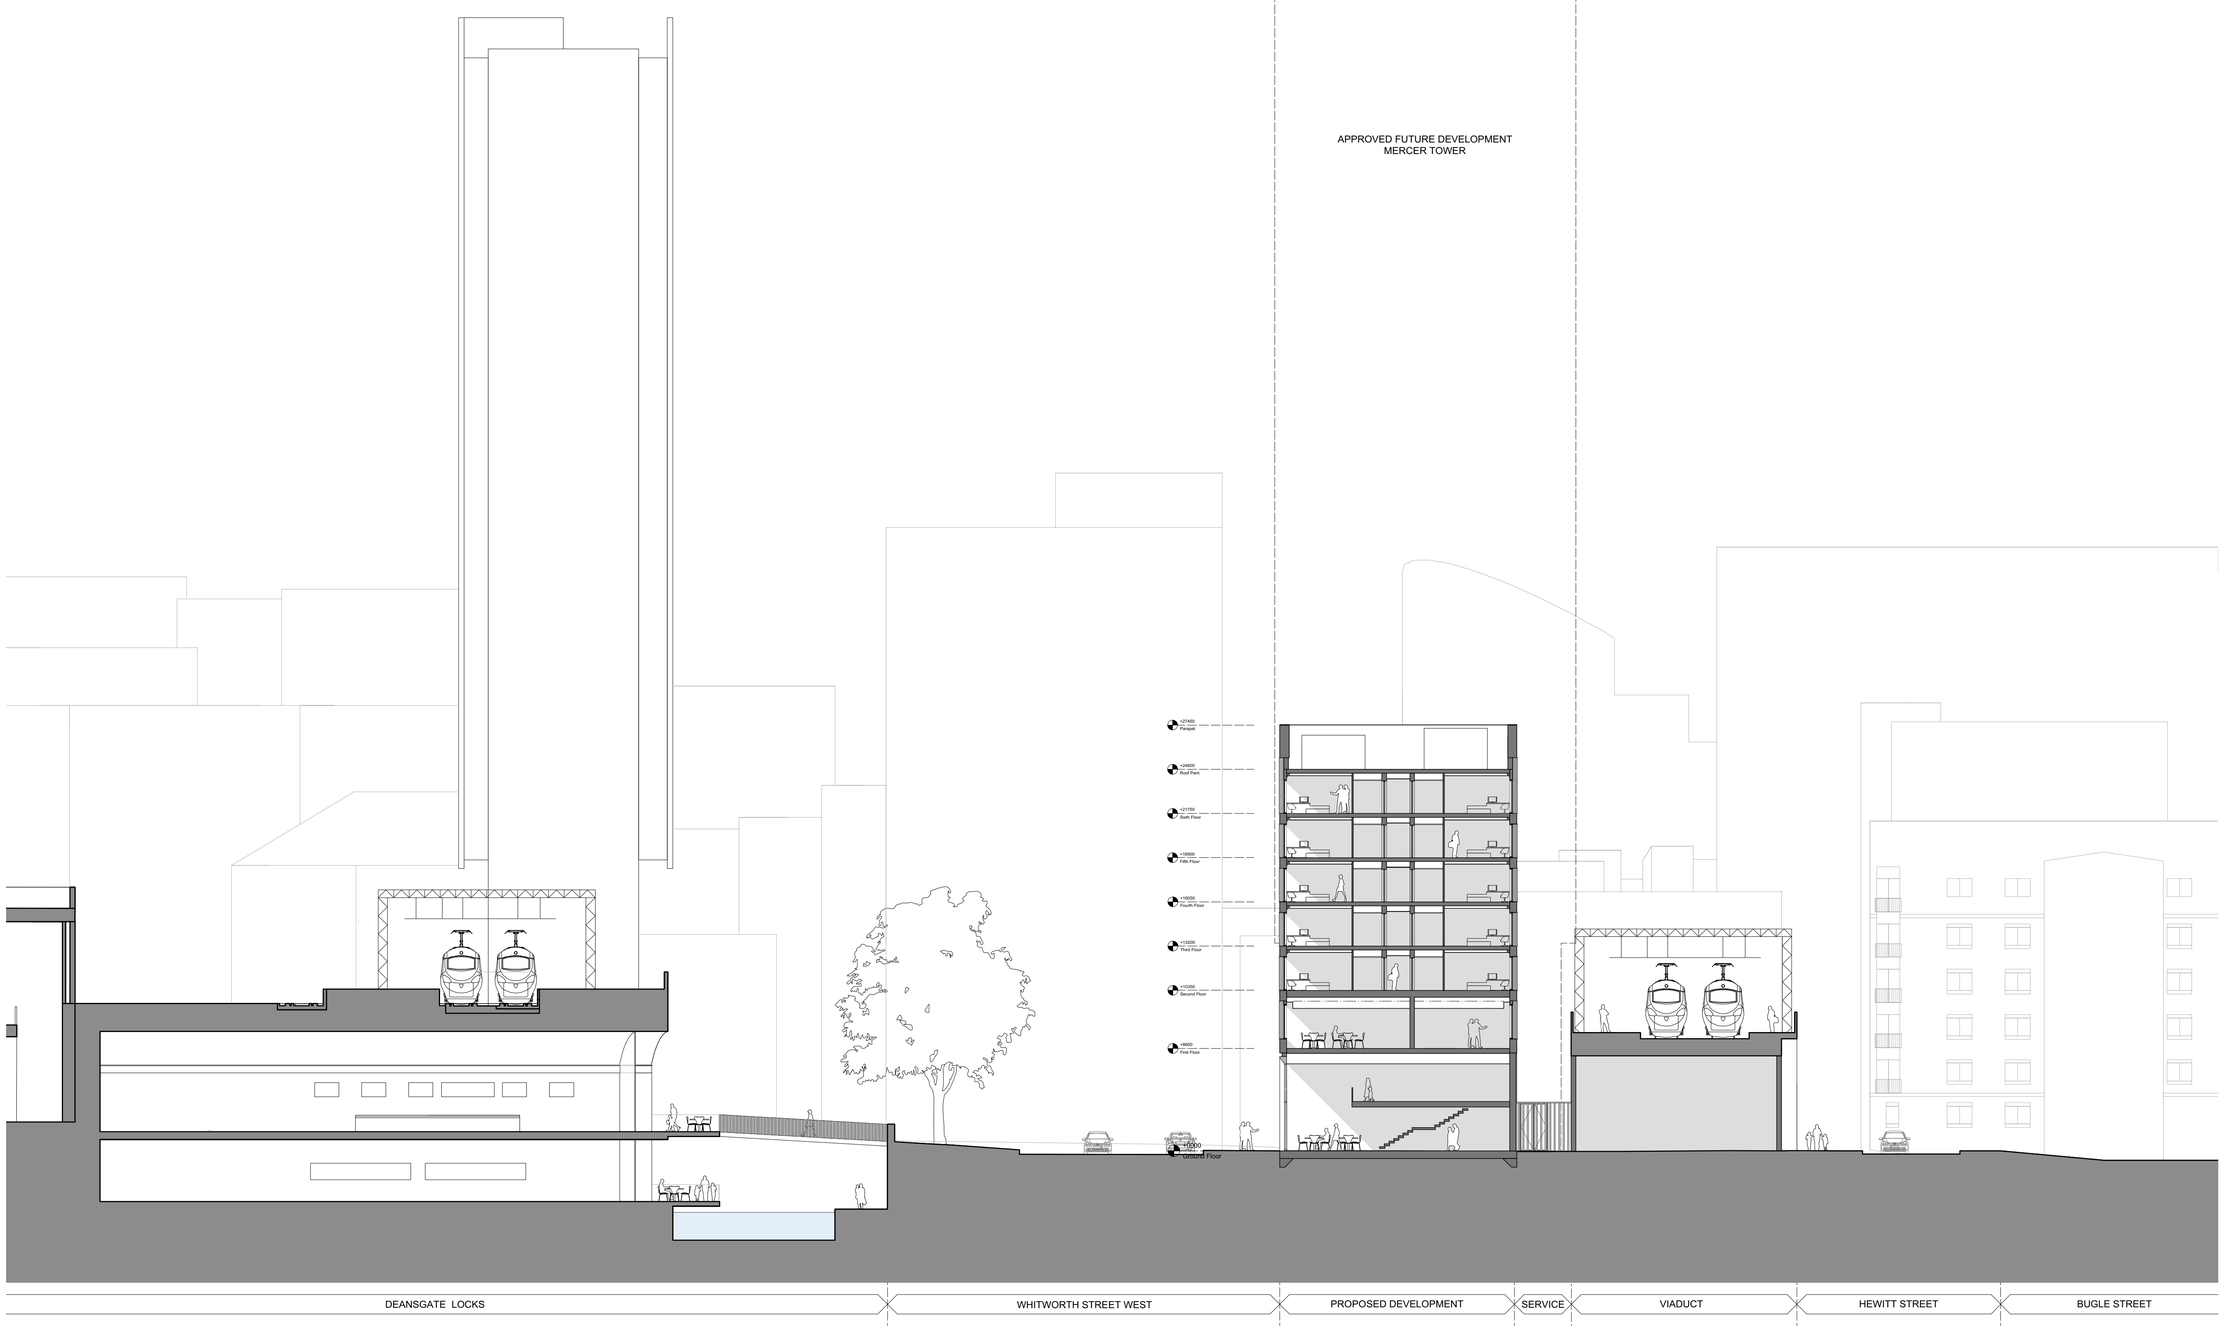



01 SECTION AA - CONTEXT

NOTES:
Dimensions not to be scaled from this drawing. Contractors to notify architects of site variations affecting information on this drawing. This drawing is copyright of Glenn Howells Architects.

Glenn Howells Architects take no responsibility for the location of legal boundaries indicated on this drawing and advise a separate drawing be completed by a specialist Surveyor in order to establish exact boundaries.

Date	Rev	By	Details
13.02.29	-	GP	Planning Issue

LOCATION KEY

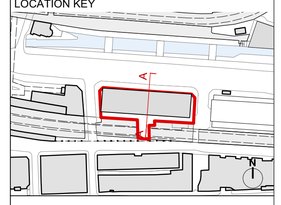

PLANNING

GLENN HOWELLS ARCHITECTS
321 Bradford St, Birmingham, B5 6ET
Tel. 0121 666 7640 F. 0121 666 7641
mail@glennhowells.co.uk

Project
2068 - 2-4 Whitworth Street West
Manchester

Client
Aberdeen Asset Management

Drawing Title
Proposed Section Context

Date	Scale	Checked
13.02.20	1:200@A1 1:200@A3	JC

Project Ref.	Drawing No.	Revision
2068	A-L-300	-