


4.0 THE PROPOSED WORKS, DESIGN AND ACCESS

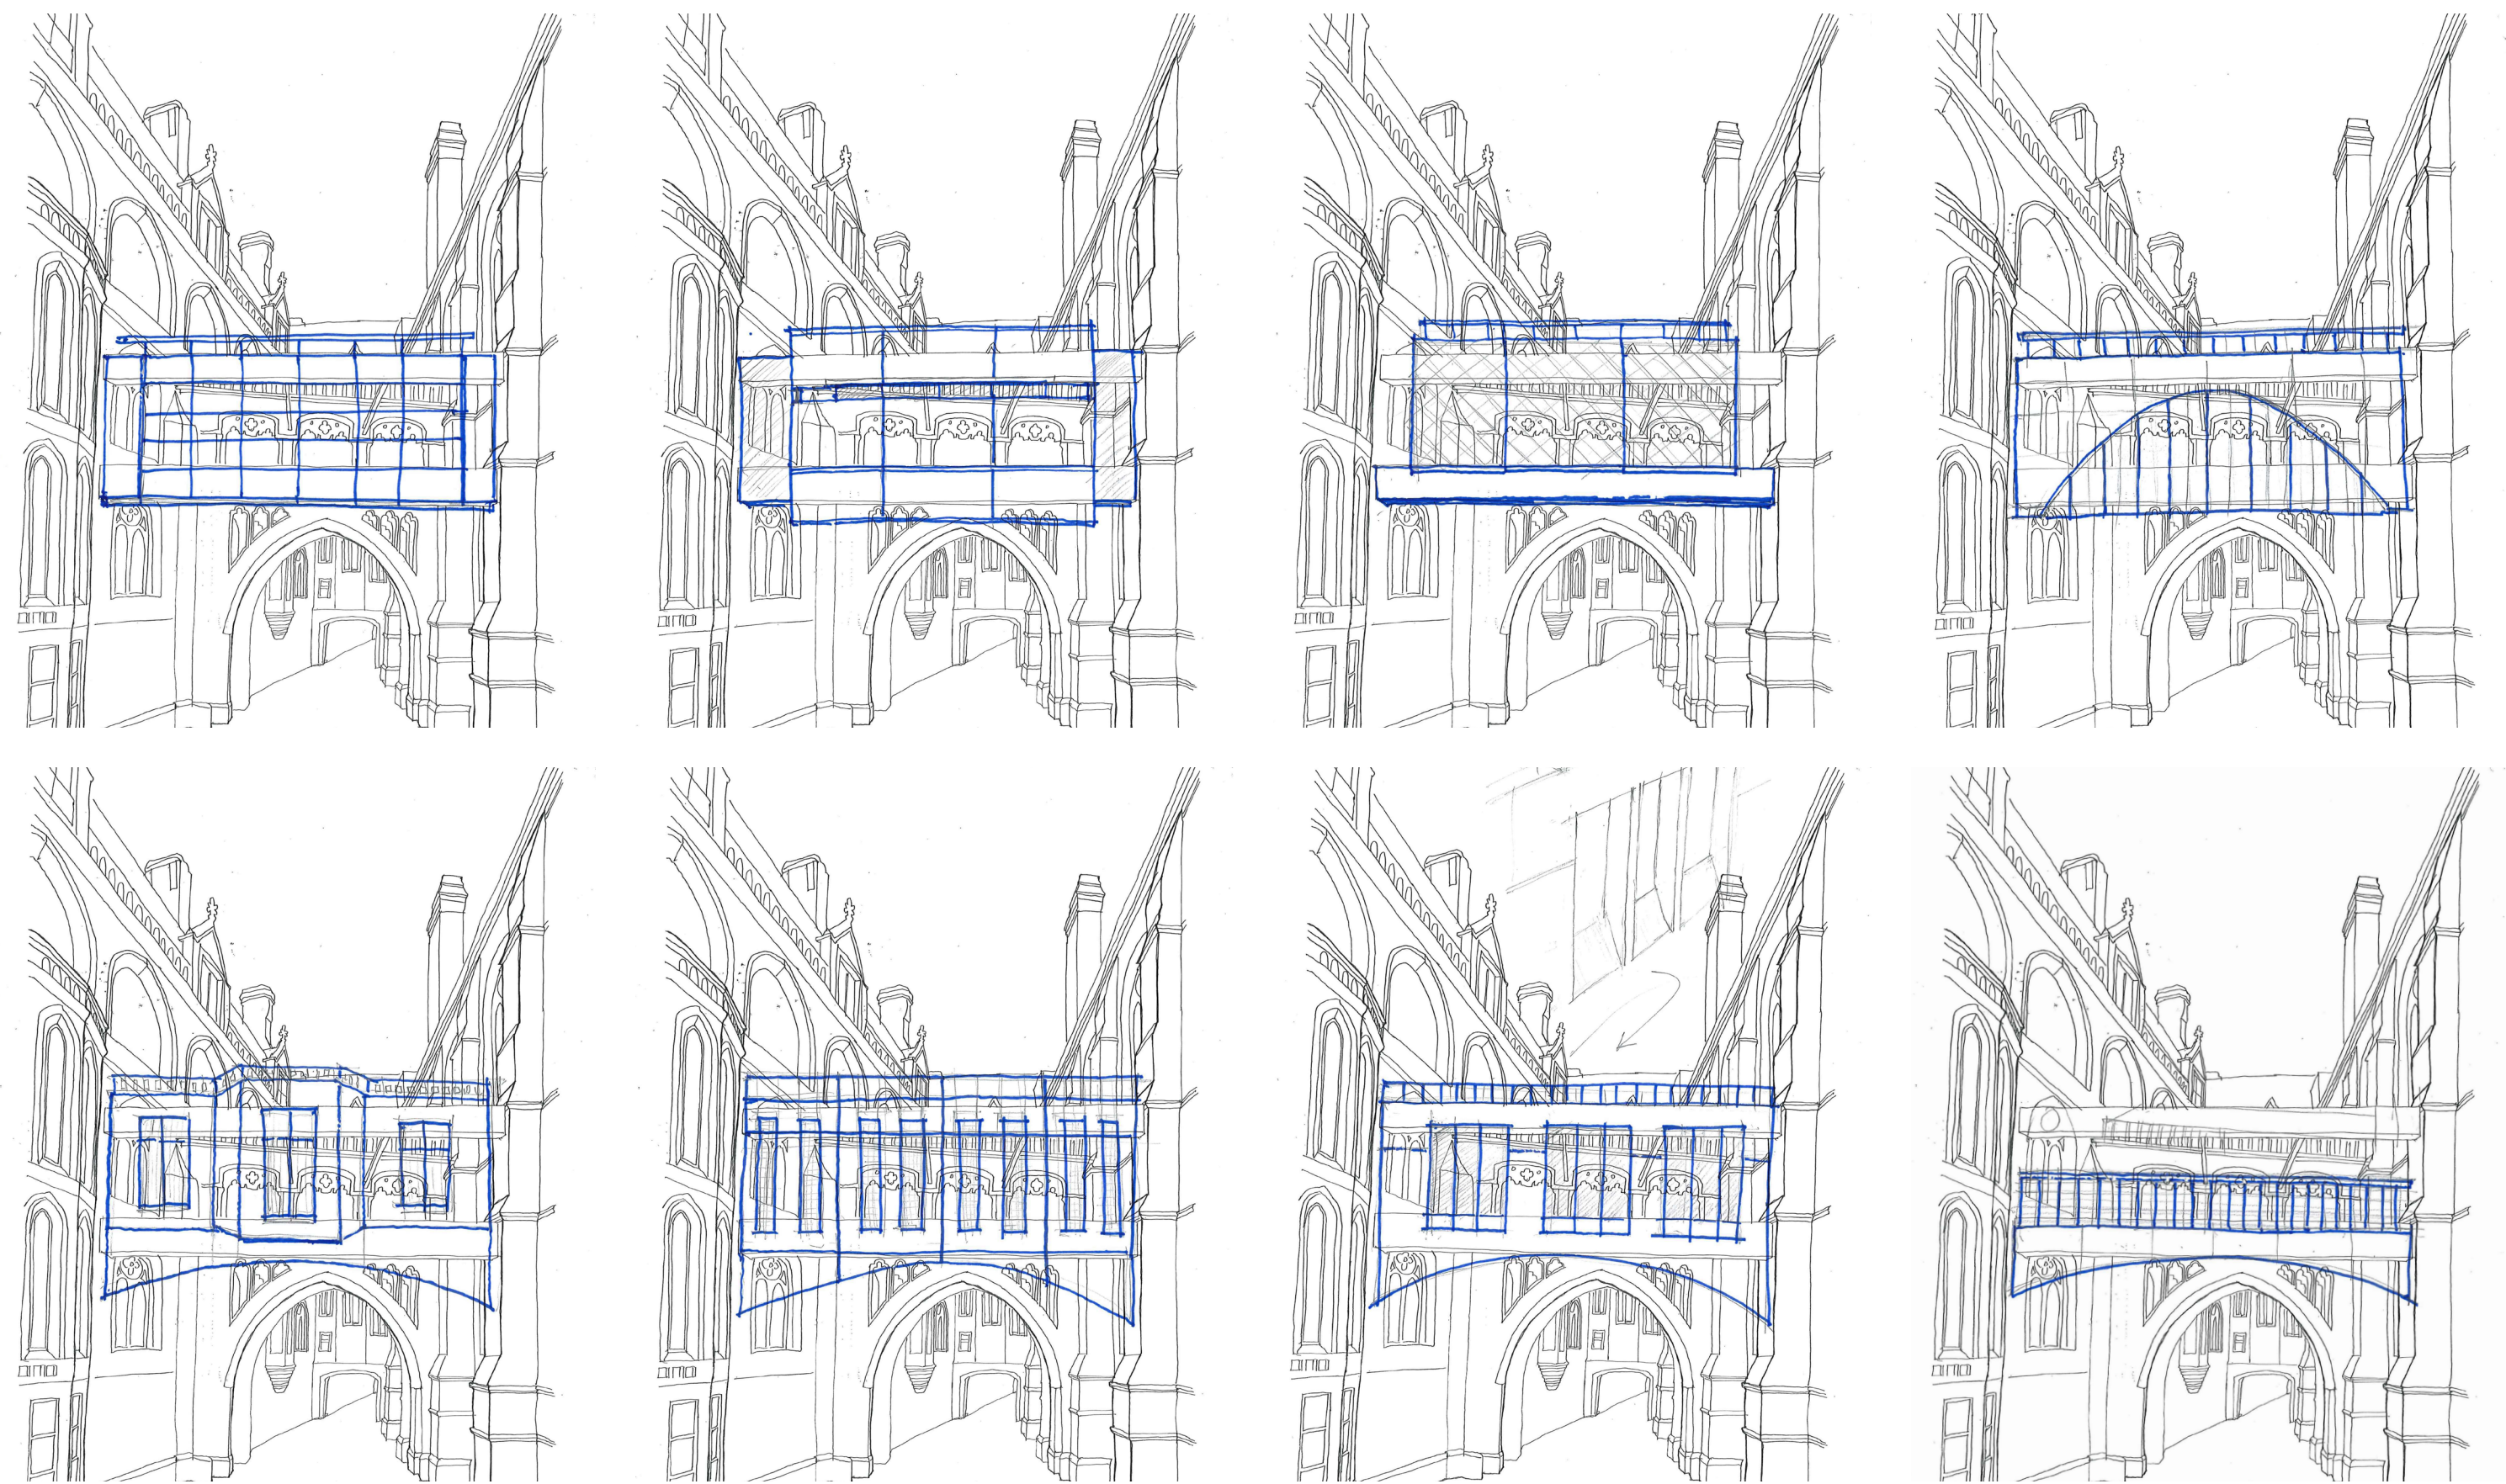

Previous design concept sketches for consultation discussion. (agreed approach 2nd from right on bottom row)