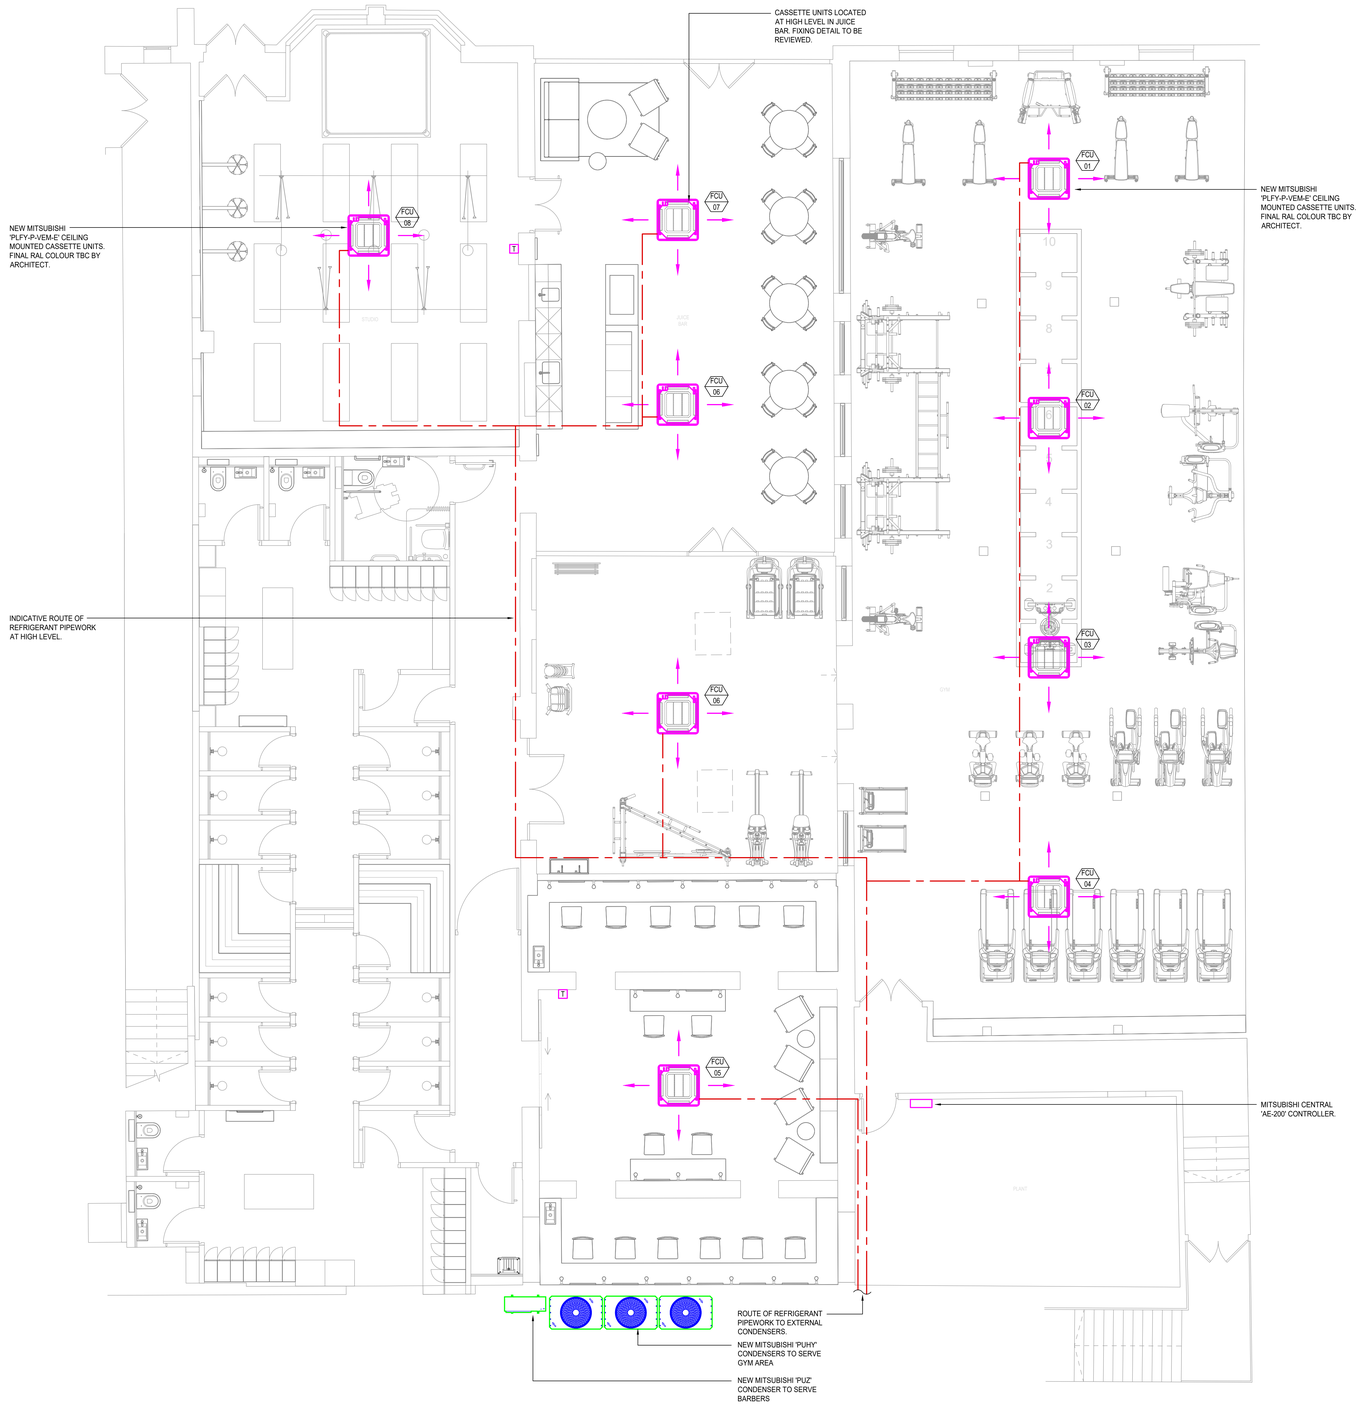

A GF-5501 PLAN

GROUND FLOOR VRF COMFORT COOLING LAYOUT

1:50

This document and its contents are the property of the Purchaser/Employer and Crookes Walker Consulting. They may not be copied or reproduced in any way, in part or whole, without prior written approval of both parties. Violations will result in legal action.
This drawing shall be read in conjunction with the CWC Mechanical and / or Electrical Specification(s).
DO NOT SCALE FROM THIS DRAWING

DESIGNERS RISK ASSESSMENT

REFER TO APPENDIX 1 OF M&E SPECIFICATION FOR DESIGNERS RISK ASSESSMENT SCHEDULE

DRAWING BACKGROUND(S):

ARCHITECTS: ST_CL-00 REV T2

Rev	Date	Description	Eng	Chk
T1	18.02.20	TENDER ISSUE	JP	AR

CWC crookes walker consulting
Alberton House
30 St Mary's Parsonage
Manchester
M3 2WJ
Tel: 0161 834 9999
Fax: 0161 834 2066
E-mail: admin@cwcon.co.uk
Website: www.cwcon.co.uk

Client
MANCHESTER QUAYS LTD

Project
THE BONDED WAREHOUSE
ST JOHNS
MANCHESTER

Drawing Title
GROUND FLOOR
DEPARTMENT FITNESS
VRF COMFORT COOLING
LAYOUT

Status
TENDER

Project No.	Drawn	Scale / Paper Size
1117(v4)	WN	1:50 @ A0

Drawing No. 1117(v4)-GF-5501
Rev T1