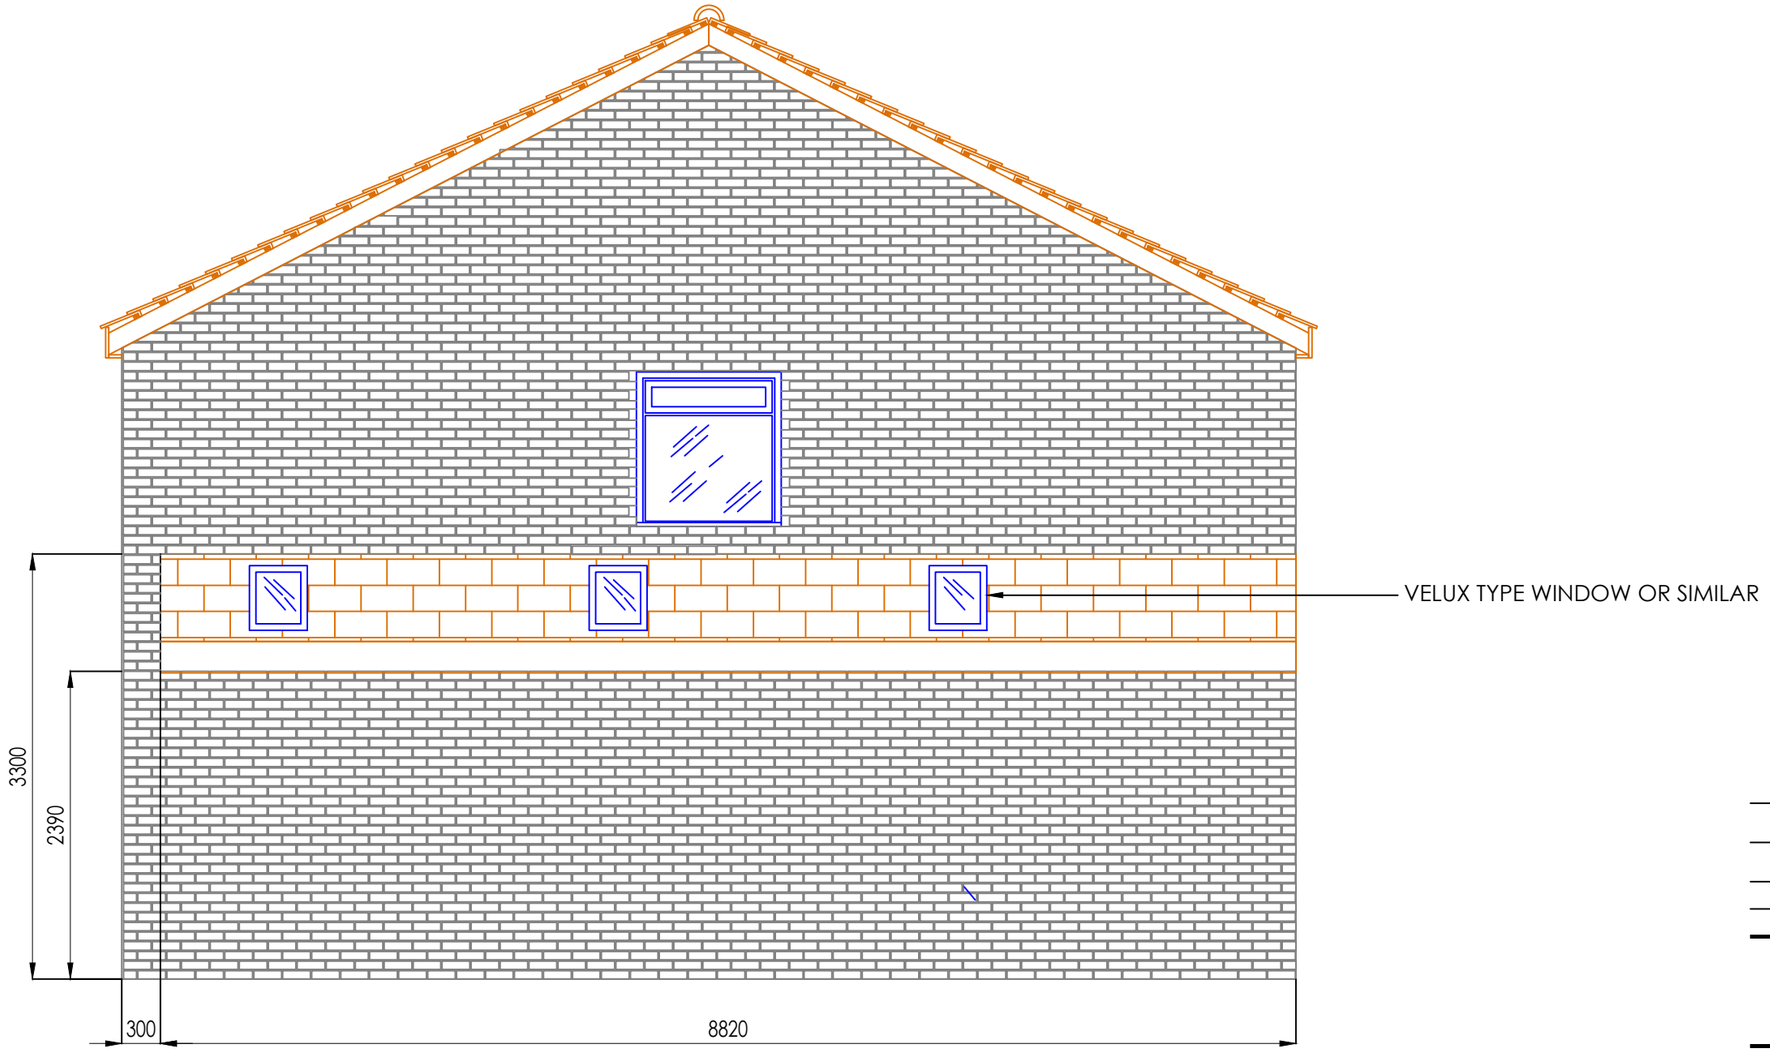

PROPOSED SIDE ELEVATION

PLANNING STAGE

Rev	Description	By	Chk	App	Date
P3	VELUX WINDOWS ADDED AS REQUESTED BY CLIENT 05.04.2020	AFN	JB	HR	05.04.2020
P2	SET BACK 300mm AS REQUYESTED BY PLANNING OFFICER ON 20.11.2019	AFN	JB	HR	20.11.2019

Client

Project
190 THE FAIRWAY
SIDE EXTENSION PROJECT

Title
PROPOSED SIDE ELEVATION

Drawn By	Checked By	Approved By	Date
AFN	HR		JULY 2019
Scale	Drawing Number		Revision
1:50@A1	06		P3