

This drawing was produced in AutoCAD, DO NOT change manually.
DO NOT scale from this drawing. The contractor must verify all site dimensions.

This drawing is the property of JMC. It must not be copied or lent to any third party without the written consent of JMC, and must be returned to JMC on request.

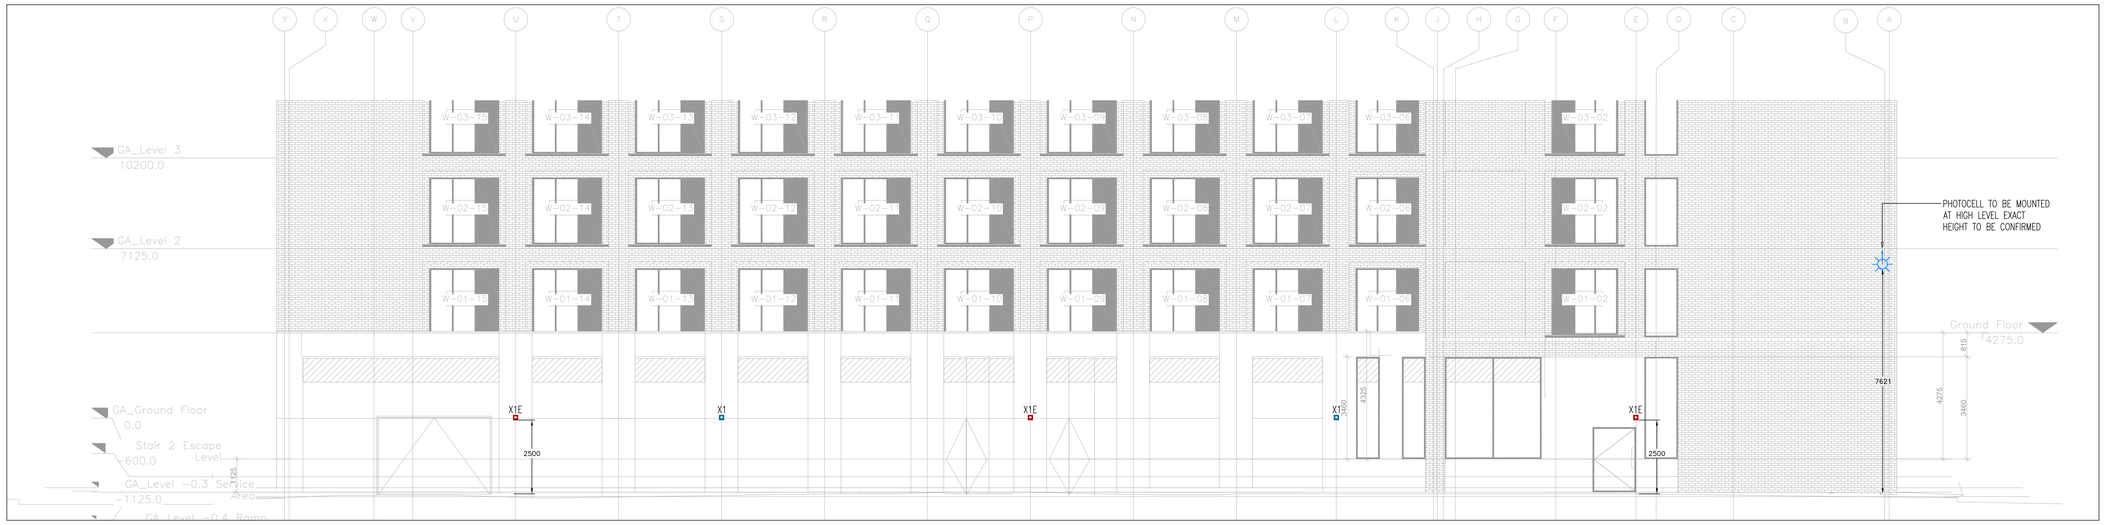

BABTIST STREET REAR ELEVATION

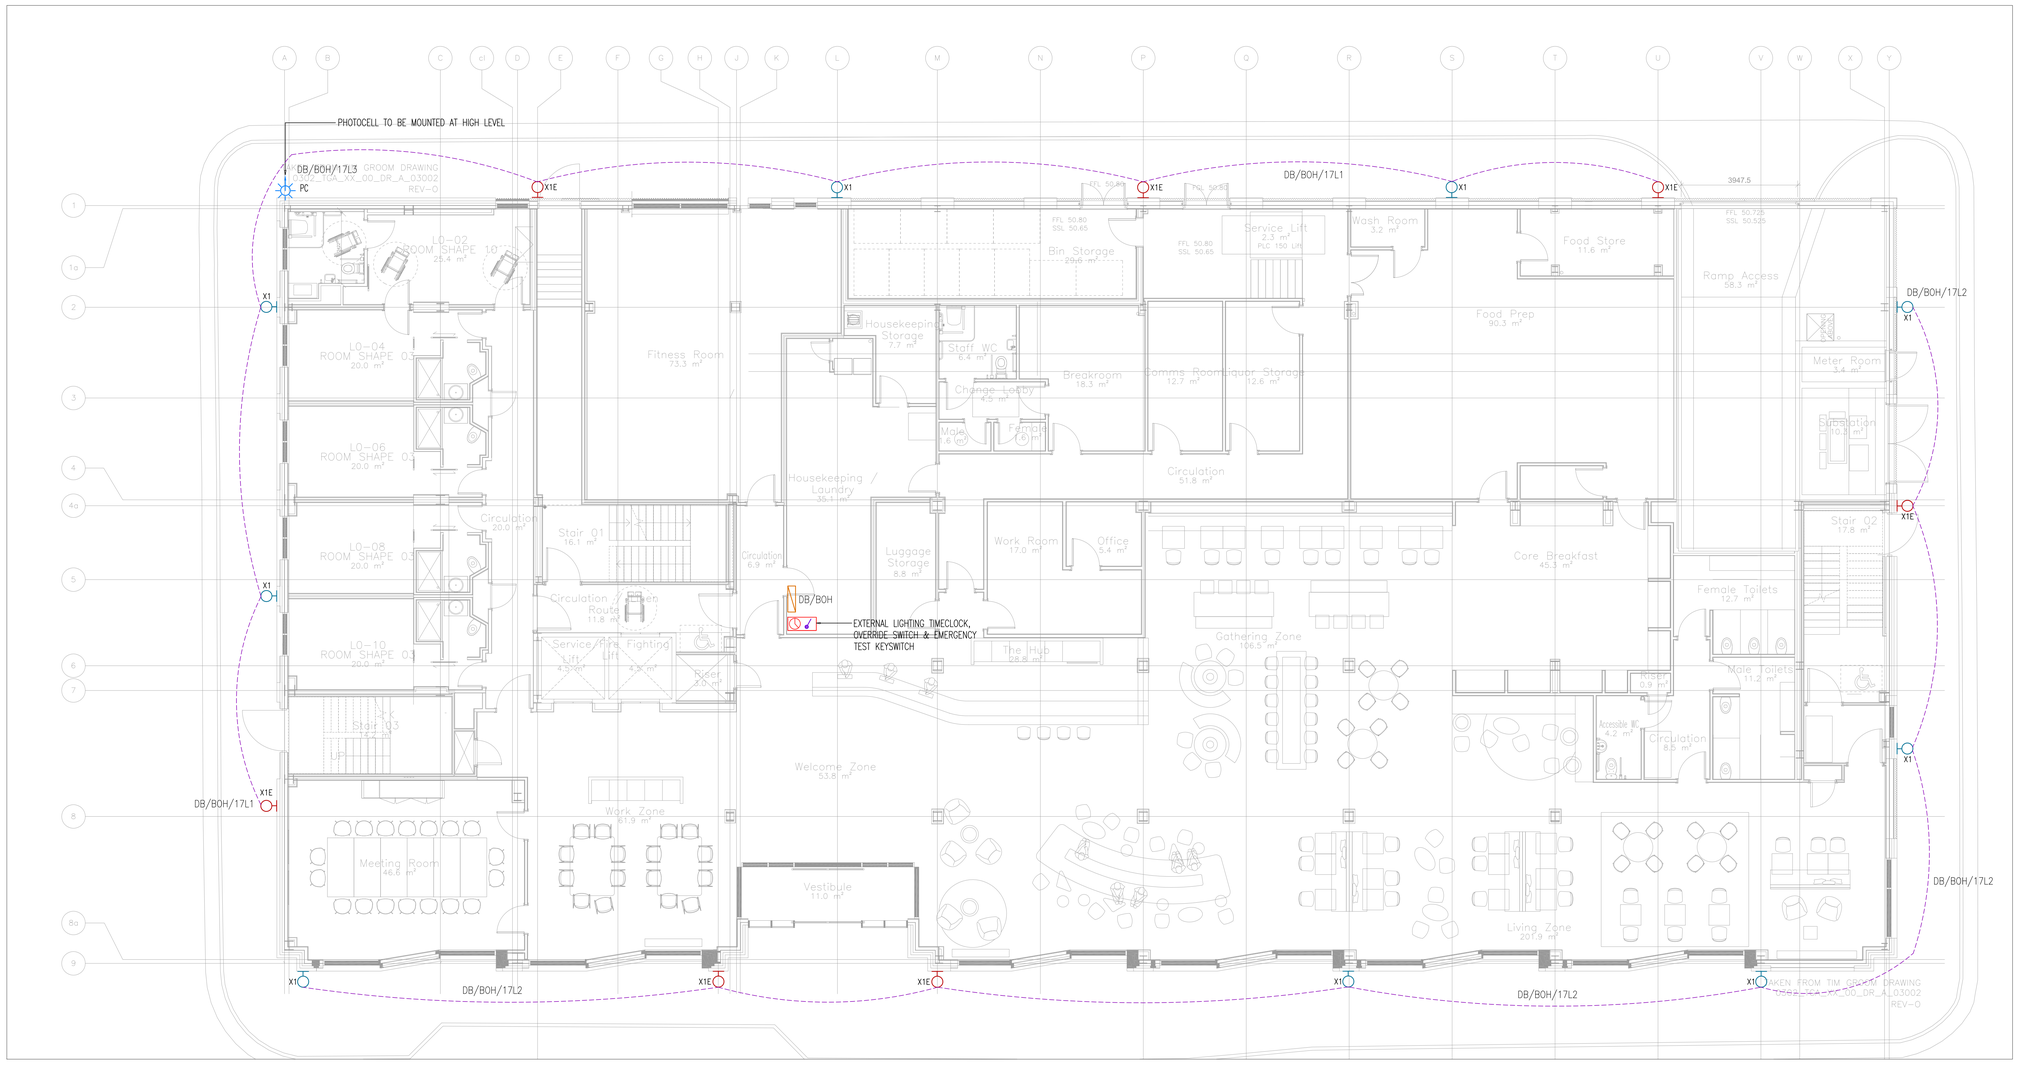



LUMINAIRE IMAGE

LEGEND

	X1	42W WALL MOUNTED LED UP/DOWNLIGHT 2700lm 3000K
	X1E	AS TYPE X1 C/W EMERGENCY BATTERIES
PC		EXTERNAL LIGHTING PHOTOCELL
		EXTERNAL LIGHTING TIMECLOCK & OVERRIDE

ALL LUMINAIRE TYPES SHALL CONFIRM TO THE HILTON BRAND STANDARD REQUIREMENTS. REFER TO LUMINAIRE LEGEND FOR DETAILS.

ALL EXTERNAL LIGHTING TO BE SUPPLIED FROM A DISTRIBUTION BOARD WITH TYPE 3 SURGE PROTECTION.

ALL EMERGENCY LUMINAIRES TO BE PROVIDED WITH 3HR INTEGRAL BATTERIES TO PROVIDE 3 HOUR COVERAGE FOR EMERGENCY LIGHTING.

ALL EXIT EMERGENCY LUMINAIRES & EXTERNAL EMERGENCY LUMINAIRES TO BE MAINTAINED TYPE.

EXTERNAL LUMINAIRES TO BE CONTROLLED VIA TIMECLOCK AND PHOTOCELL ARRANGEMENT WITH EMERGENCY CONVERTED VERSIONS MAINTAINED

Revision:	Date:	Description:	Drawn:	Checked:
C1	23 04 19	Construction Issue.	KJ	DP
P2	23 01 19	100% Submission.	KJ	DP
P1	28 11 18	Preliminary Issue.	KJ	DP

Project:
HAMPTON BY HILTON
MANCHESTER

Title:
External Lighting

Drawing no:	Revision:
68-E-00-800	C1

Status: CONSTRUCTION

Drawn:	K.J	Checked:	D.P
Date:	September 2018	Scale:	1:75@A0

TAKEN FROM TIM GROOM DRAWING 0302_TGA_XX_00_DR_A_03002 REV-0