
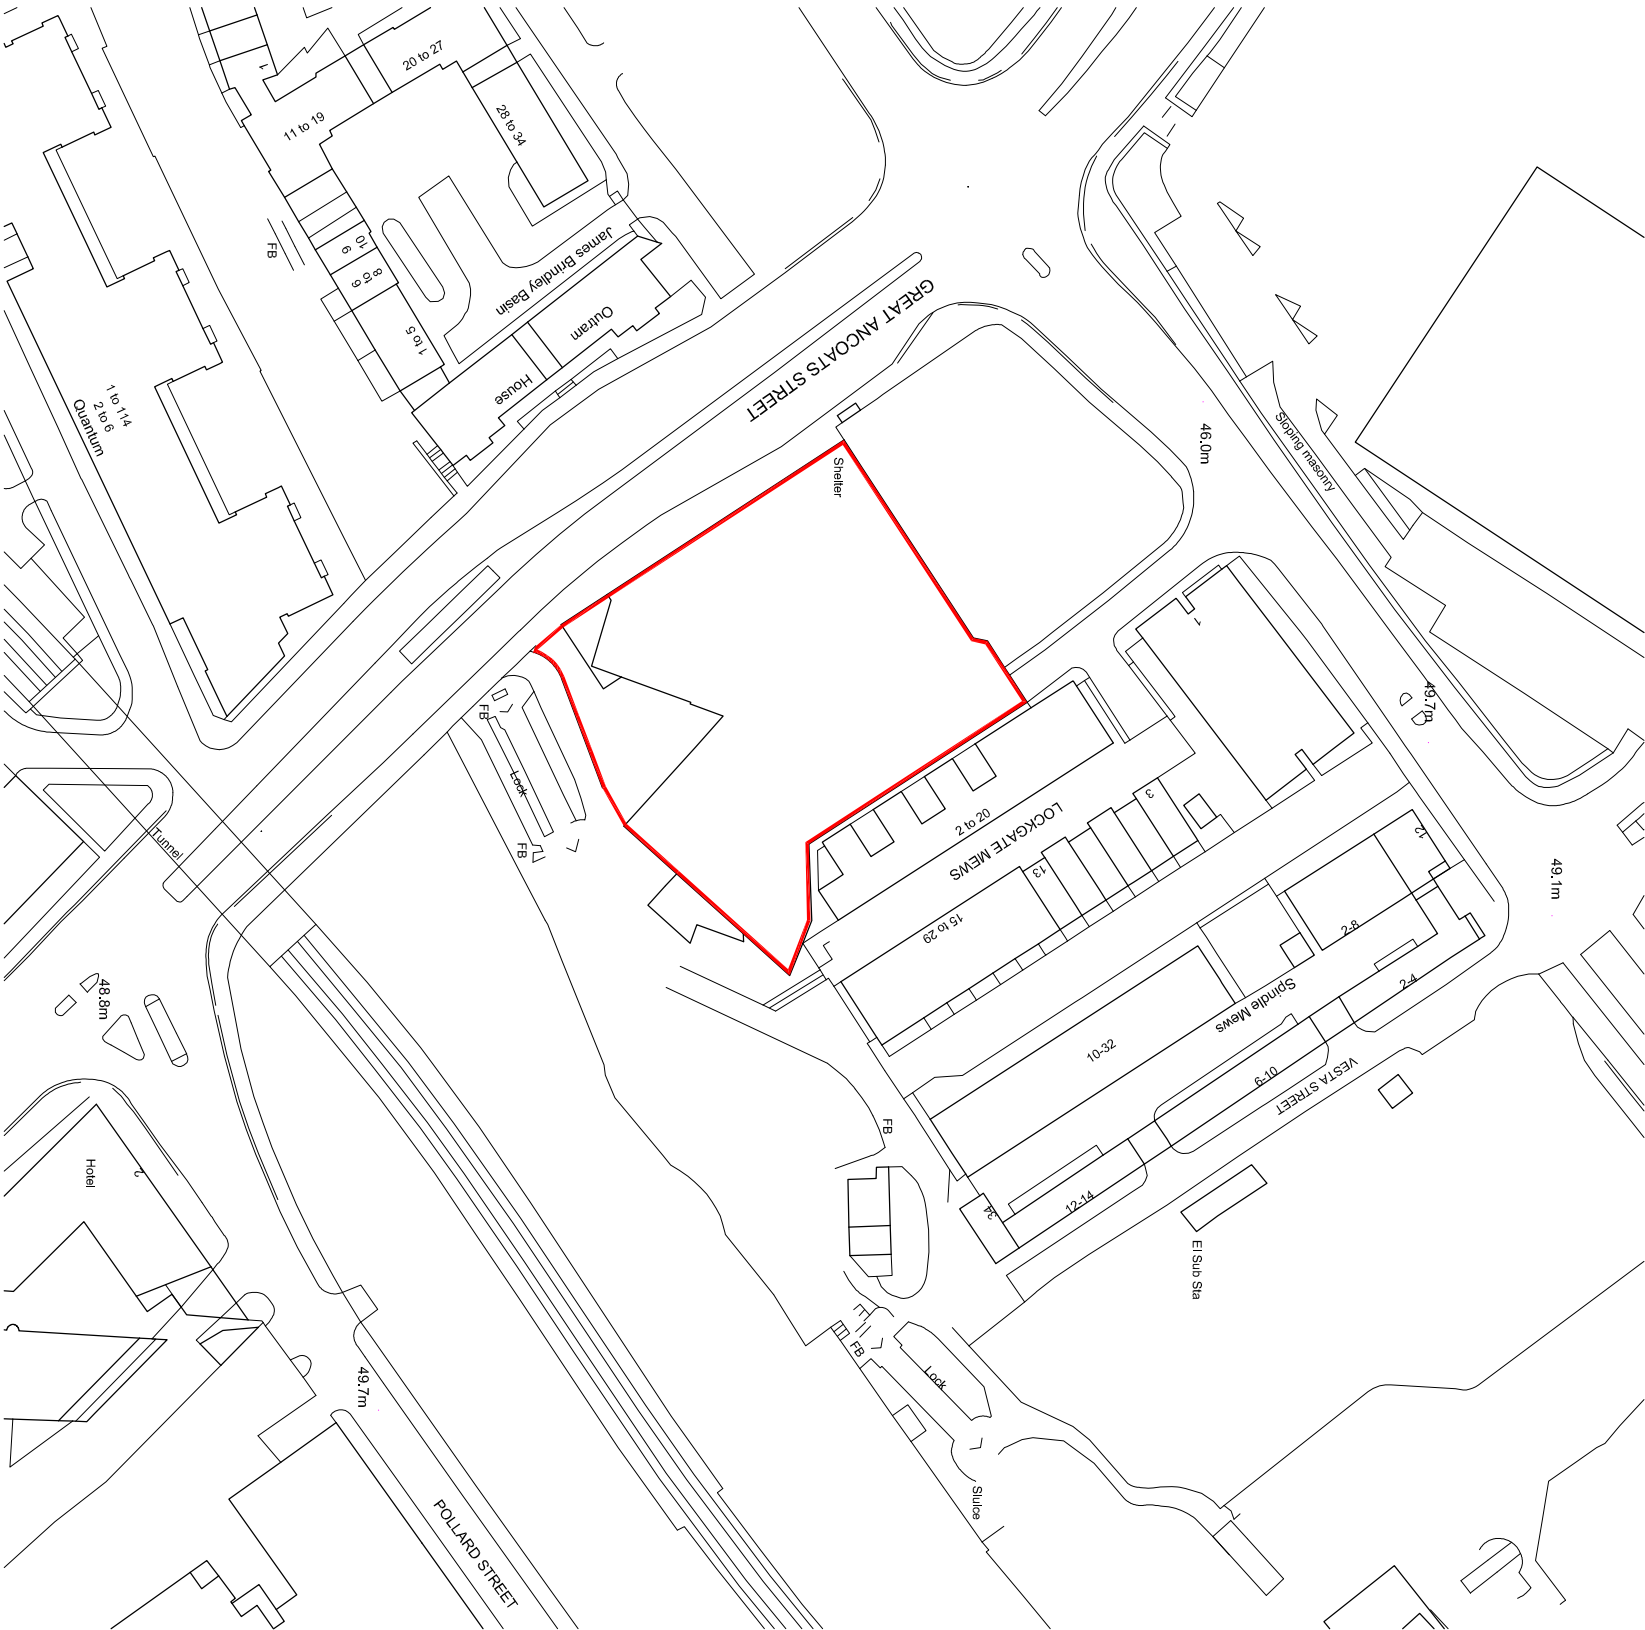


NOTES

Copyright: All rights reserved.
This drawing must not be reproduced without permission.
This drawing must not be scaled. Dimensions are in millimetres unless specified.

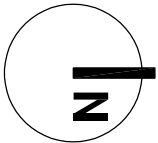

A	16.06.20	Planning Issue	JH	NA
PO	28.05.20	First Issue	JH	NA
Rev	Date	Revision Note	By	Check

eliswiliams
ARCHITECTS

Wellfield Chester Road Preston Brook WA7 3BA
T: +44 (0)1928 752 200 E: info@ewa.co.uk

Islington Wharf Manchester
Location/Ownership Plan

2212_00410

REV **A**

STATUS | PLANNING
DRAWN BY | JH
SCALE | 1:1250 @ A3
DATE | 28.05.20
2212-EWA-ZZ-00-DR-A-00401