


Notes.
All details existing, unless marked proposed
Original drawing size A4
Scaled dimensions should not be taken from this
drawing unless authorised.

Site Boundary
Advert Location

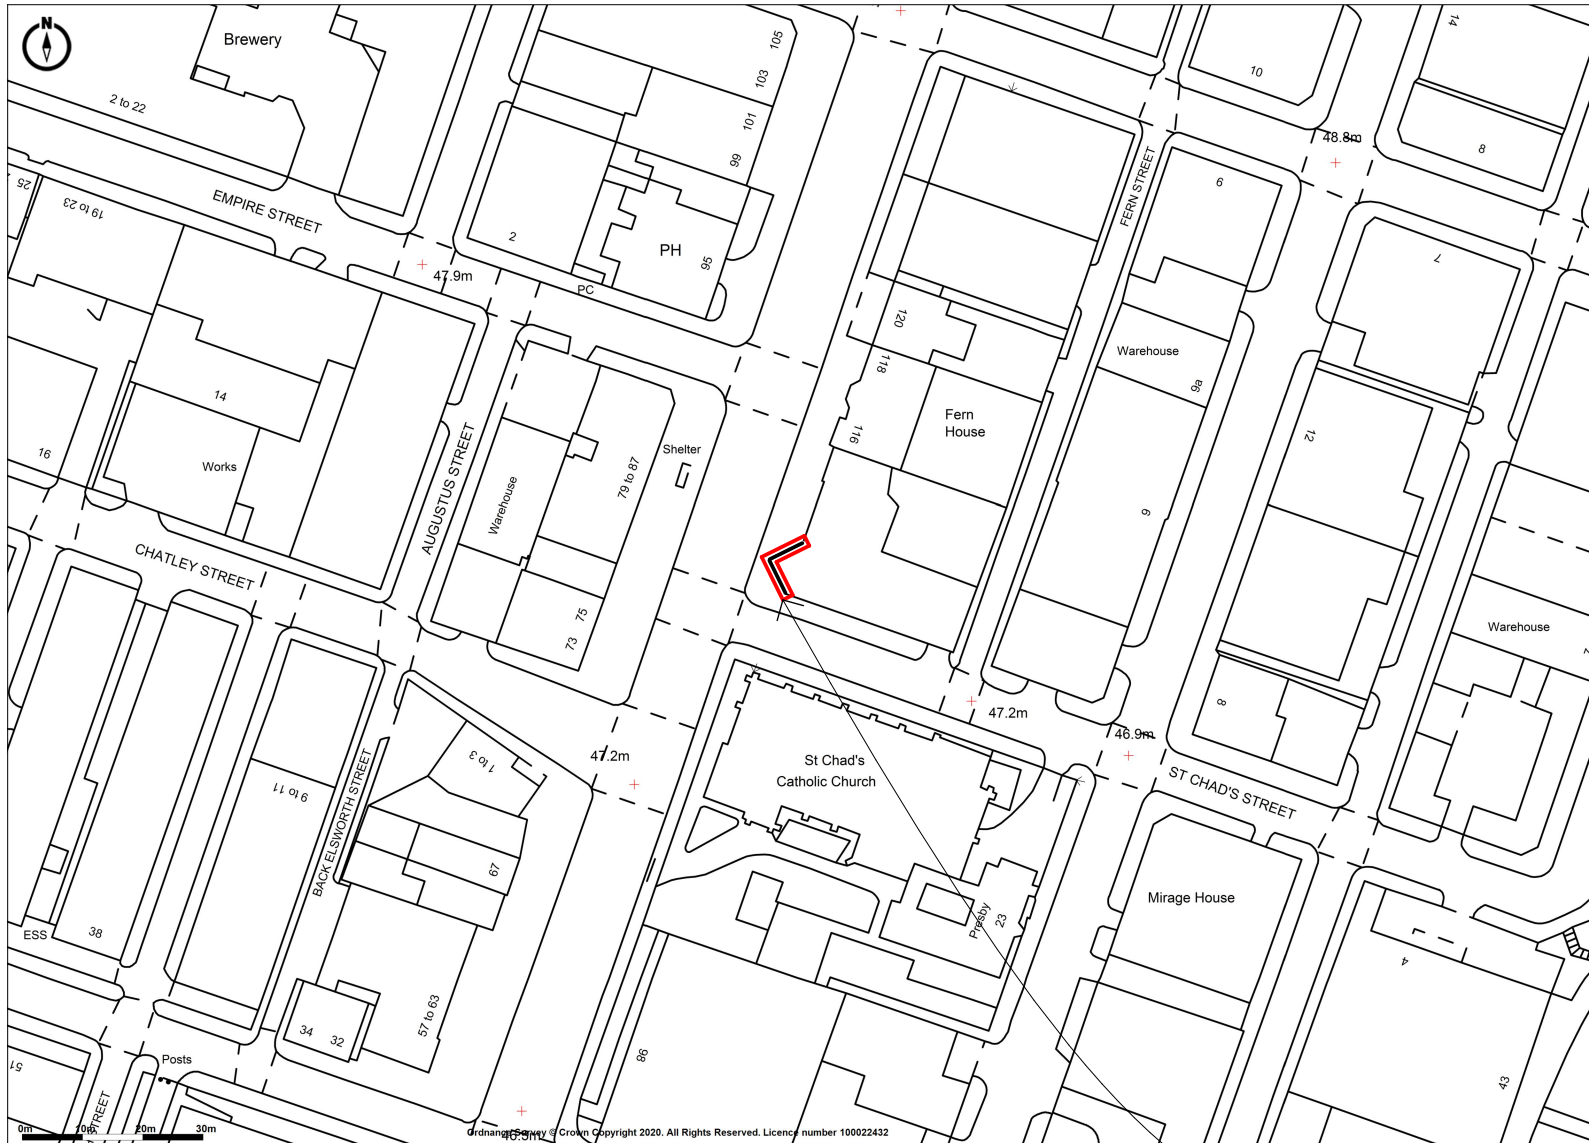

Ordnance Survey © Crown Copyright 2020. All Rights Reserved. Licence number 100022432

Promapv2
LANDMARK INFORMATION

Ordnance Survey © Crown Copyright 2020. All Rights Reserved.
Licence number 100022432
Plotted Scale - 1:1250. Paper Size - A4

Vivid
outdoor media

Vivid Outdoor Media Limited
Landmark House,
Station Road,
Cheadle Hulme,
Stockport,
SK8 7BS
Tel.0161 486 3382
www.vividoutdoormedia.co.uk

Project

Land at
110-114, Cheetham Hill Rd.
Manchester
M4 4FG

Drawing Name

Location Plan -
Proposed

Drawing Status

PLANNING

Revision

- First Formal Issue RW

Date

30 March 2020

Drawing Scale @ A4

1:1250

Layout ID

Revision

T4552 A4 050

Application Site

Turnkey
A4

