All dimensions to be checked on site.

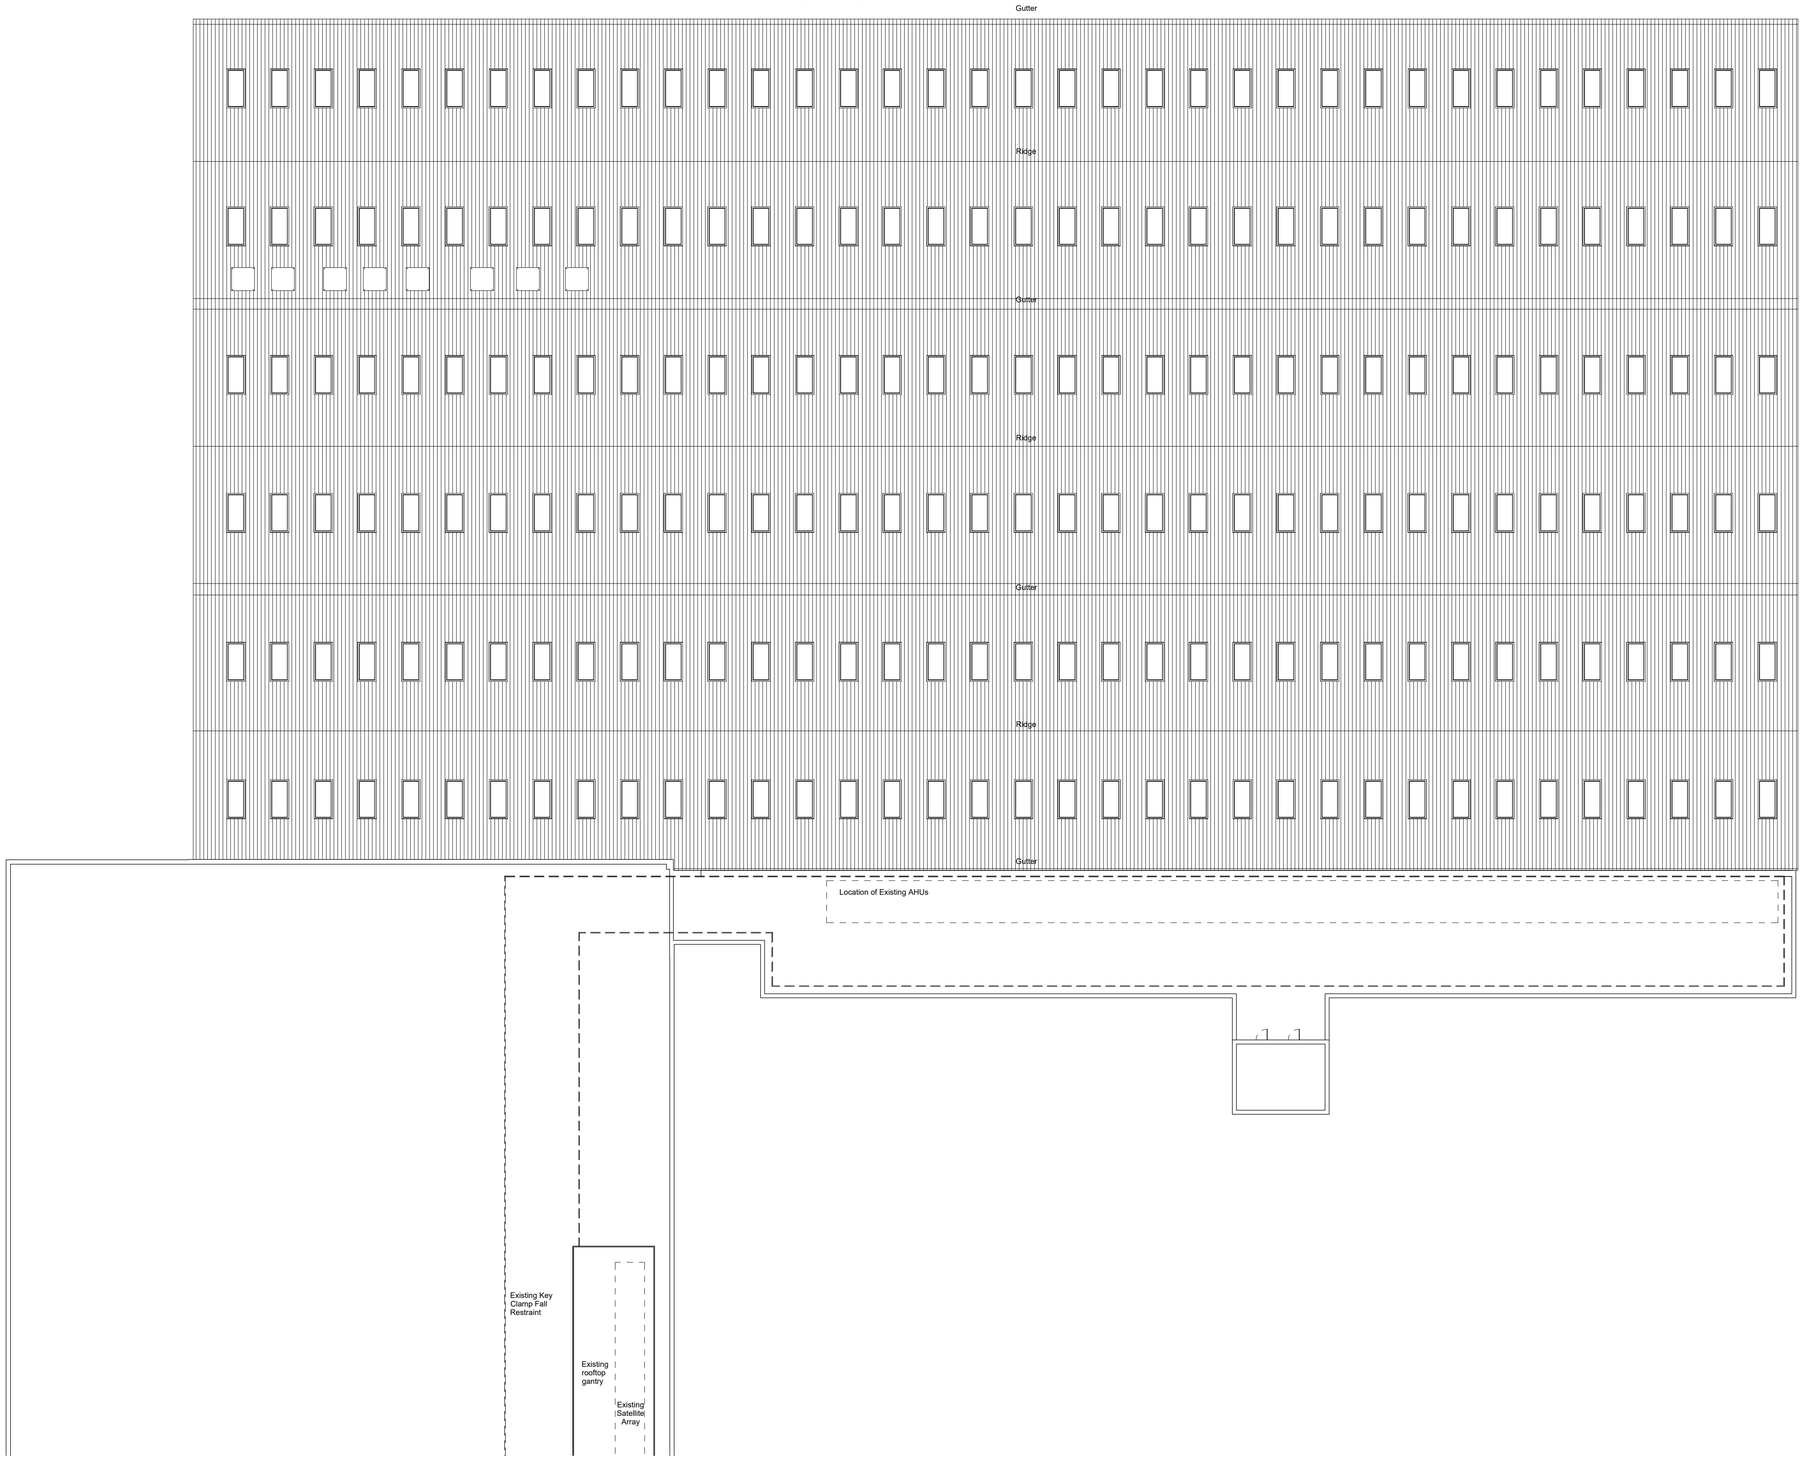

Part Roof Plan - Scale 1:200@A1

0m 5m 10m 20m

Notes:

OS Licence No: 100006354

All dimensions to be checked on site.

~~DO NOT SCALE FROM DRAWING.~~

Discrepancies ambiguities and/or omissions between this drawing and information given elsewhere must be reported immediately to the architect before proceeding.

THIS DRAWING IS COPYRIGHT.

This drawing is to be read in conjunction with drawings:-

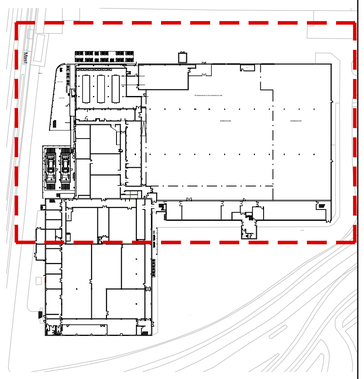

REV	DATE	REVISION NOTES
1	25/03/2020	Planning Issue.

NAPPER

info@napperarchitects.co.uk www.napperarchitects.co.uk

Napper Architects Ltd
3 Waterloo Square
Newcastle upon Tyne
NE1 4DR
Tel: 0191 2610491

First Floor, 6 Bakers Yard
London
EC1R 3DD
Tel: 0203 9066814

InfraNorth^
Critical Infrastructure

W: www.upnorthgroup.com | E: info@upnorthgroup.com | T: +44 191 414 2882

Status:

Client: Virgin Media

Site: Baguley

Zone/Room: Site

Title: Existing Roof Plan

Site/Bun Nr:	C0490	**Post Code:**	M23 9WX
Designer:	MB	**Scale:**	1:200
CAD Tech:	MJG	**Paper Size:**	A1
Approver:	MB	**Date:**	February 2020

Origin Drg/File Number:	**Rev:**
AL(0)12	1

UNG Project Number:	**UNG Drg Number:**	**Rev:**
P-20-3392		