


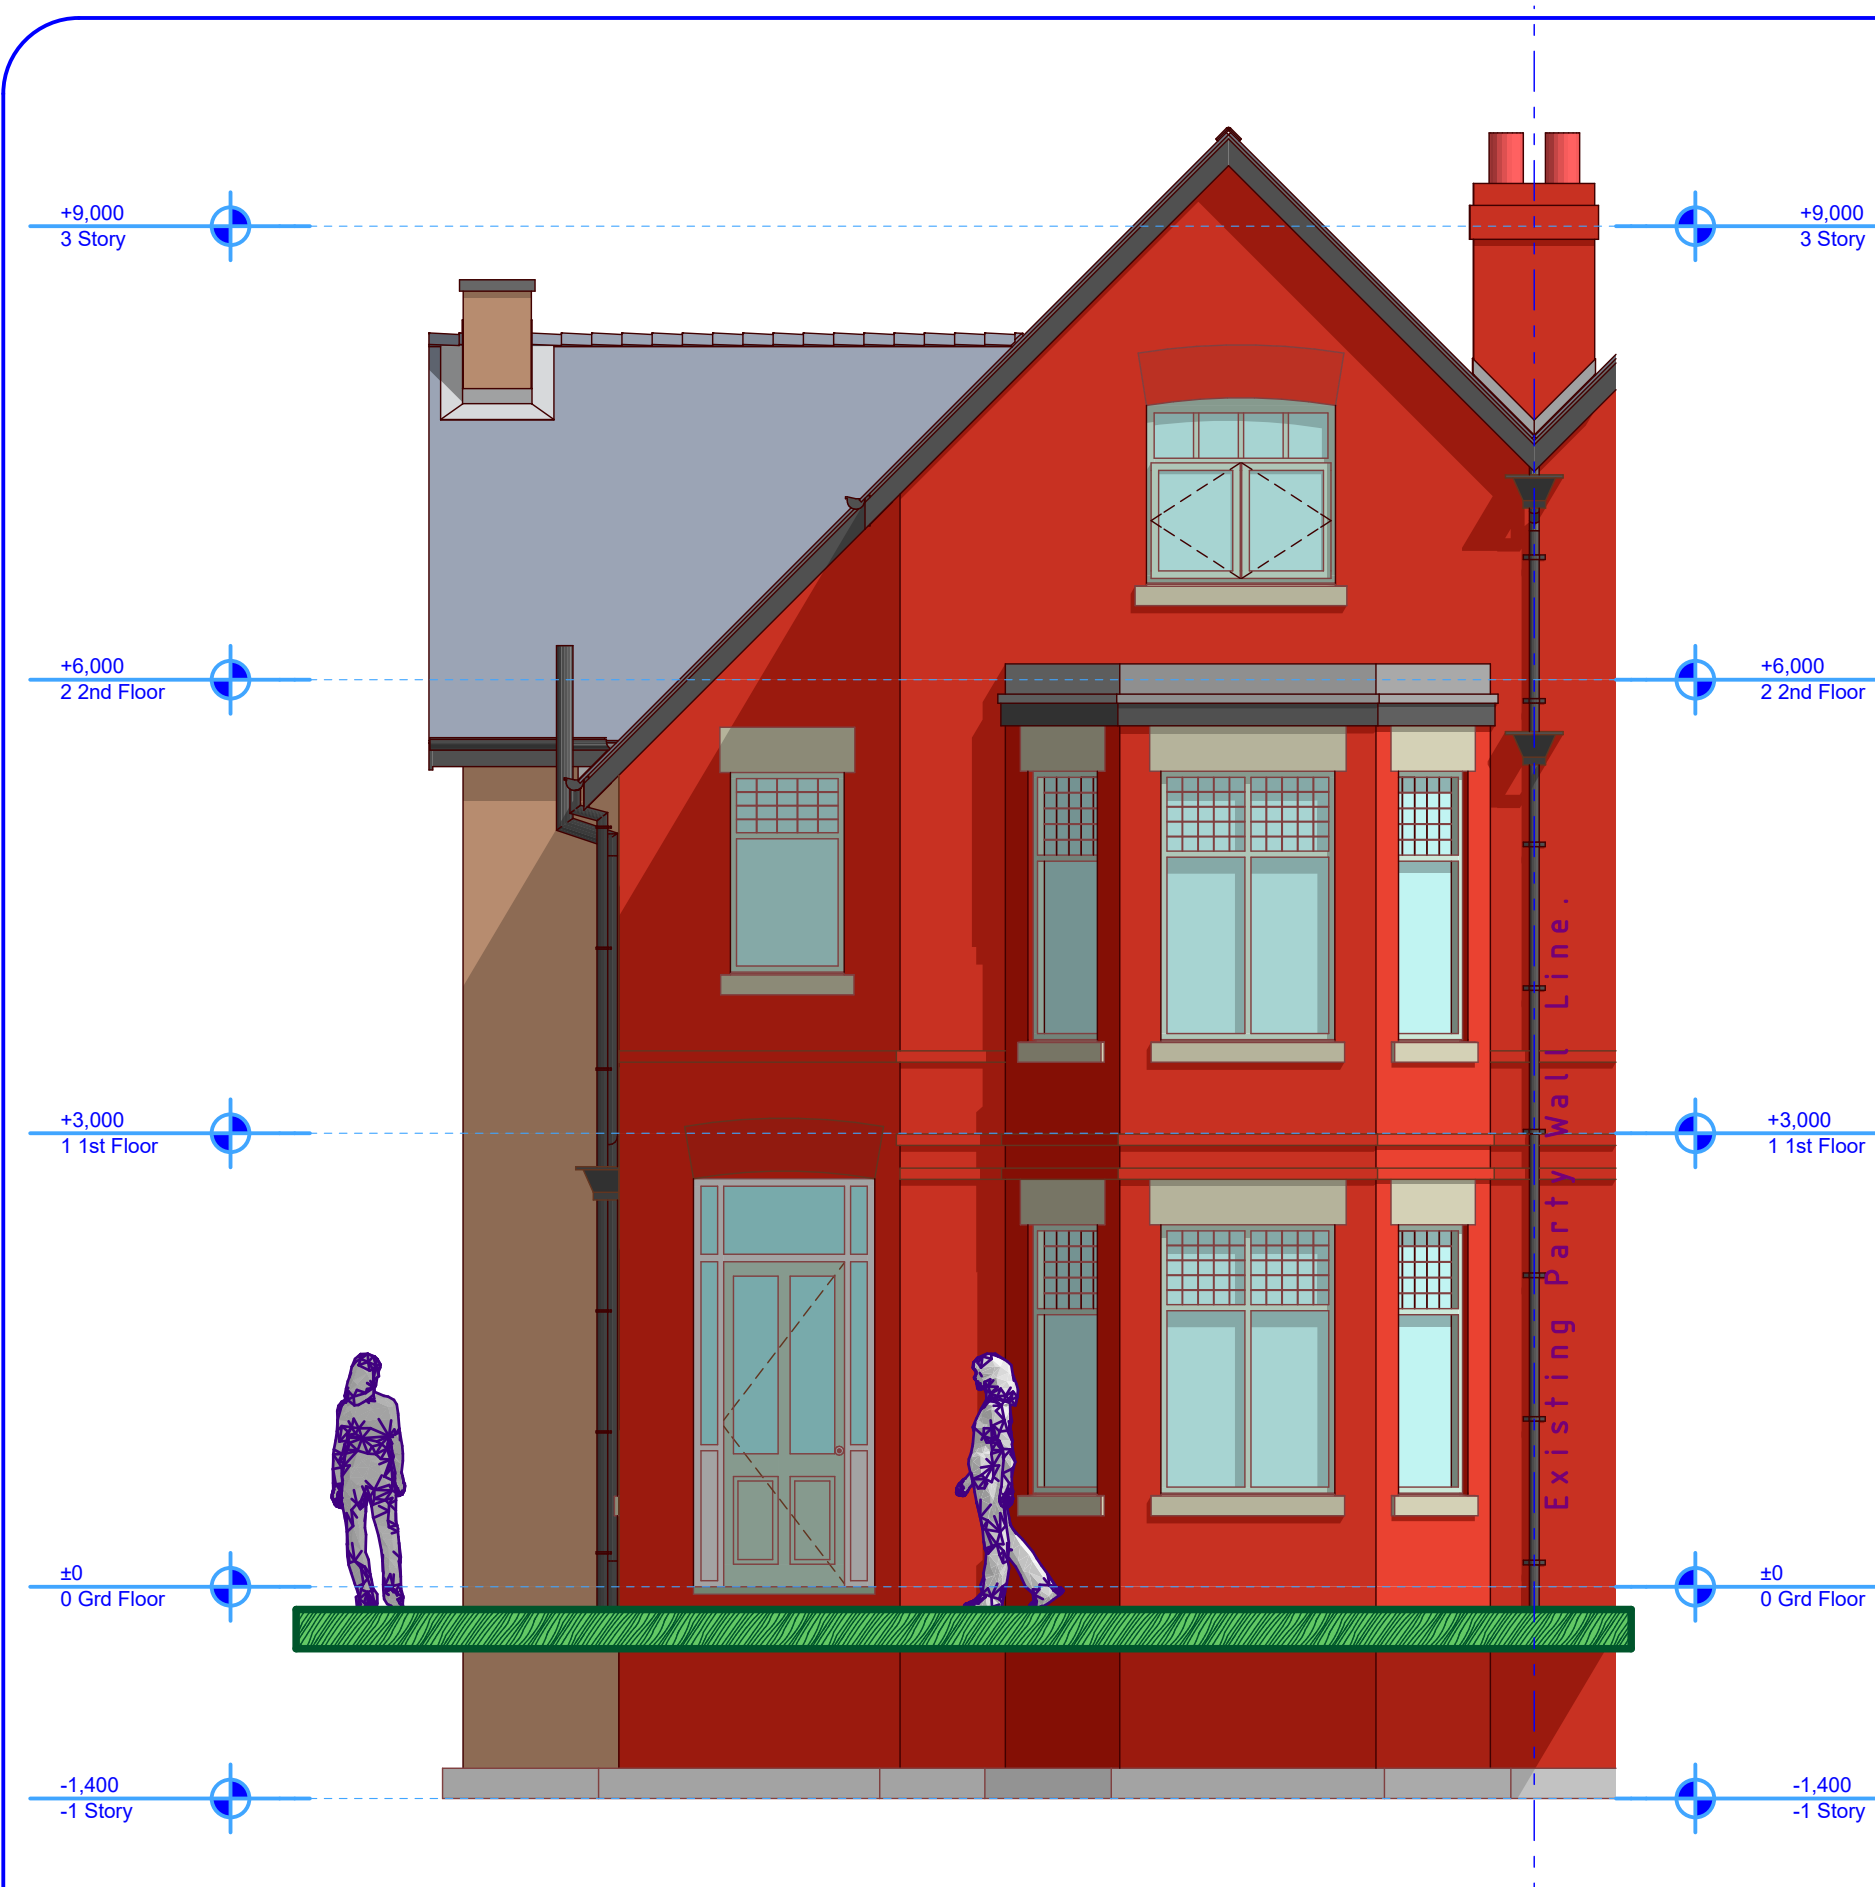


1 Existing Front Elevation
1:50



Existing Side 3D view



Existing Front 3D view

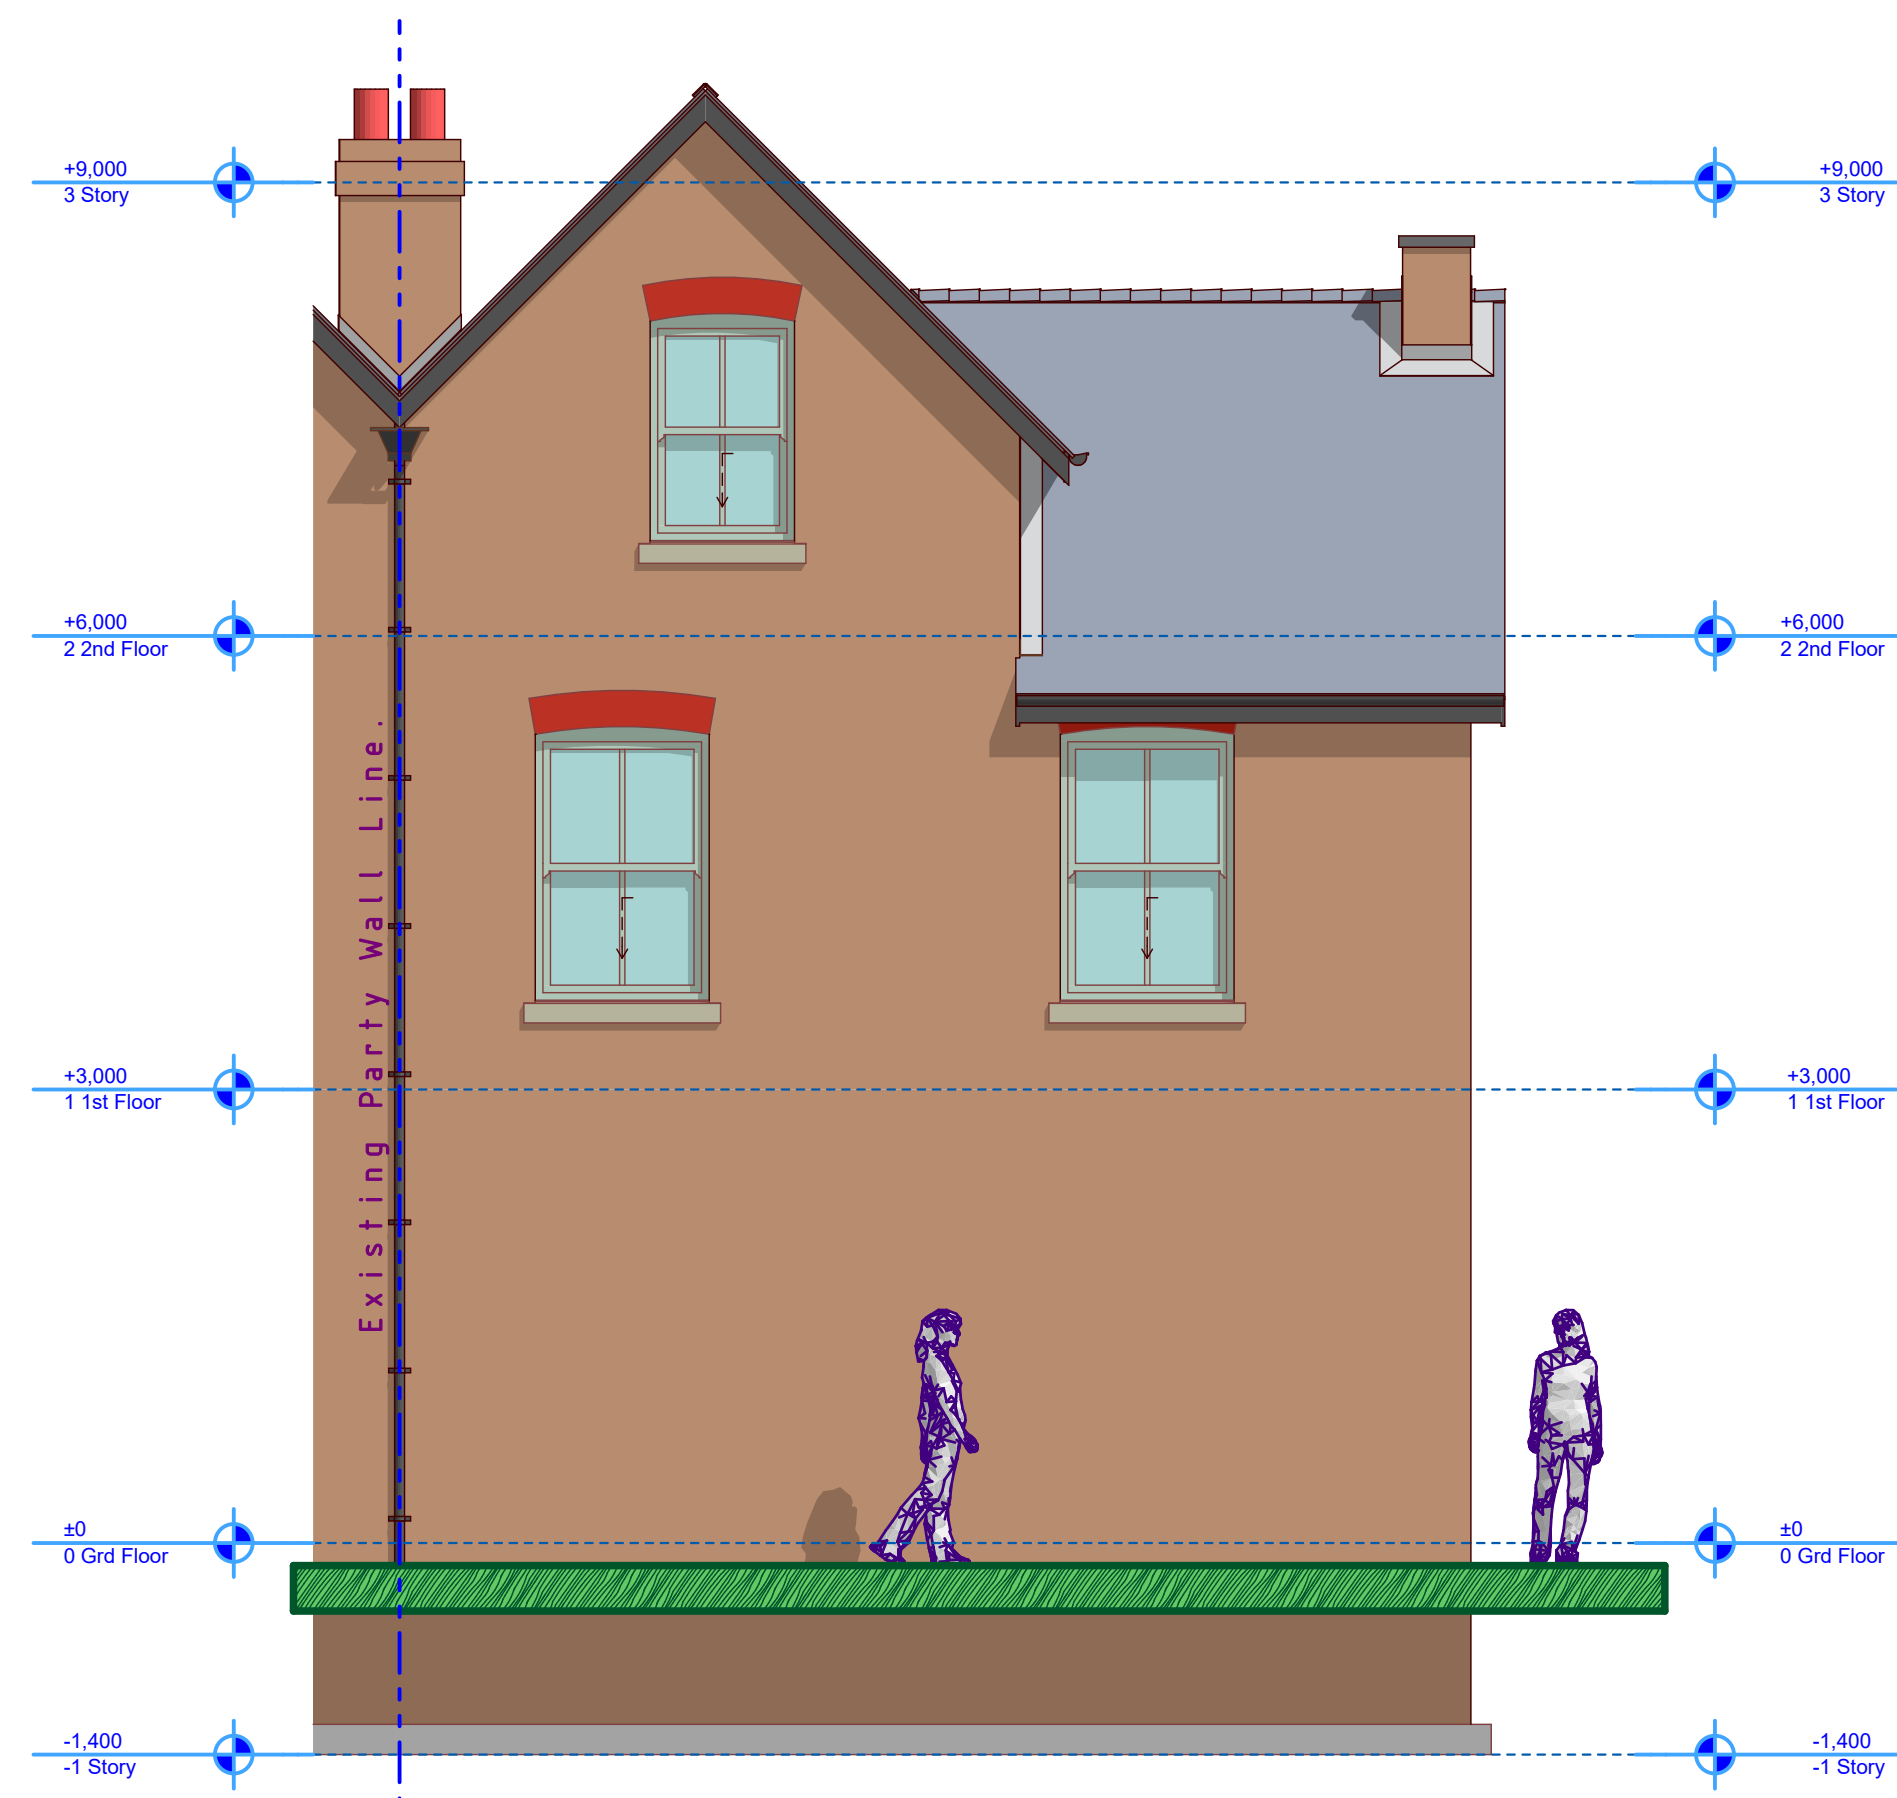

2 Existing Rear Elevation
1:50



4 Existing Side Elevation
1:50



INTERNAL STUD PARTITIONS
100mm x 50mm softwood treated timbers studs at 400mm cts with 50 x 100mm head and sole plates and solid intermediate horizontal noggins at 1/3 height or 450mm. Provide min 10kg/m² debackersity acoustic soundproof quilt tightly packed (eg. 100mm Rockwool or Isowool mineral fibre sound insulation) in all voids the full depth of the stud. Partitions built off doubled up joists where partitions run parallel or provide noggins where at right angles, or built off DPC on thickened concrete slab if solid ground floor. Walls faced throughout with 12.5mm plaster board with skim plaster finish. Taped and jointed complete with beads and stops.

BATHROOM WALL FINISHES:
All walls and ceilings in bathrooms and en-suite are to be lined with 12.5mm thick 'Knauf Aquapanel' or similar cement based particle board prior to finishing with tiling as agreed with the client or cement based skim finish.

CLIENT : GREGG NORRIS
12 SEFTON AVE, CHORLTON
MANCHESTER, M21 8UU.
TEL : 07813 167 318
THE CONSTRUCTION OF A
PITCHED ROOFED DORMER
AT THE SIDE OF THE
EXISTING DWELLING
HOUSE + ALTERATIONS.
HEIGHT TO BE KEPT BELOW
THE EXISTING RIDGELINE.