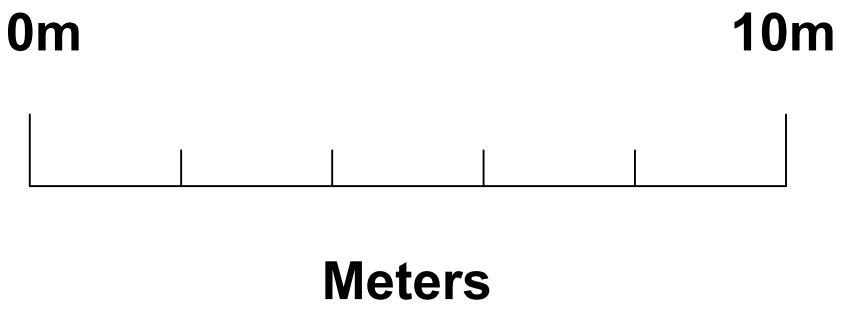


HUNTAR HAUS

Planning & Design

Design Studio
15 Plover Close, West Lancs, PR98RU
Tel: 01704 232068
Email: design@hunterhaus.co.uk
www.hunterhaus.co.uk

Notes

Copyright: All rights reserved. This drawing must not be reproduced without permission from Hunter Haus. Do not scale off this drawing. All dimensions are to be checked on site by contractor / sub contractor. Any discrepancies to be reported to Hunter Haus.

Rev	Date	Revision notes	By

HUNTAR HAUS

Planning & Design

A1	DWG No	20.009.PL03	Scale	As Shown	Rev
Client			Drawing Title		
Mr & Mrs Gibson			Existing GA Plans		
Project Title			Drawn	Date	
37 Royle Green Road			HH	Jan '20	
			Checked	Date	
				//20	

Proposed Block Plan

Scale 1:100

33

ROYLE GREEN ROAD

