
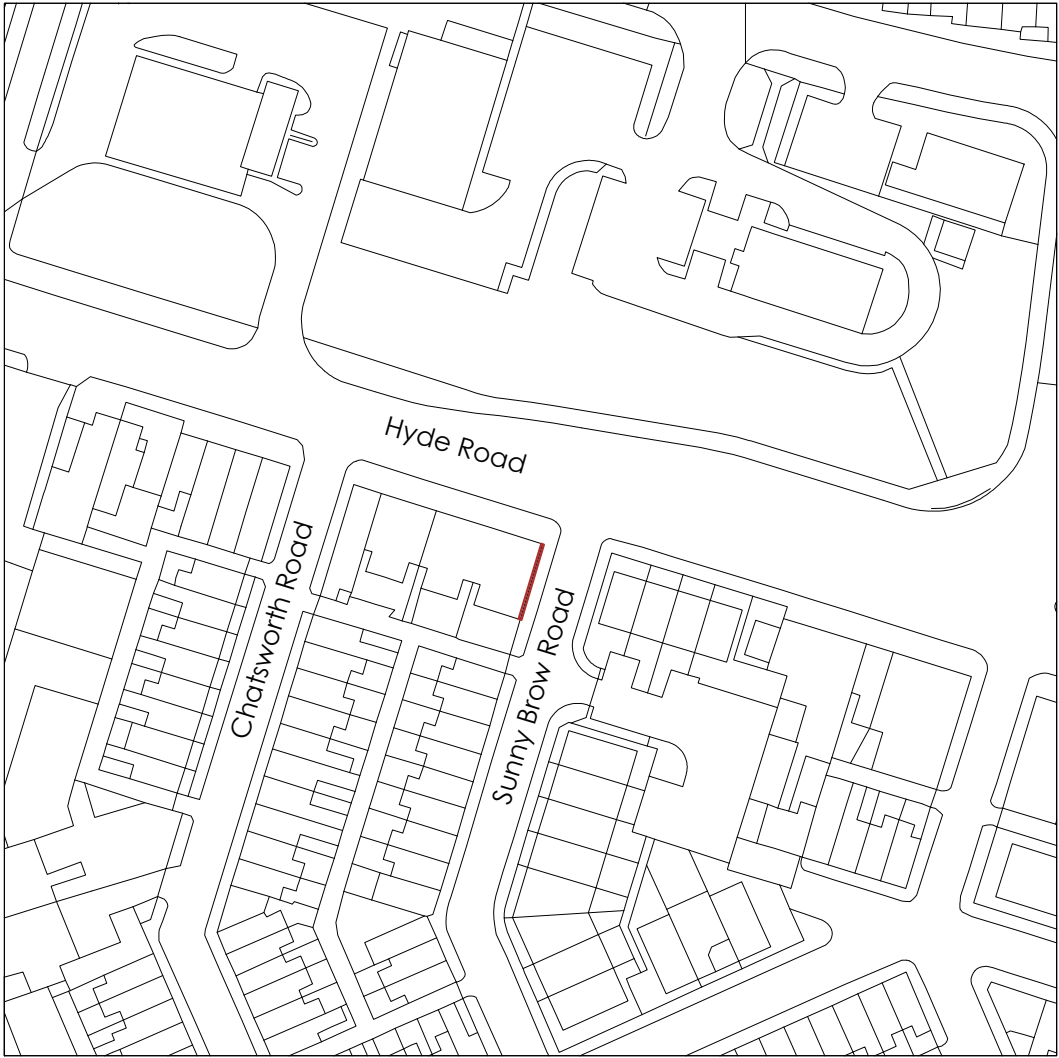


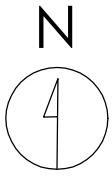

Title
Site Location Plan

Address
544-546 Hyde Road, Manchester,
M18 7AA



Client
Clear Channel

Job No.	Issued
011-0203-4859	23/07/19

Scale
1:1250 @ A3

Key
— 1. Site Boundary

All information is to be checked on site for accuracy and fit. Only drawings with WD status with the most recent revision are to be used for construction.

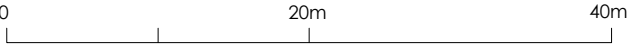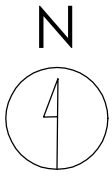

Title
Existing Site Plan

Address
544-546 Hyde Road, Manchester,
M18 7AA

Client
Clear Channel



Job No. 011-0203-4859 **Issued** 23/07/19

Scale
1:500 @ A3

Key

1.	Site Boundary
2.	Existing Advertising Board

All information is to be checked on site for accuracy and fit. Only drawings with WD status with the most recent revision are to be used for construction.

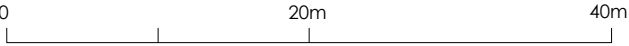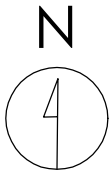

Title
Proposed Site Plan

Address
544-546 Hyde Road, Manchester,
M18 7AA

Client
Clear Channel

Job No. 011-0203-4859 **Issued** 23/07/19

Scale
1:500 @ A3


Key

1.	Site Boundary
2.	Proposed Media Screen

All information is to be checked on site for accuracy and fit. Only drawings with WD status with the most recent revision are to be used for construction.



Existing

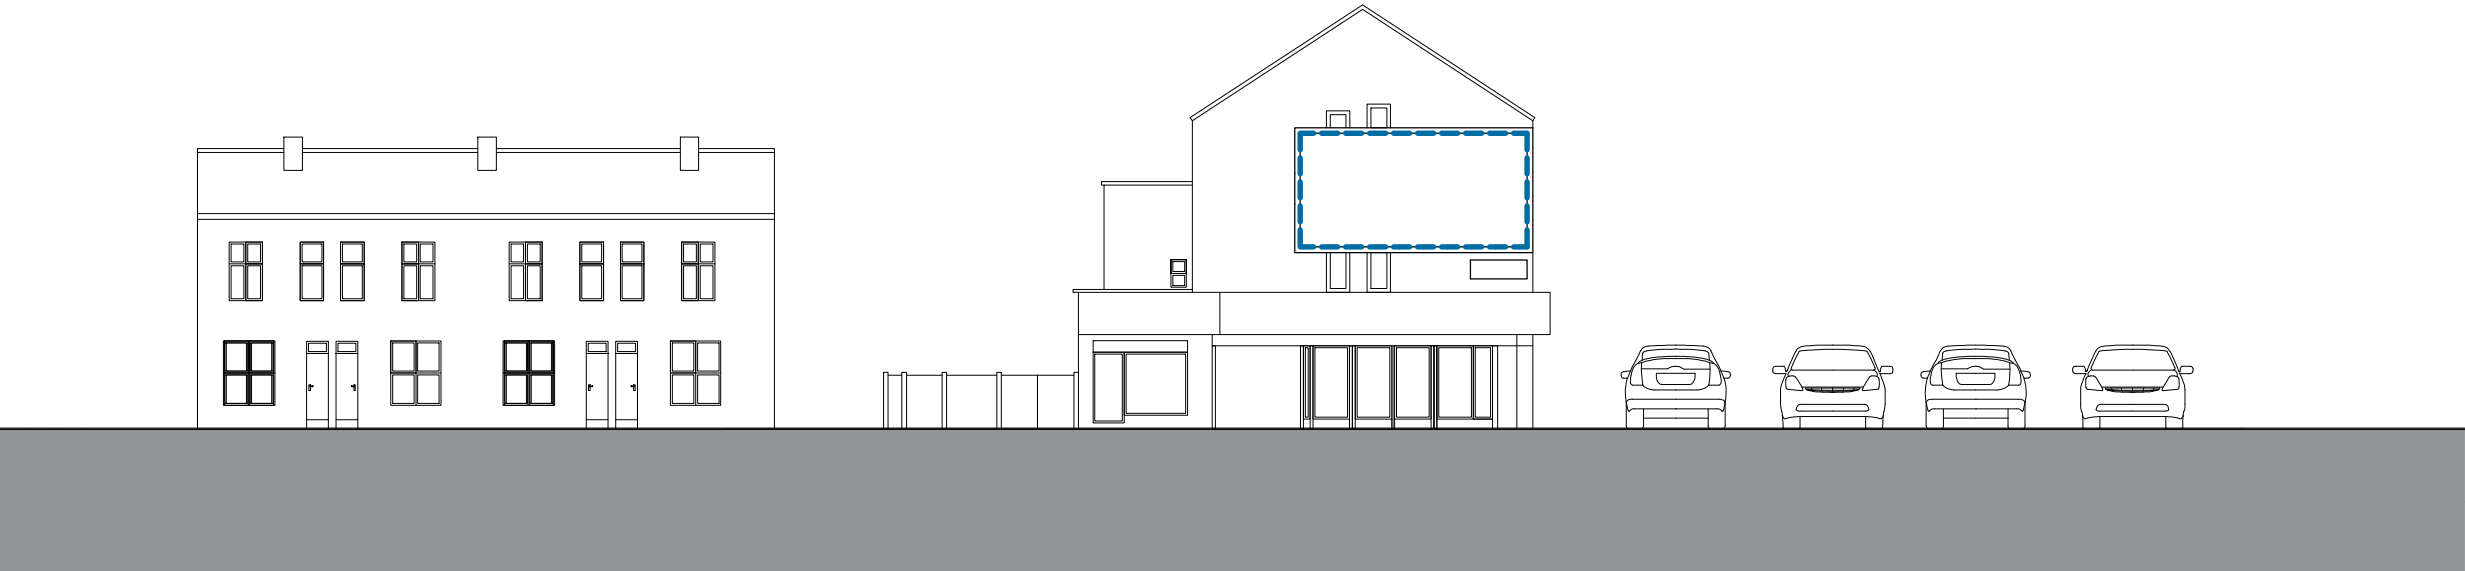

Proposed



Title
Elevation AA

Address
544-546 Hyde Road, Manchester,
M18 7AA

Client
Clear Channel

Job No. 011-0203-4859
Issued 23/07/19


Scale
1:200 @ A3

- Key**
- 1. Existing Advertising Board
 - 2. Proposed Media Screen

All information is to be checked on site for accuracy and fit. Only drawings with WD status with the most recent revision are to be used for construction.

Existing

Plan

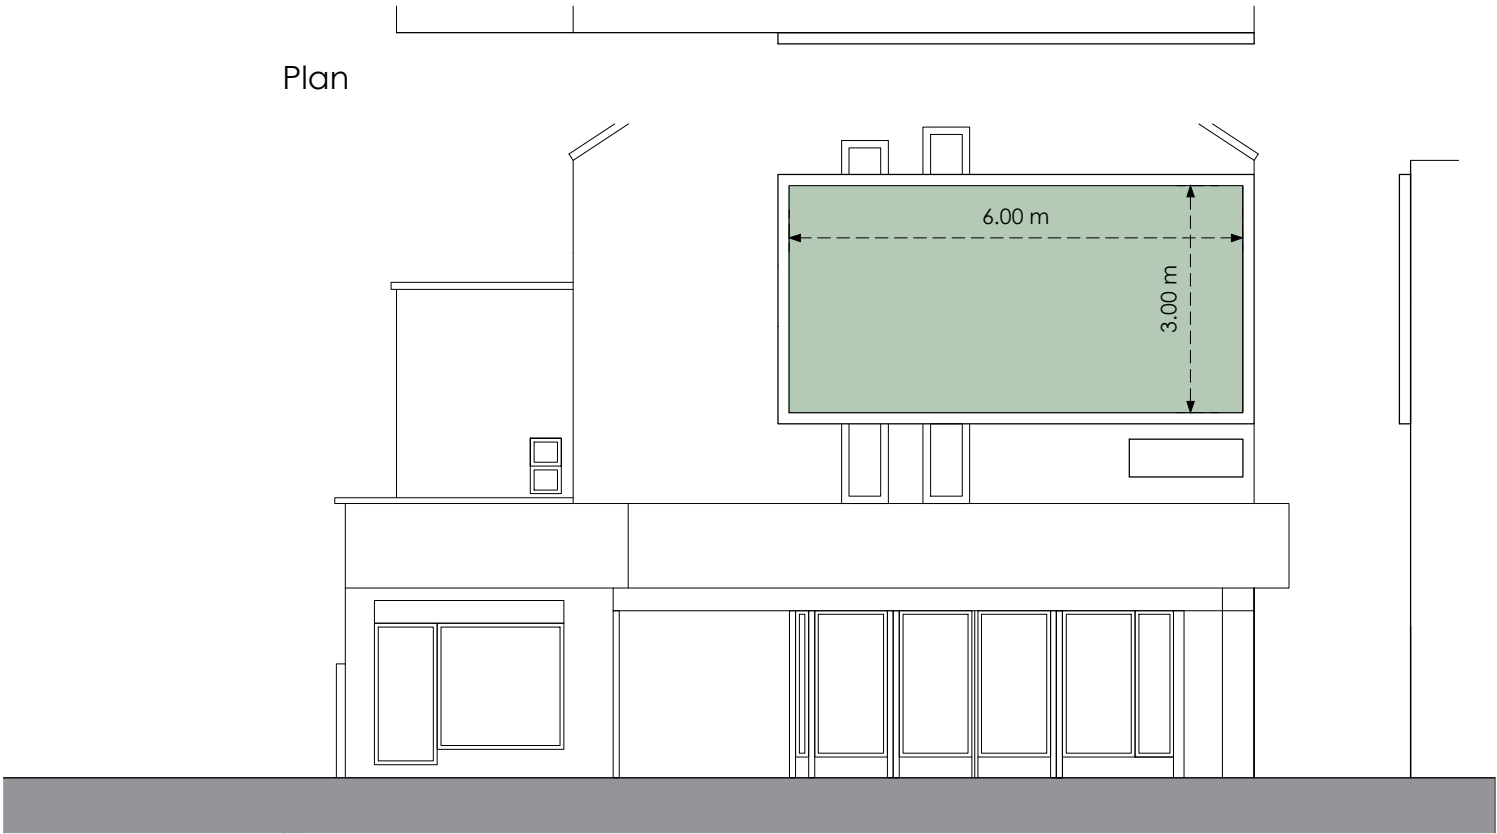


Front

Side


Proposed

Plan

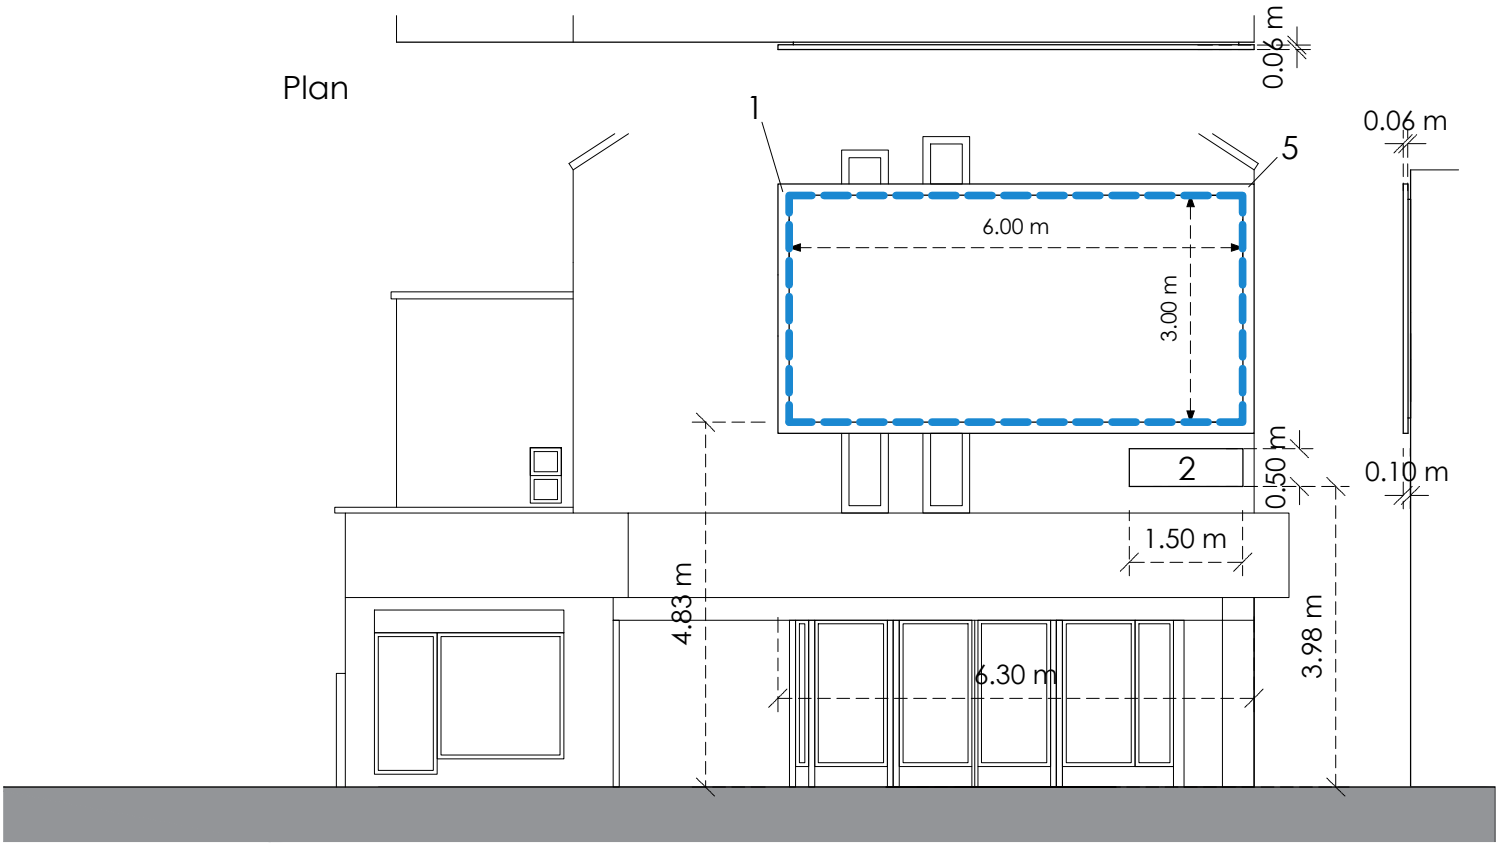

Front

Side

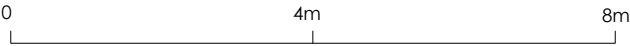

Title
Specification

Address
544-546 Hyde Road, Manchester,
M18 7AA

Client
Clear Channel

Job No. 011-0203-4859
Issued 23/07/19

Scale
1:100 @ A3

- Key**
- 1. Black Powder Coated Metallic Frame
 - 2. Logo Box
 - 3. Existing Advertising Board
 - 4. Proposed Media Screen
 - 5. Camera for Screen Monitoring

All information is to be checked on site for accuracy and fit. Only drawings with WD status with the most recent revision are to be used for construction.