

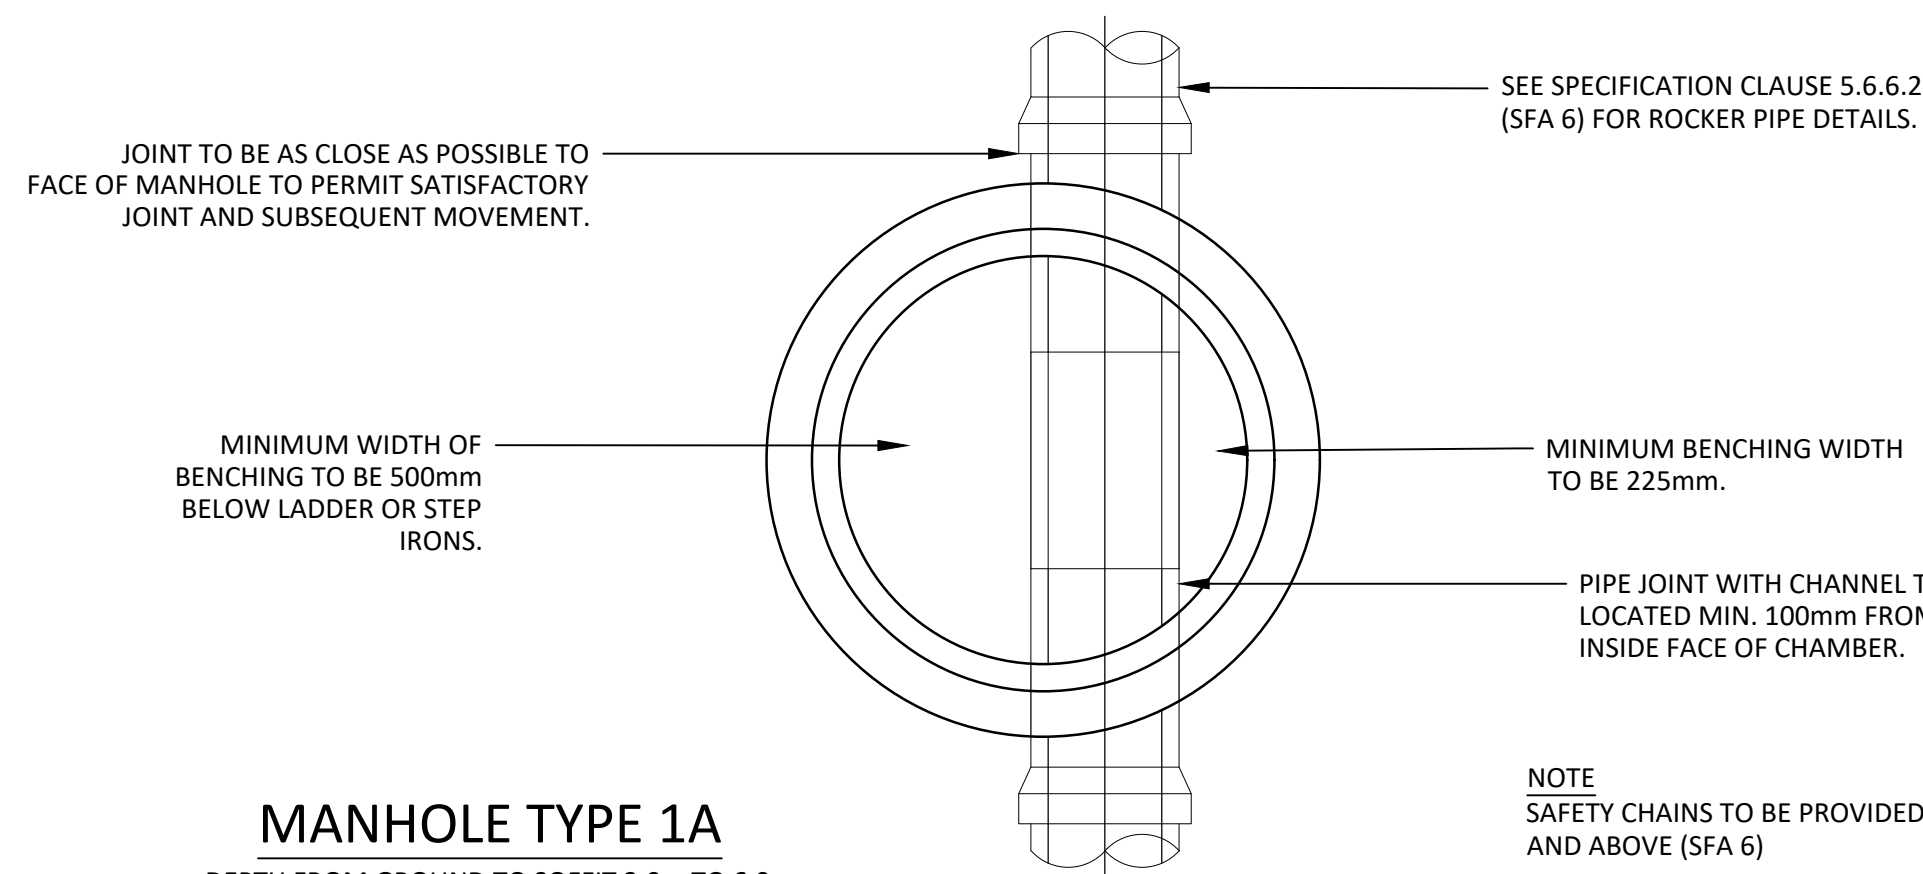
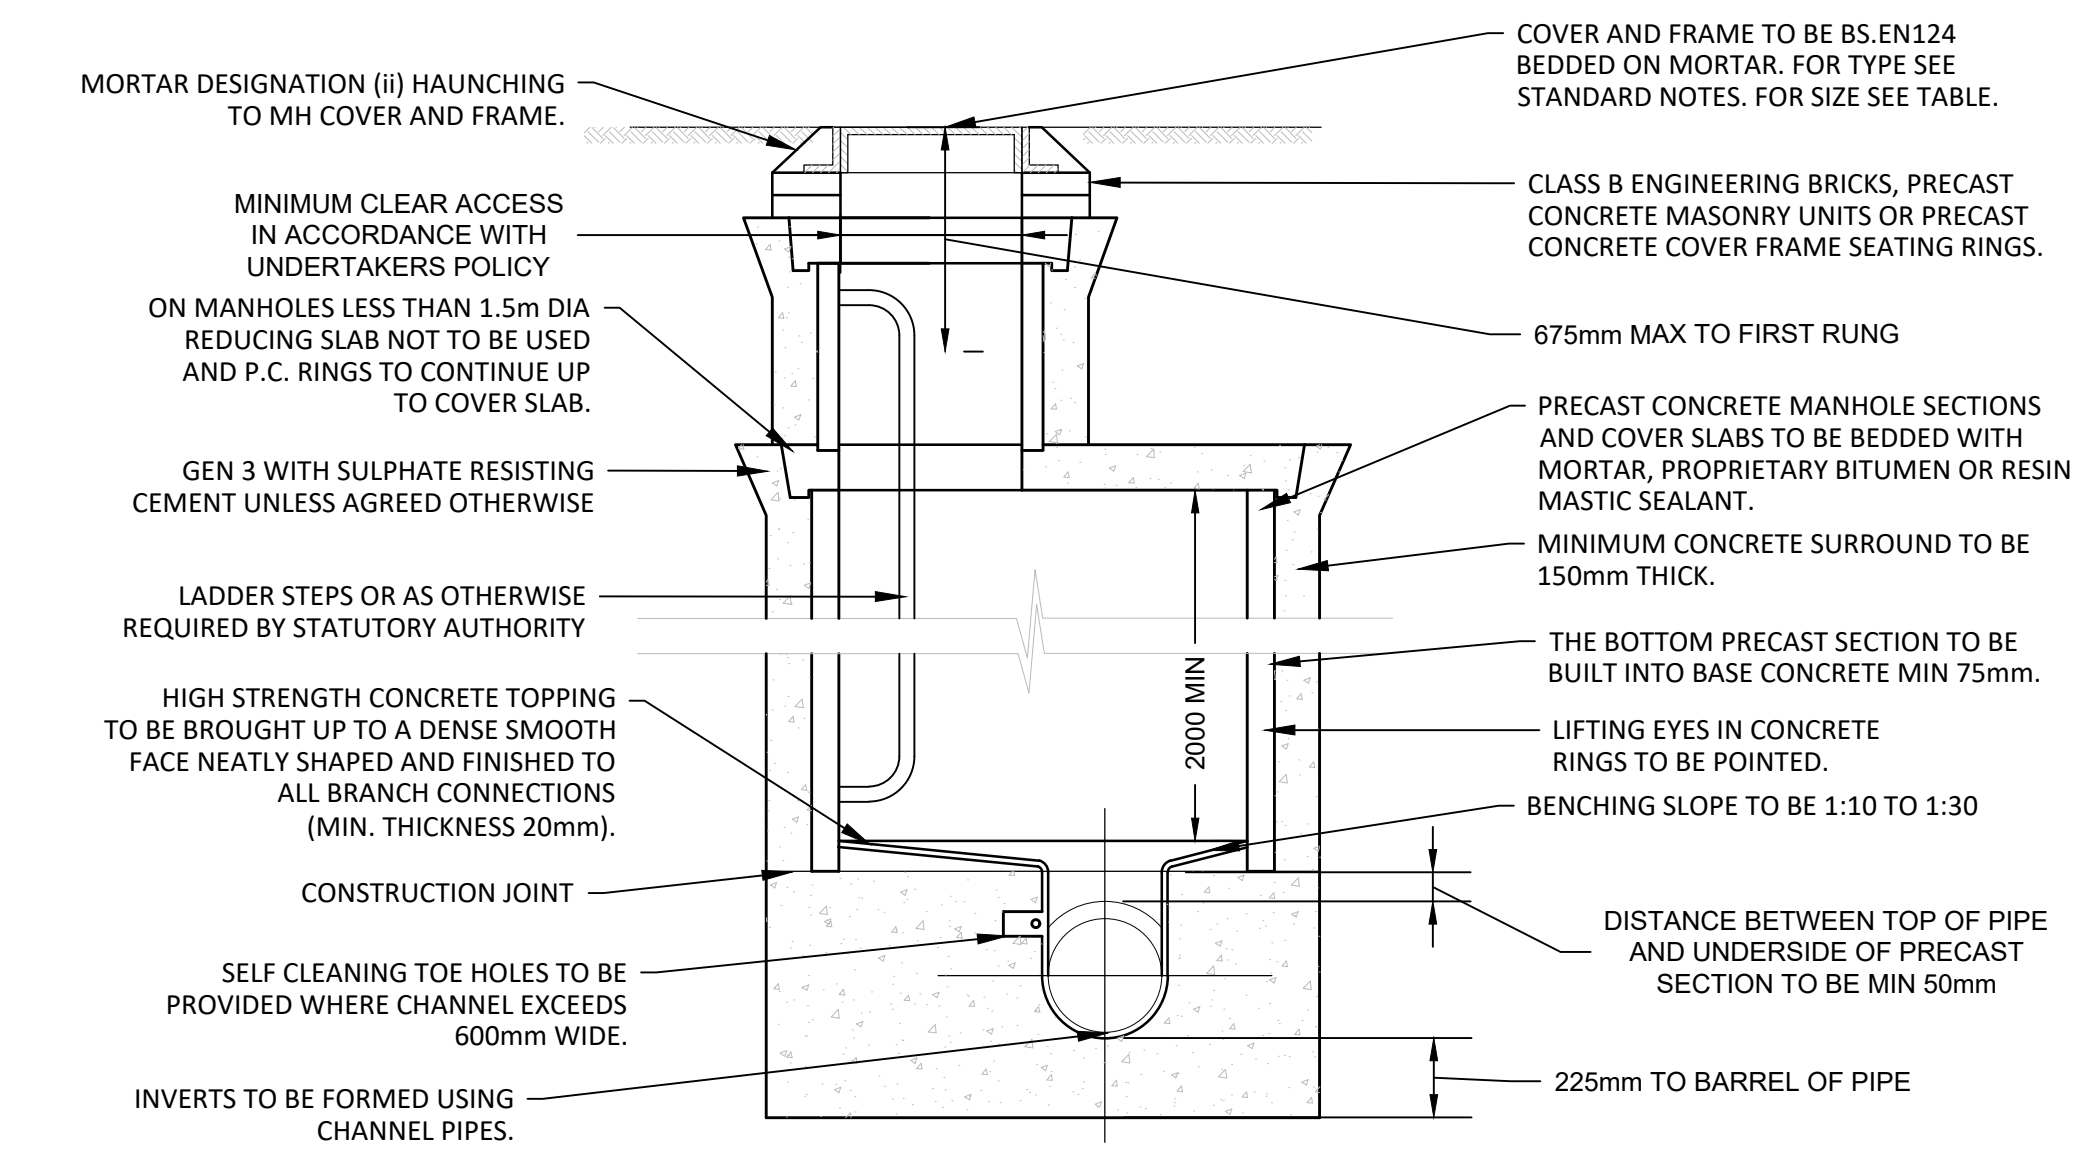


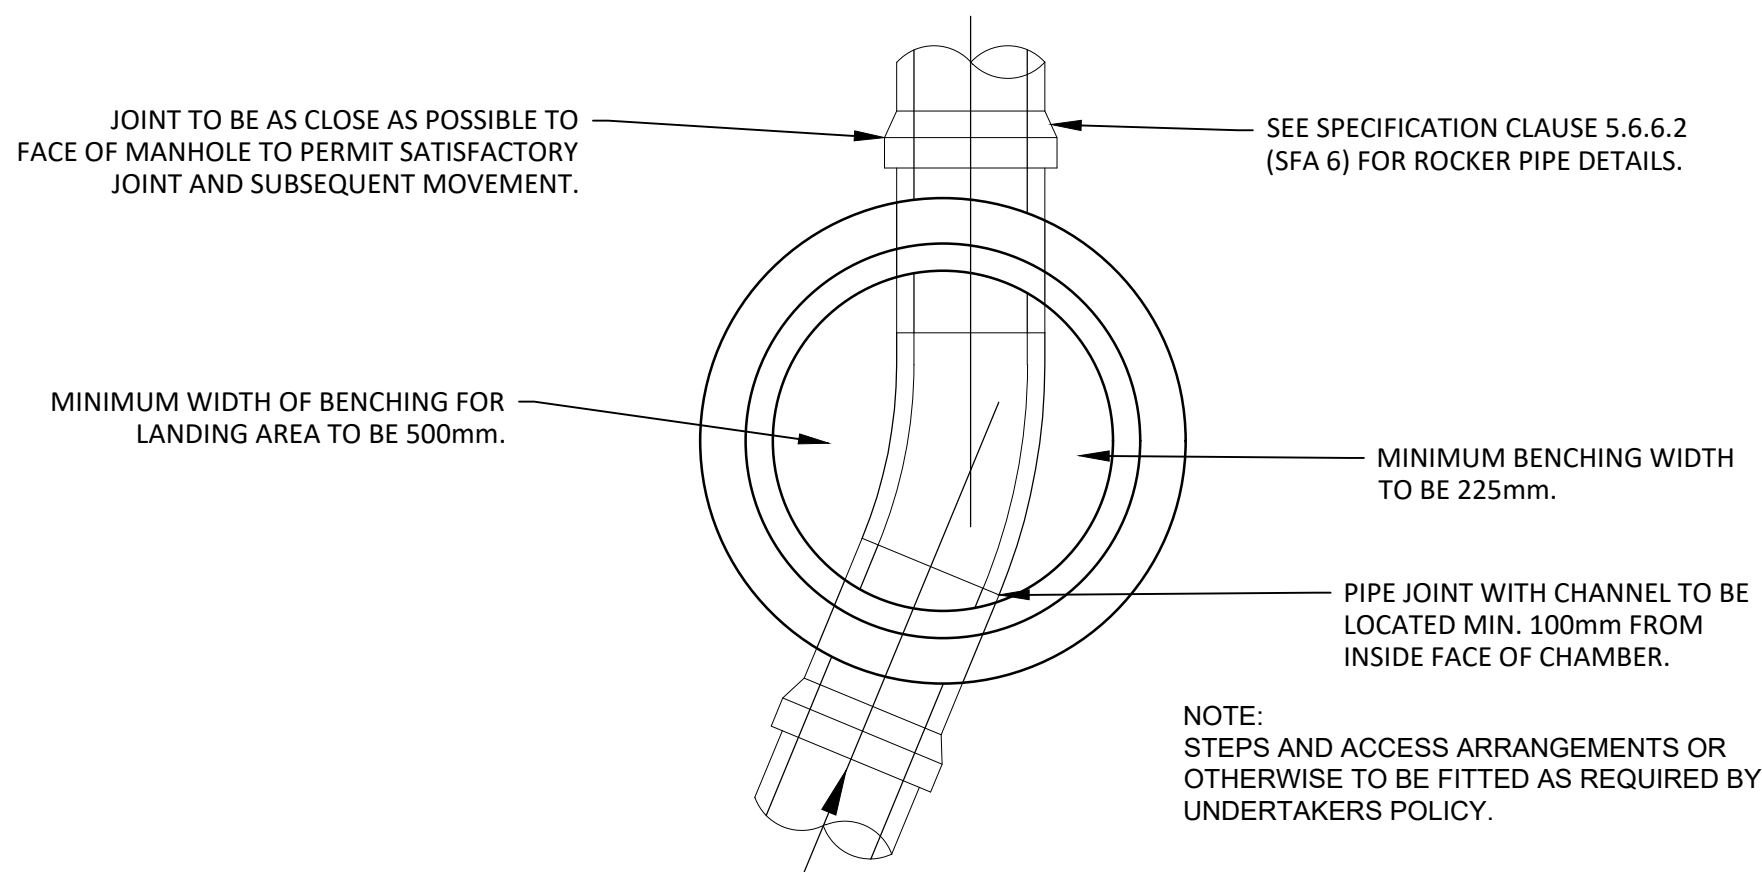



MANHOLE TYPE 1A

DEPTH FROM GROUND TO SOFFIT 3.0m TO 6.0m.
SCALE 1:25

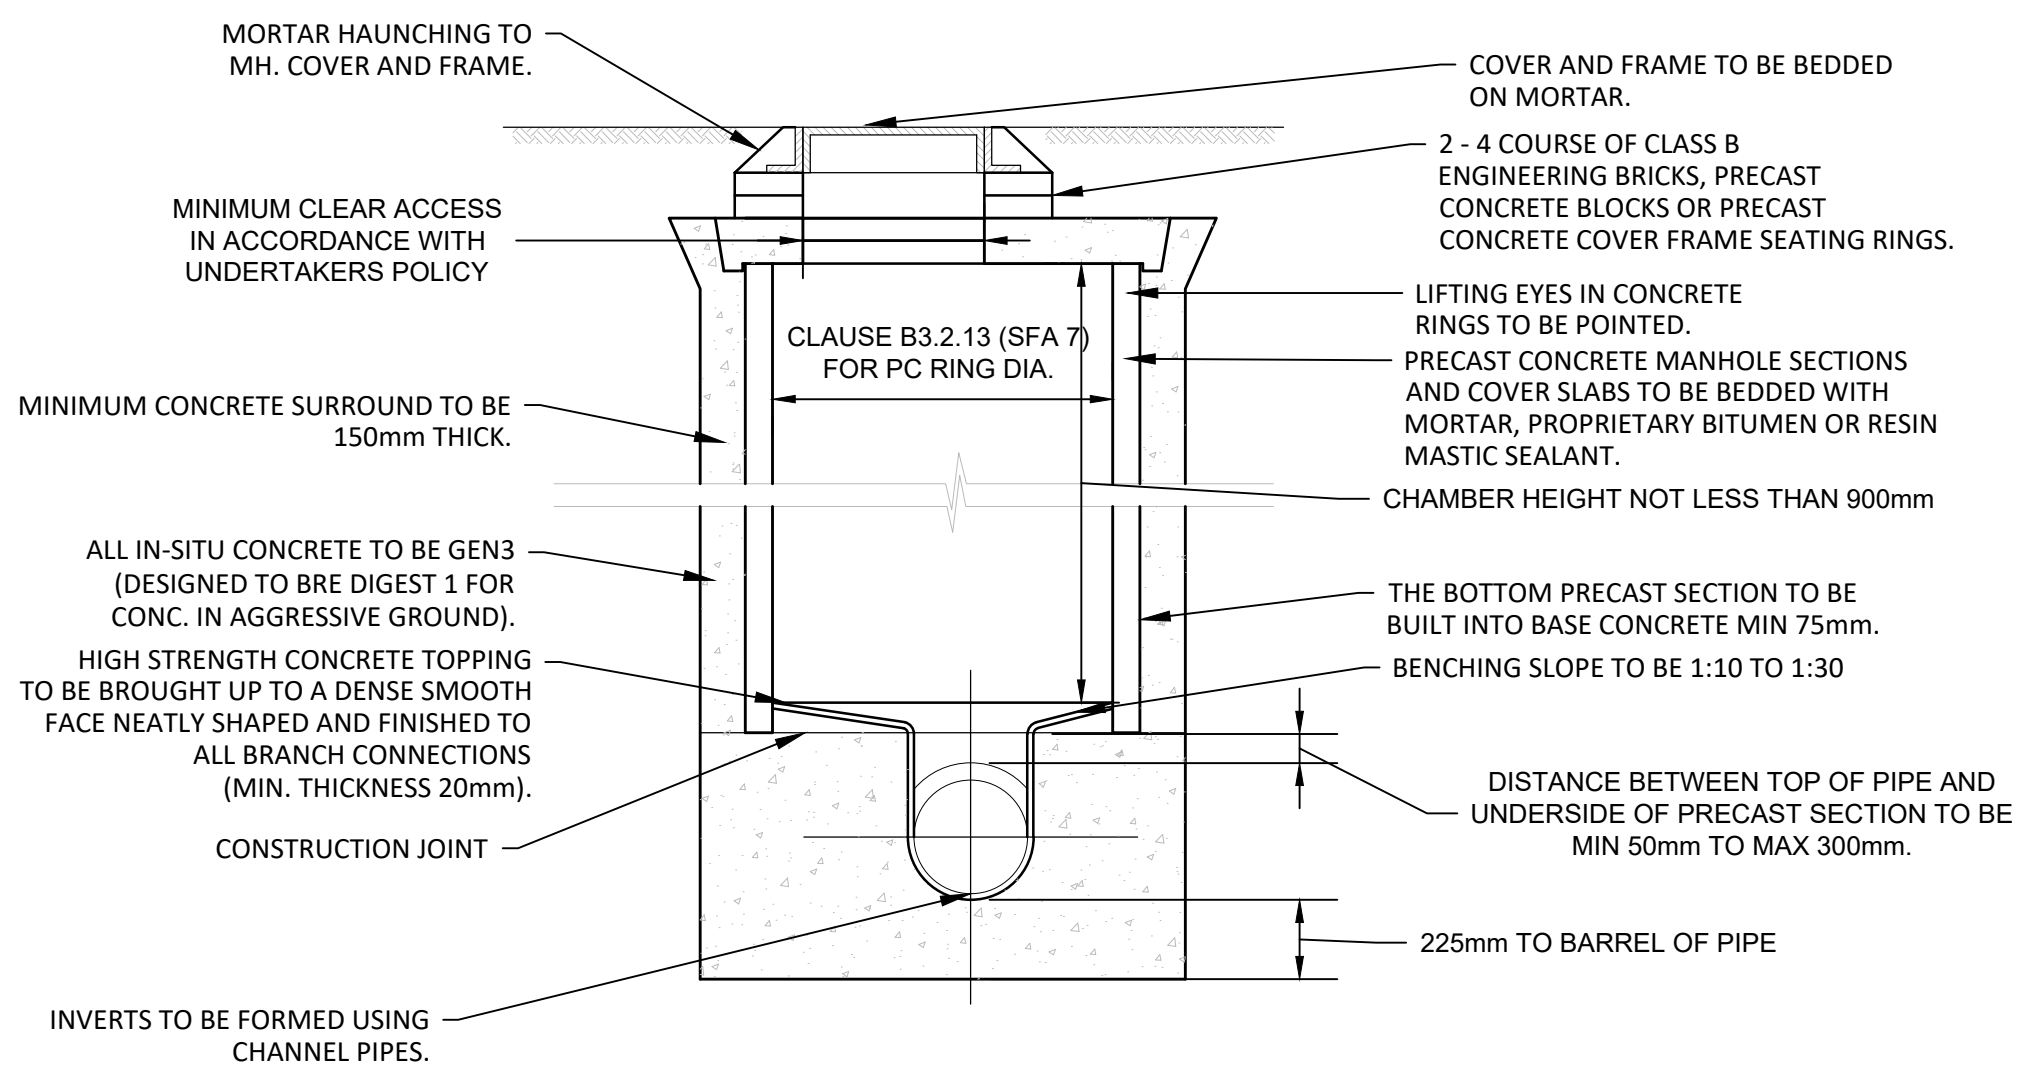

MANHOLE TYPE 2


DEPTH FROM GROUND TO SOFFIT 3m
SCALE 1:25

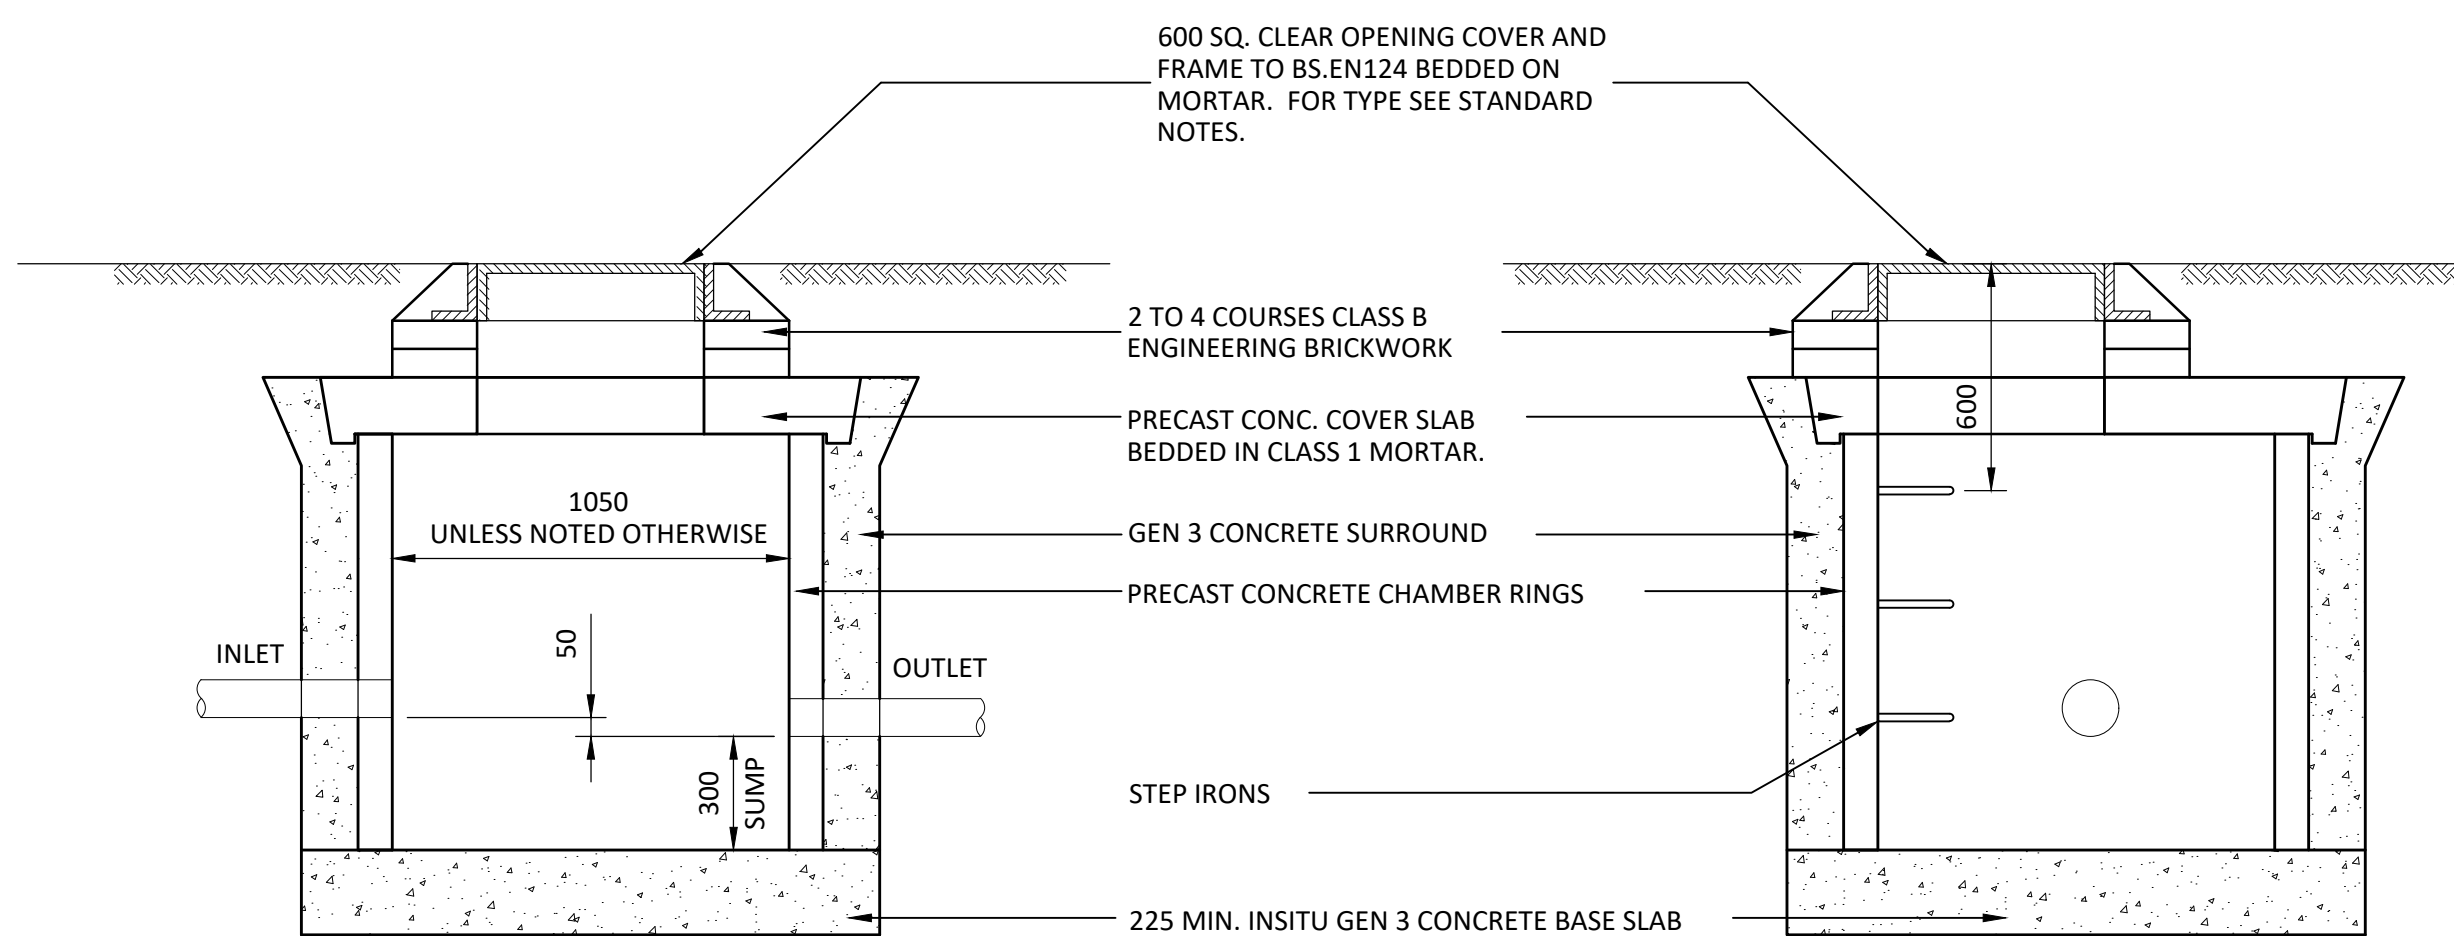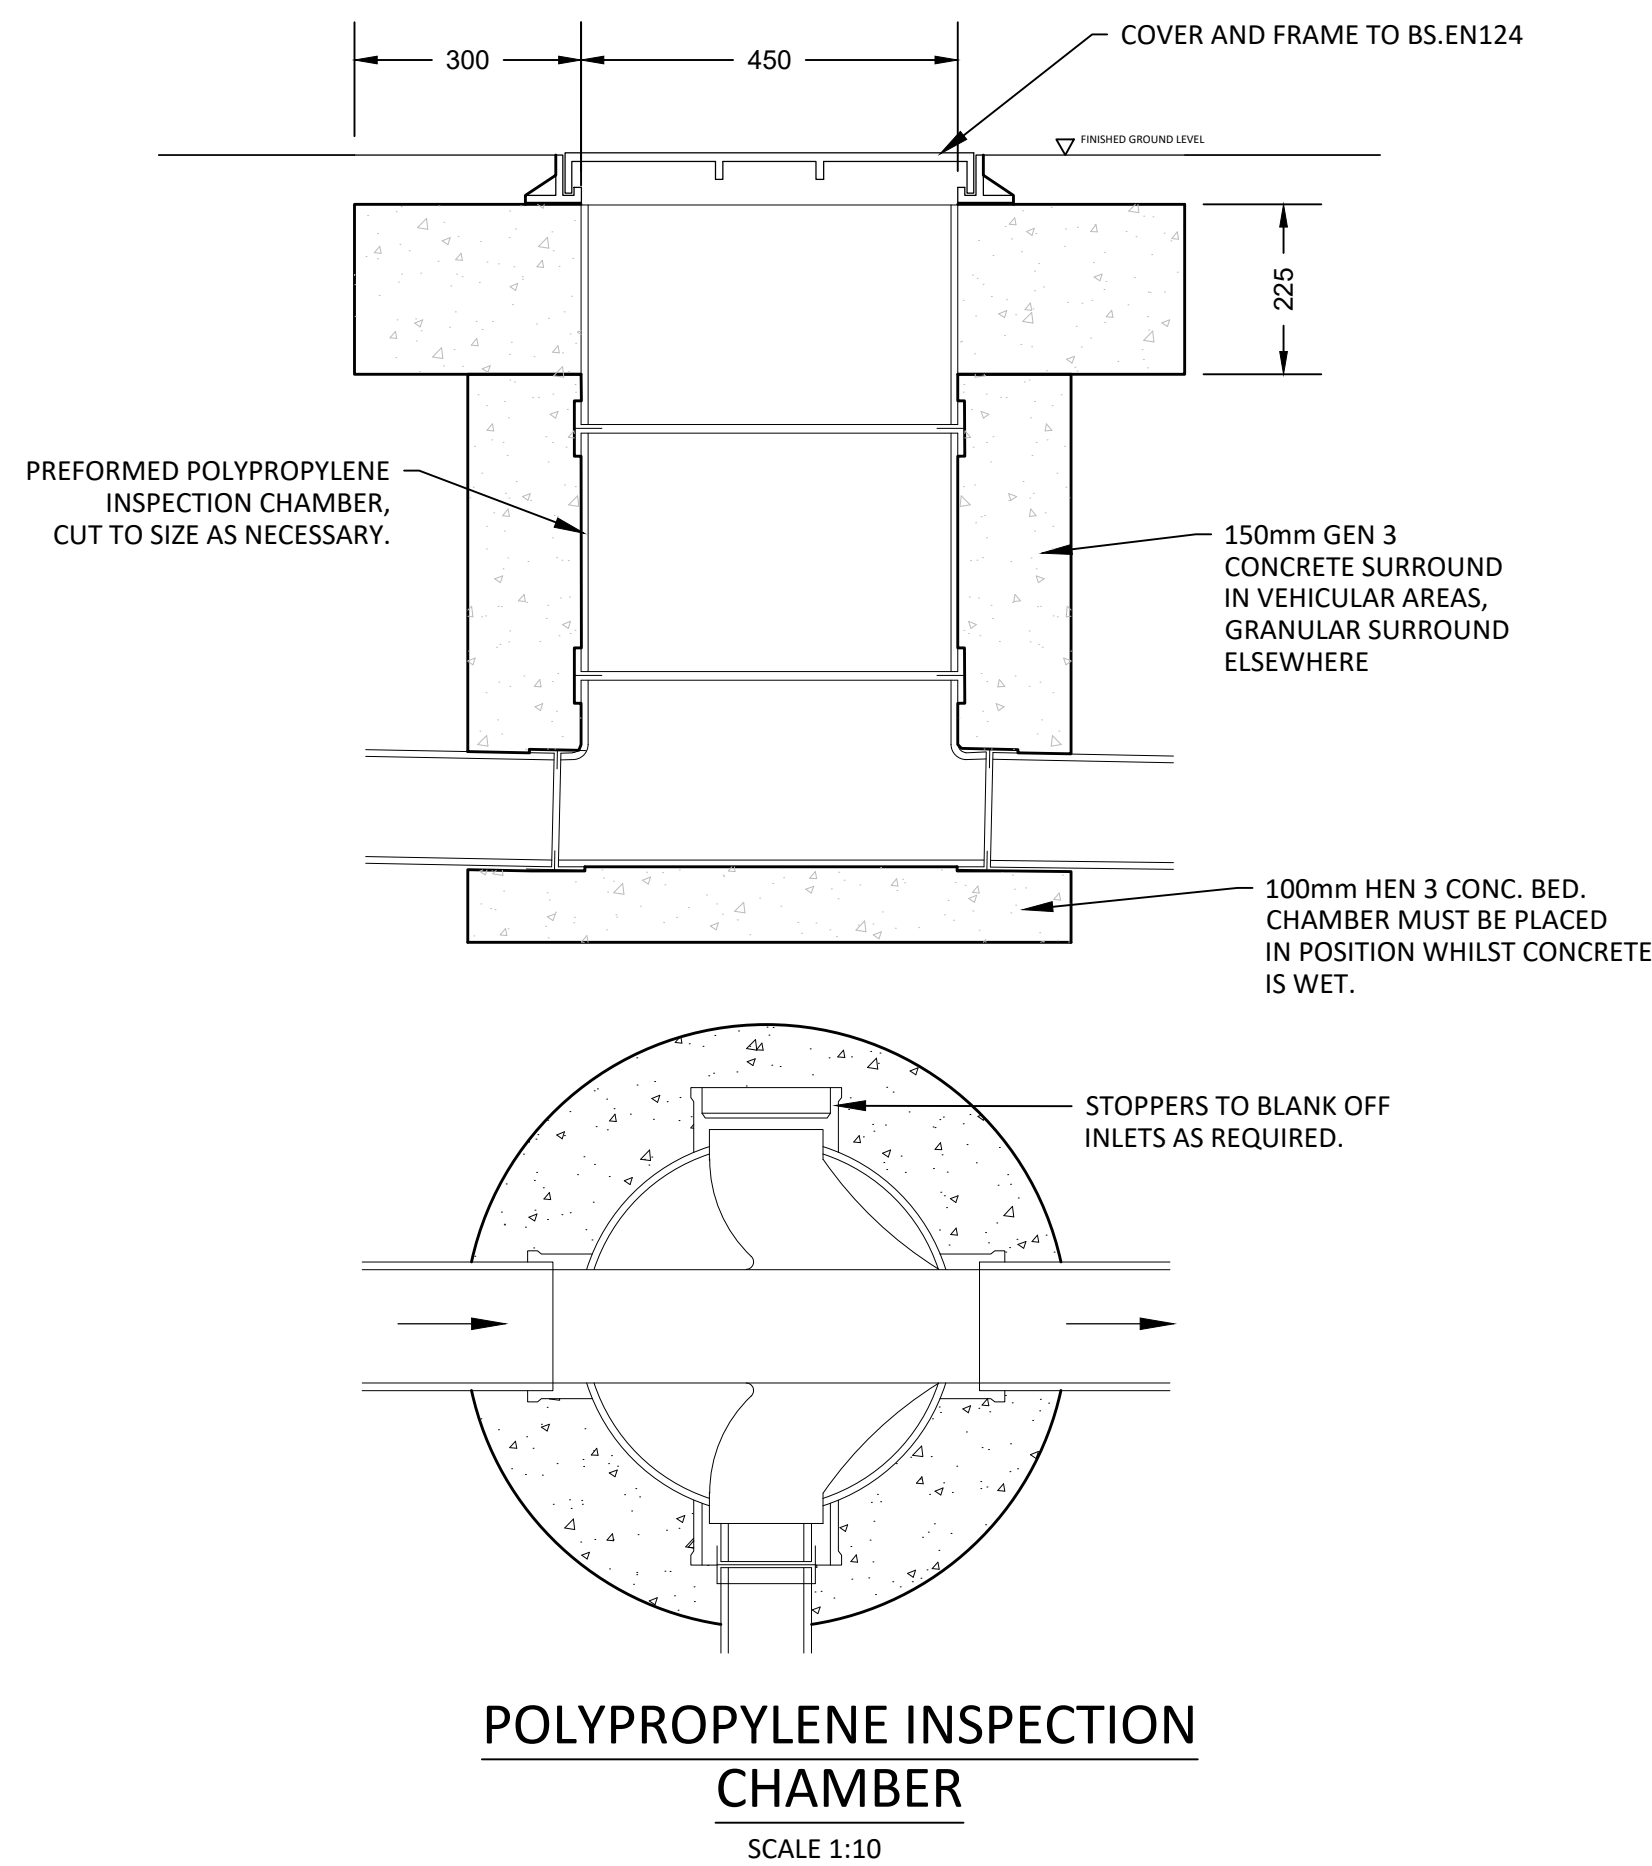

SECTION A-A

TYPICAL CATCHPIT DETAIL

SCALE 1:20

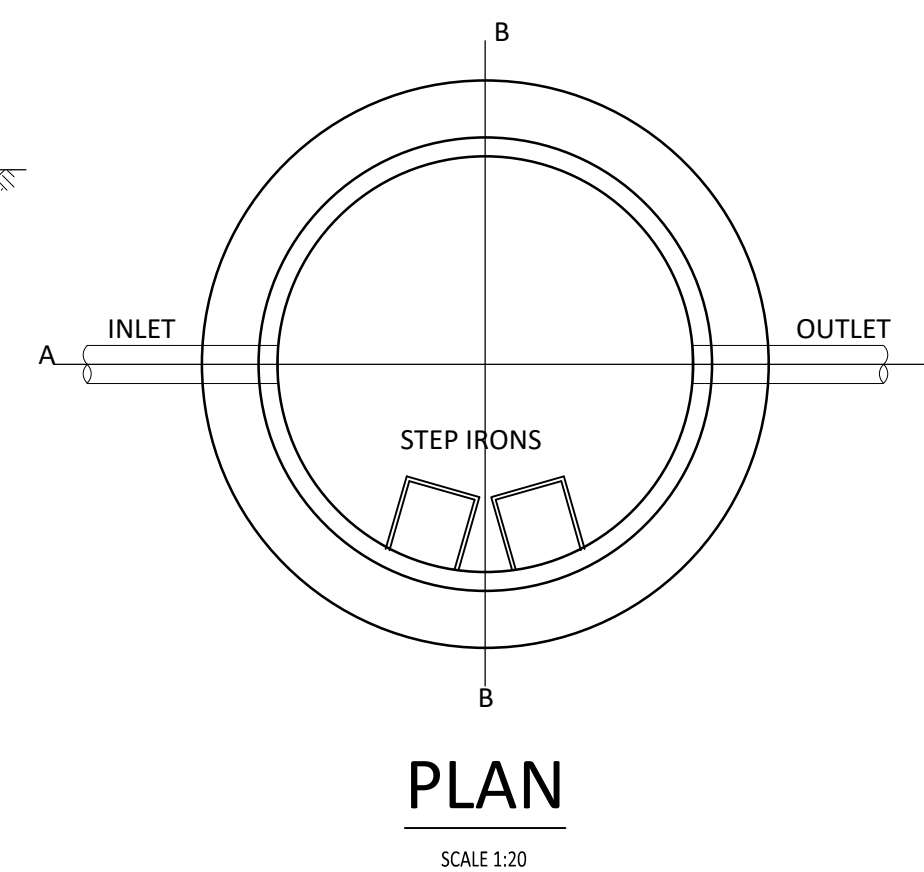

P03	MANHOLE TYPE 1A ADDED					
	L. W. PILSBURY	31.03.20	J.HAYDEN	31.03.20	J.HAYDEN	31.03.20
P02	PRELIMINARY ISSUE					
	L. W. PILSBURY	26.02.20	J.HAYDEN	26.02.20	J.HAYDEN	26.02.20
P01	PRELIMINARY ISSUE					
	G. WARSAMA	11.10.19	J.HAYDEN	11.10.19	J.HAYDEN	11.10.19
REV	REVISION NOTES/COMMENTS					
	DRAWN BY	DATE	CHECKED BY	DATE	APPROVED BY	DATE
Hydrock 2nd Floor 172 Edmund Street Birmingham B3 2HB t: +44(0)121 752 5197 e: birmingham@hydrock.com						
CLIENT northern group co.uk						
PROJECT BENGAL STREET						
TITLE STANDARD DETAILS SHEET 1						
HYDROCK PROJECT NO. C-13149				SCALE @ A1 NTS		
STATUS DESCRIPTION PRELIMINARY					STATUS S2	
DRAWING NO. (PROJECT CODE-ORIGINATOR-ZONE-LEVEL-TYPE-ROLE-NUMBER) BGS-HYD-XX-XX-DR-C-0010					REVISION P03	