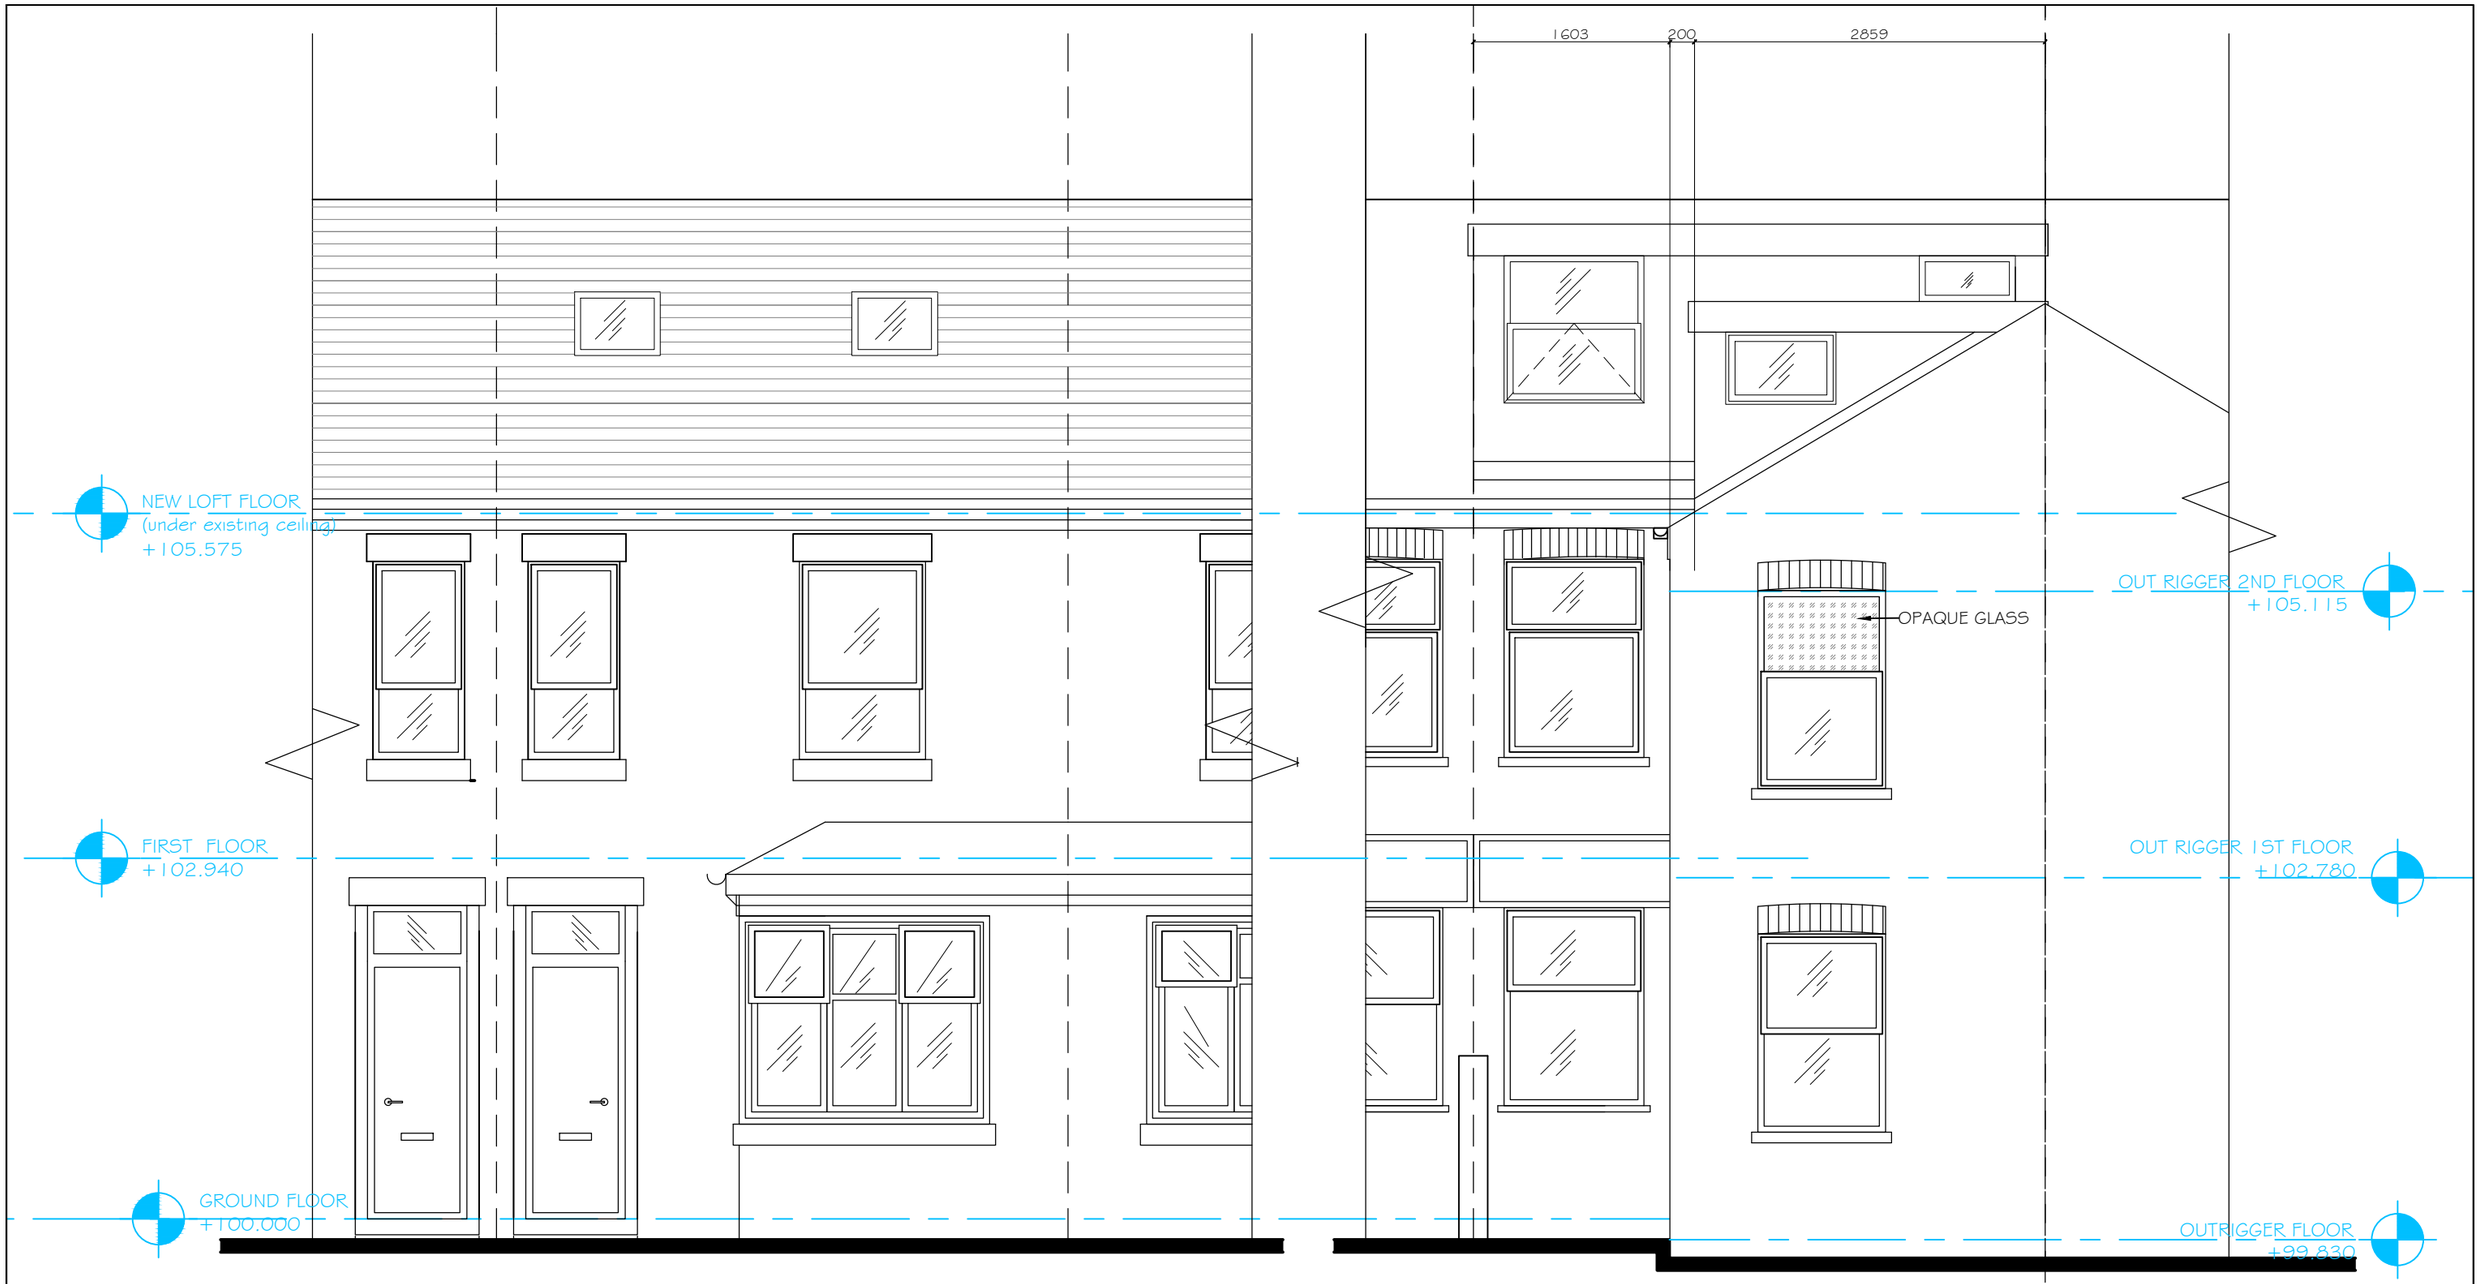

FRONT

REAR

Revision	Description	Int.	Date
B	DIMENSIONS CLARIFIED	Y.J	19.05.2020
A	OUTRIGGER WIDTH AMENDED	Y.J	18.05.2020

PLANNING

PZ VI Architects & Designers
47A Park Lane Poynton Stockport Cheshire SK12 1RD
Tel: 01625 403 516 Fax: 01625 403 516
E-mail:info@pzvi-architects.co.uk

Project: 54 BRAILSFORD RD. PROPOSED REAR DORMER & LOFT CONVERSION

Client: N.HUMPHREYS

Drawing Title: PROPOSED ELEVATIONS

Drawing No: 734NR-PL-205

Rev: B

Drawn By: Y.J

Checked: J.Albutt

Scale: 1:50 @ A3

Date: 15.04.2020