KEY

Boundary

T 1 Bay Laurent
T2 Cherry Laurel

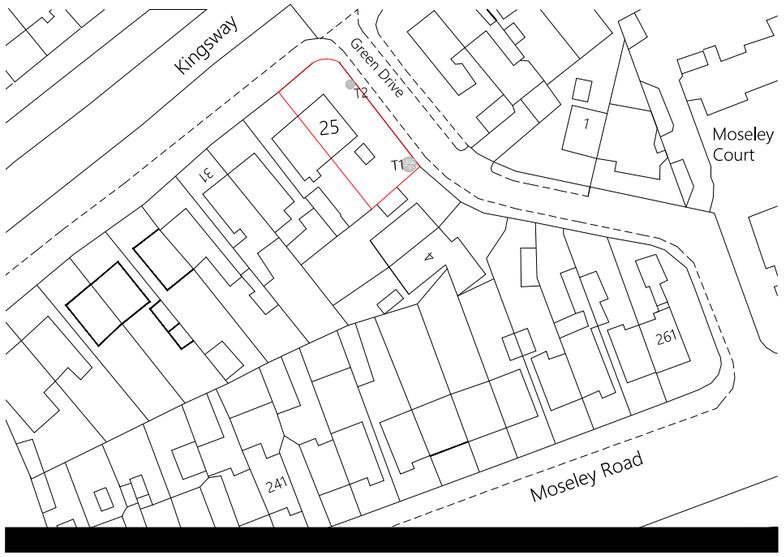

Location Plan
Scale 1:1250

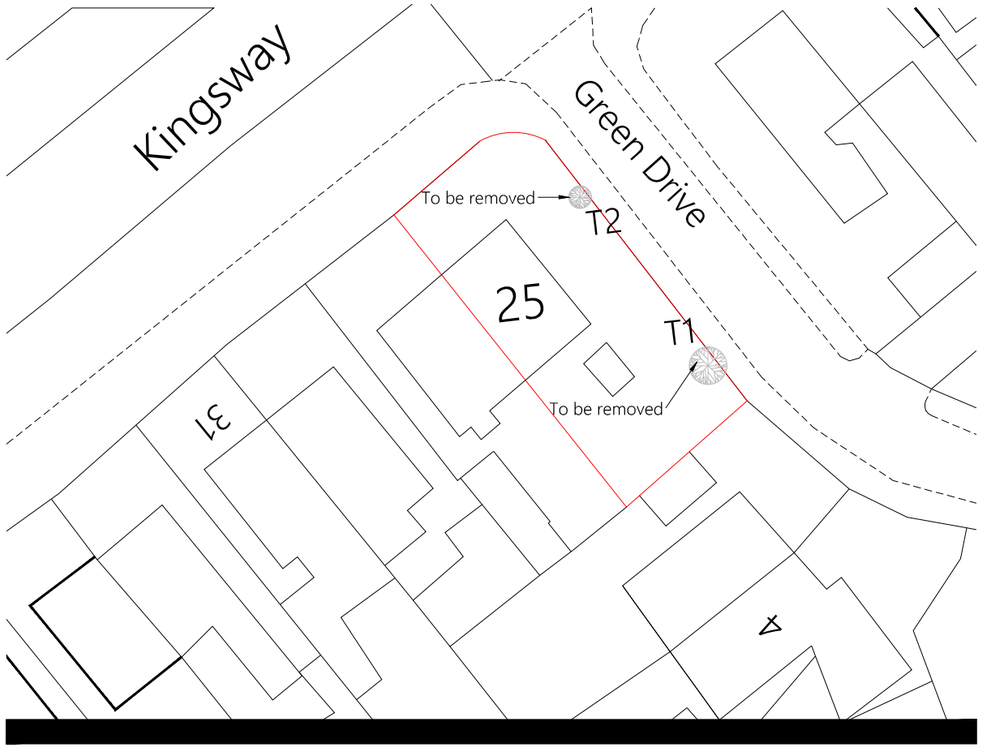

Site Plan
Scale 1:500

Project Address

25 Kingsway
Manchester
M19 2BZ

Project

Single storey side extension

Drawing No. PP71-1/20

Drawing Status Planning

Scale
1:1250
1:500

Date
20/03/2020

Drawn by
AT

Paper size
A3

Key
Boundary

AT A. Design
12 Hastings Gardens
SK5 8BF
ata_design@hotmail.com
07830039347