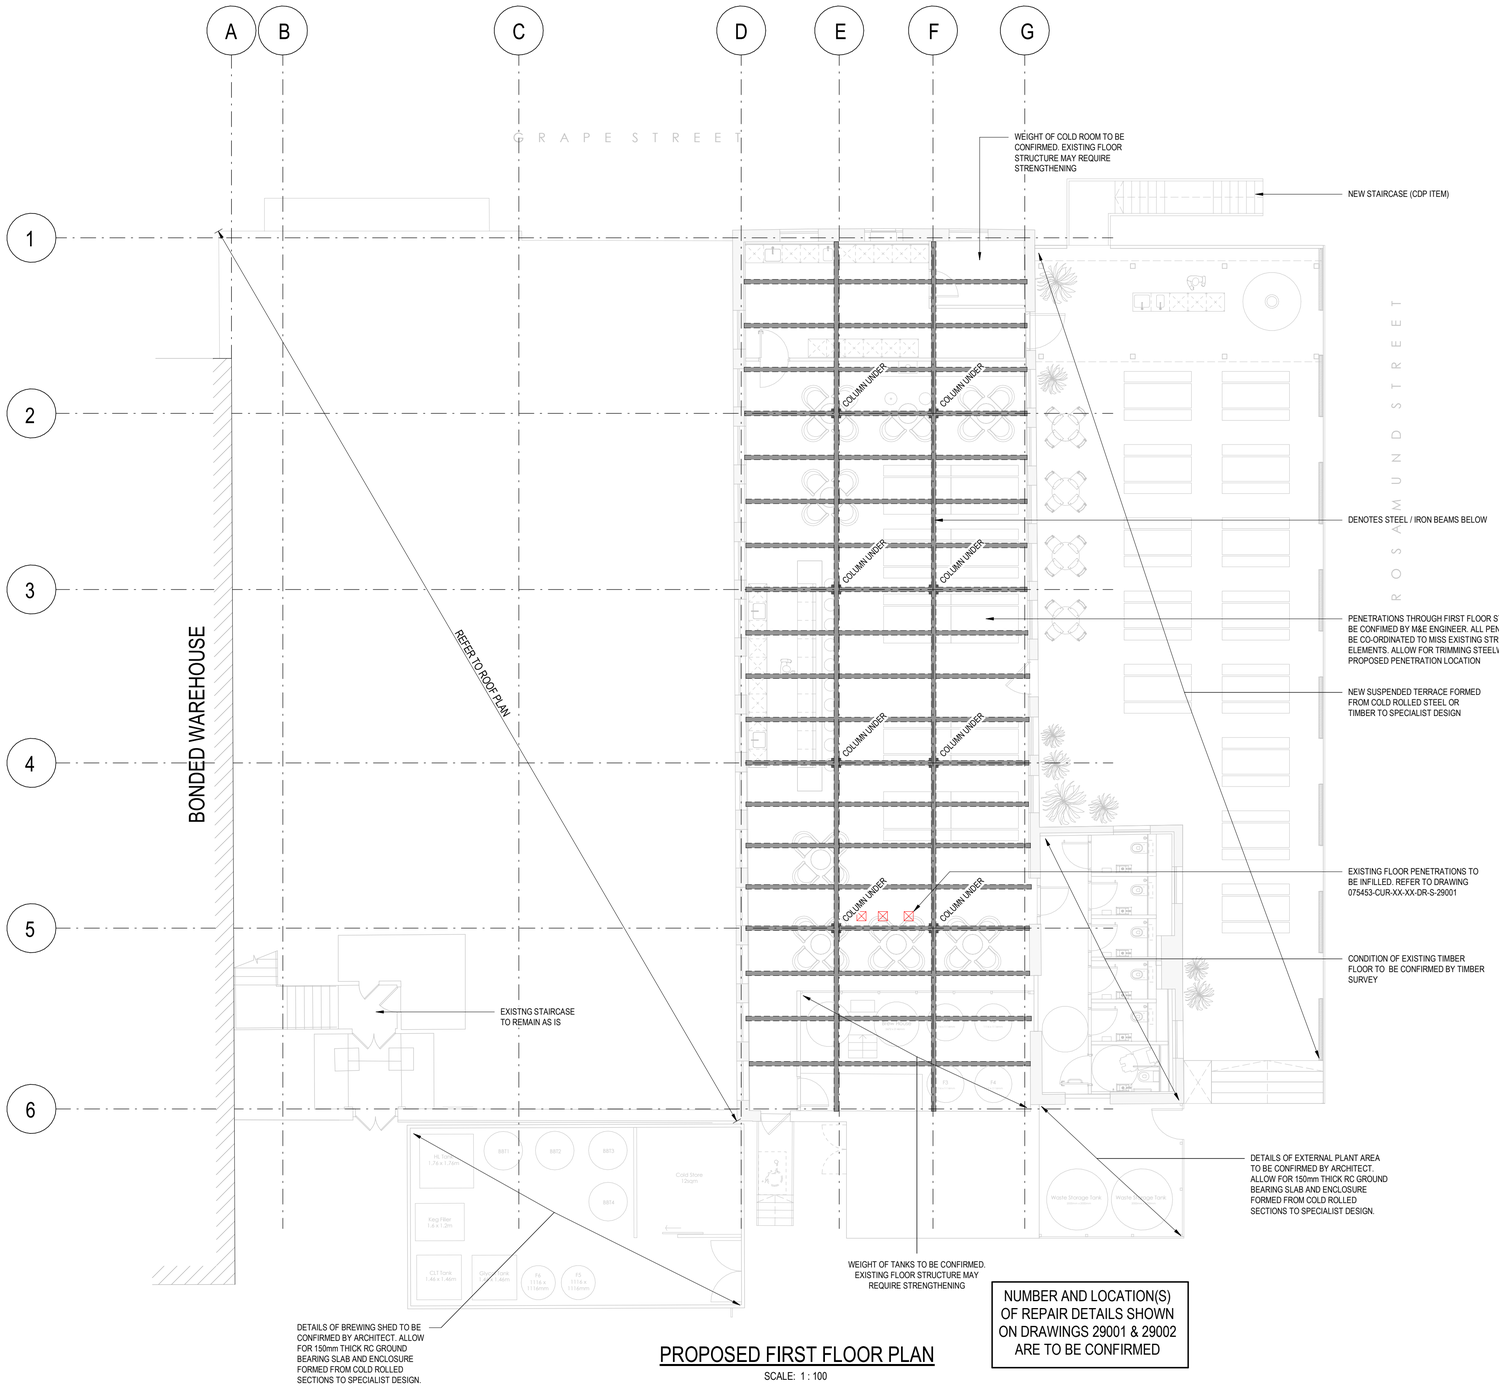

PROPOSED FIRST FLOOR PLAN

SCALE: 1 : 100

NUMBER AND LOCATION(S) OF REPAIR DETAILS SHOWN ON DRAWINGS 29001 & 29002 ARE TO BE CONFIRMED

GENERAL NOTES:

1. THIS DRAWING IS TO BE READ IN CONJUNCTION WITH ALL RELEVANT ARCHITECTS AND ENGINEERS DRAWINGS AND SPECIFICATIONS.
2. DO NOT SCALE THIS DRAWING. ANY AMBIGUITIES, OMISSIONS AND ERRORS ON DRAWINGS SHALL BE BROUGHT TO THE ENGINEERS ATTENTION IMMEDIATELY. ALL DIMENSIONS MUST BE CHECKED / VERIFIED ON SITE.
3. ALL DIMENSIONS ARE IN MILLIMETRES UNLESS NOTED OTHERWISE.
4. FOR GENERAL NOTES REFER TO DRAWING. 075453-CUR-XX-XX-DR-S-20001

HEALTH AND SAFETY INFORMATION

IN ADDITION TO THE HAZARDS/RISKS NORMALLY ASSOCIATED WITH THE TYPES OF WORK DETAILED ON THIS DRAWING. NOTE THE FOLLOWING

CONSTRUCTION

! REF No:1

CONDITION OF EXISTING ROOF TIMBERS TO BE CONFIRMED FOLLOWING RECEIPT OF TIMBER SURVEY REPORT

CONSTRUCTION

MAINTENANCE / CLEANING / OPERATION

DECOMMISSION / DEMOLITION

Rev:	Description:	Date:	By:	Chkd:
P01	INITIAL TENDER ISSUE.	17.03.20	RS	TM

curtins
Merchant Exchange, 17-19 Whitworth Street West, Manchester, M1 5WG
0161 236 2394
manchester@curtins.com
www.curtins.com
Civils & Structures • Transport Planning • Environmental • Infrastructure • Geotechnical • Conservation & Heritage • Principal Designer
Birmingham • Bristol • Cambridge • Cardiff • Douglas • Dublin • Edinburgh • Glasgow • Kendal • Leeds • Liverpool • London • Manchester • Nottingham

Status: TENDER

Project: THE STABLES

Drg Title: FIRST FLOOR GENERAL ARRANGEMENT

Size:	Date:	Drawn By:	Designed By:	Checked By:
A1	MARCH 2020	RS	TM	TM
Scale: 1 : 100				

Project No:	Originator:	Volume:	Level:	Type:	Role:	Category / Number:	Rev:
075453 -	CUR -	XX -	01 -	DR -	S -	20101 -	P01

Model Name:XXXXXX-CUR-ZZ-XX-M3-S-00001