



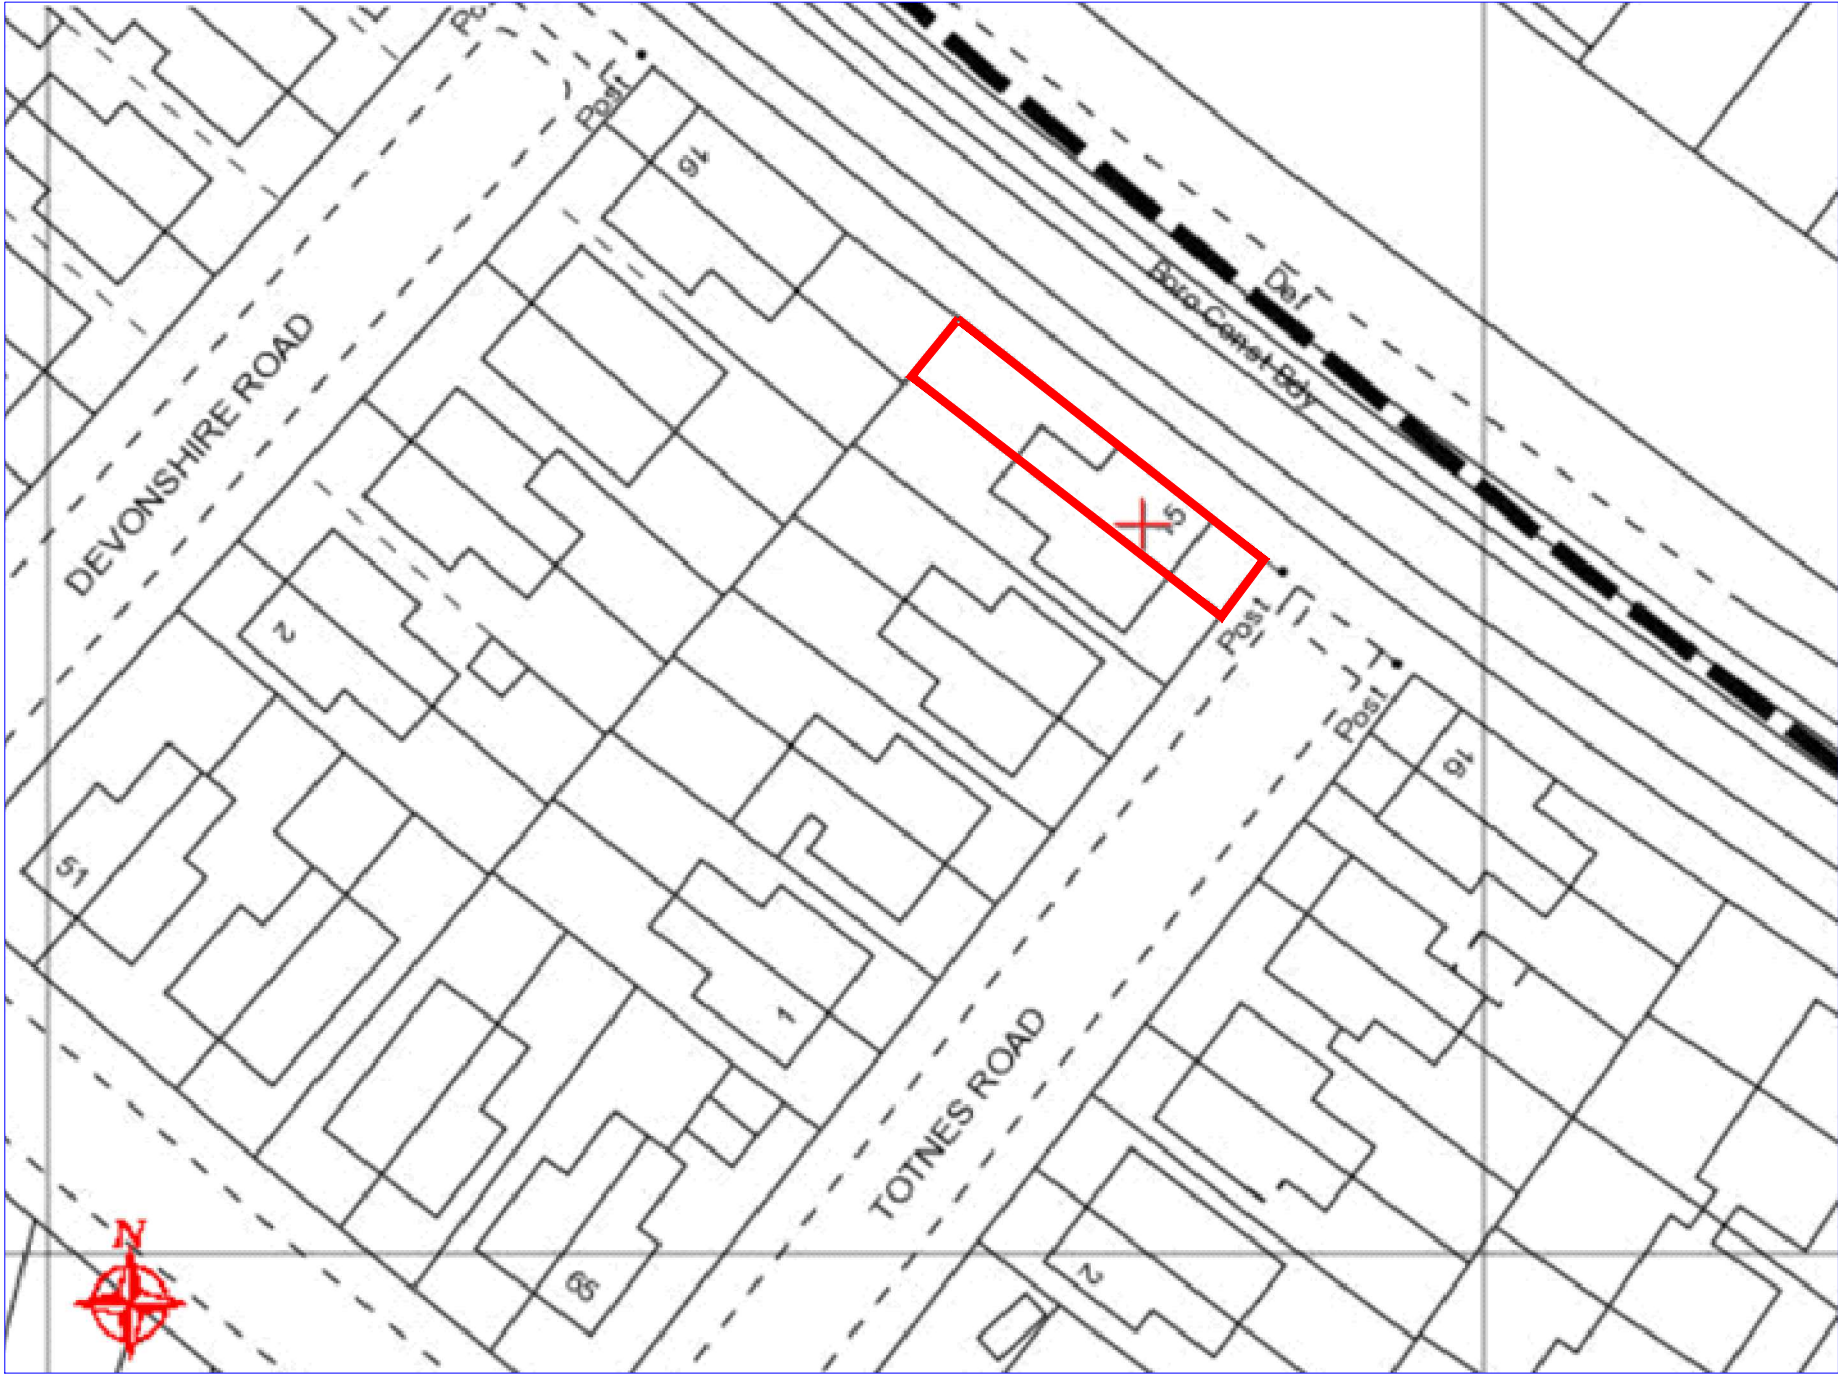

OS Map
Scale 1:500

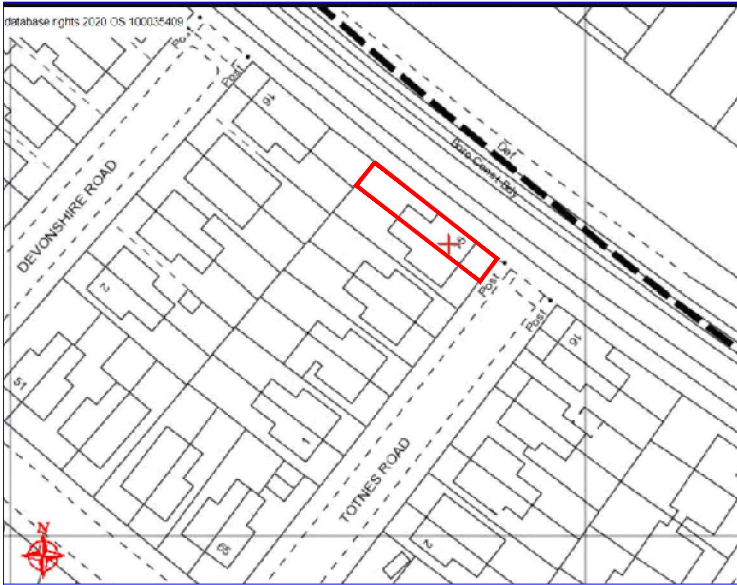

OS Map
Scale 1:1250

Rev	Date	Description
Issued For : INFORMATION PURPOSES ONLY		
Client		
Mr. David Kirkwood		
Project		
15 Totnes Rd, Chorlton, Manchester M21 8XF. Proposed single storey rear extension and internal alterations .		
Scheme - Drawing Title		
OS Map		
05	Date	10.02.20
Drawing No.	Revision	Scale Various @A3
		
DOMESTIC, ARCHITECTURAL & SURVEYING SERVICES. HOUSE EXTENSIONS, GARAGE/LOFT CONVERSIONS. PLANS FOR PLANNING & BUILDING CONTROL. www.jktechservs.co.uk		