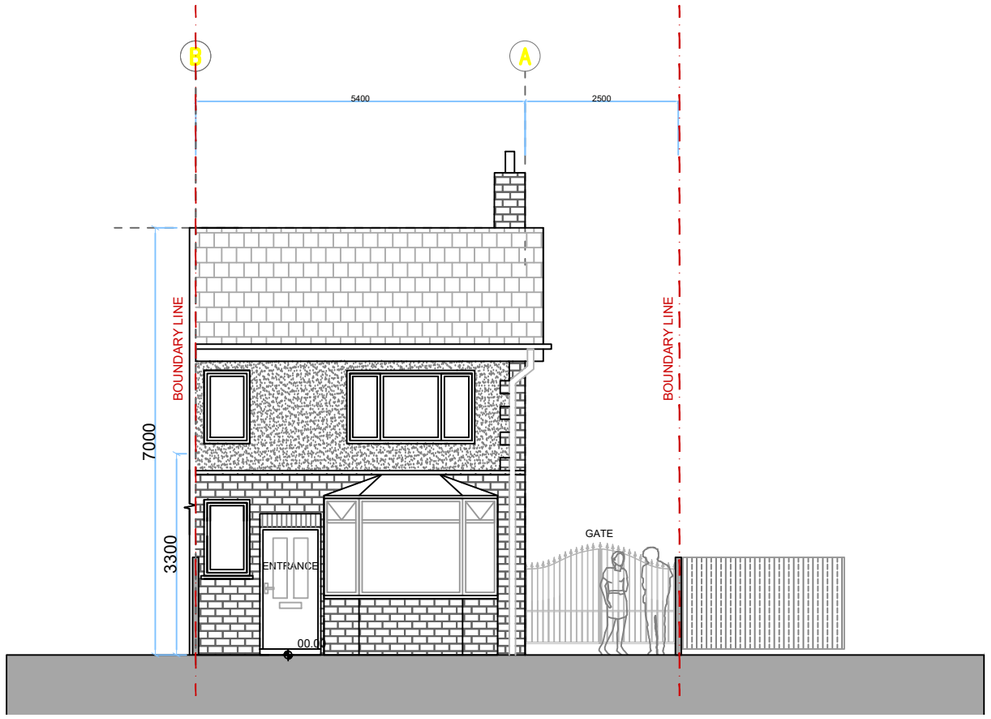

Existing Front Elevation 1:100

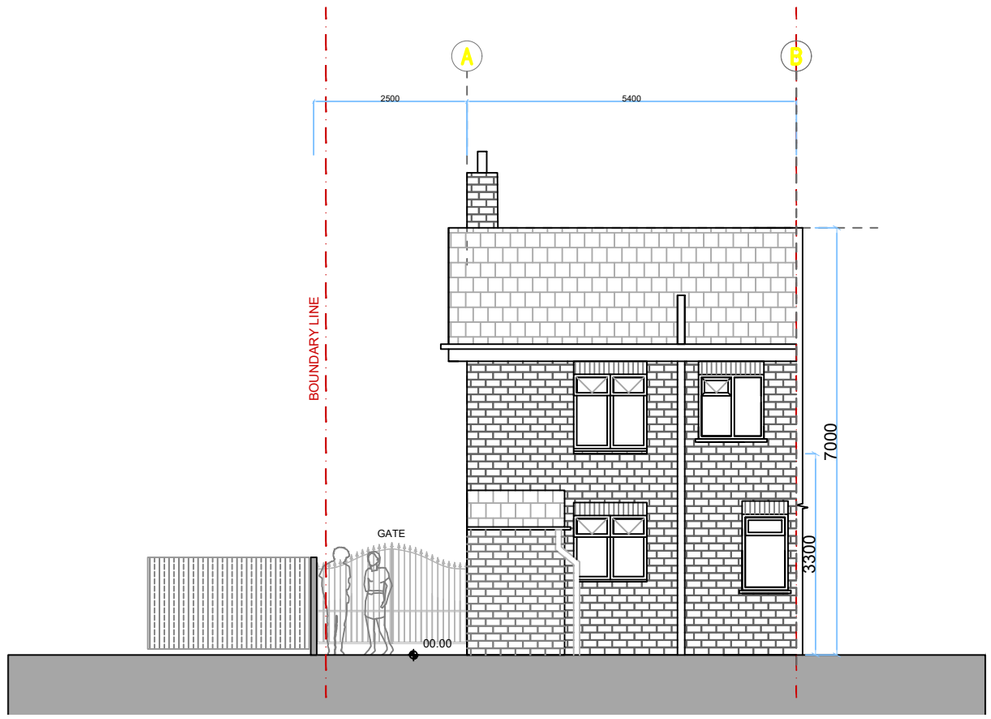

Existing Rear Elevation 1:100

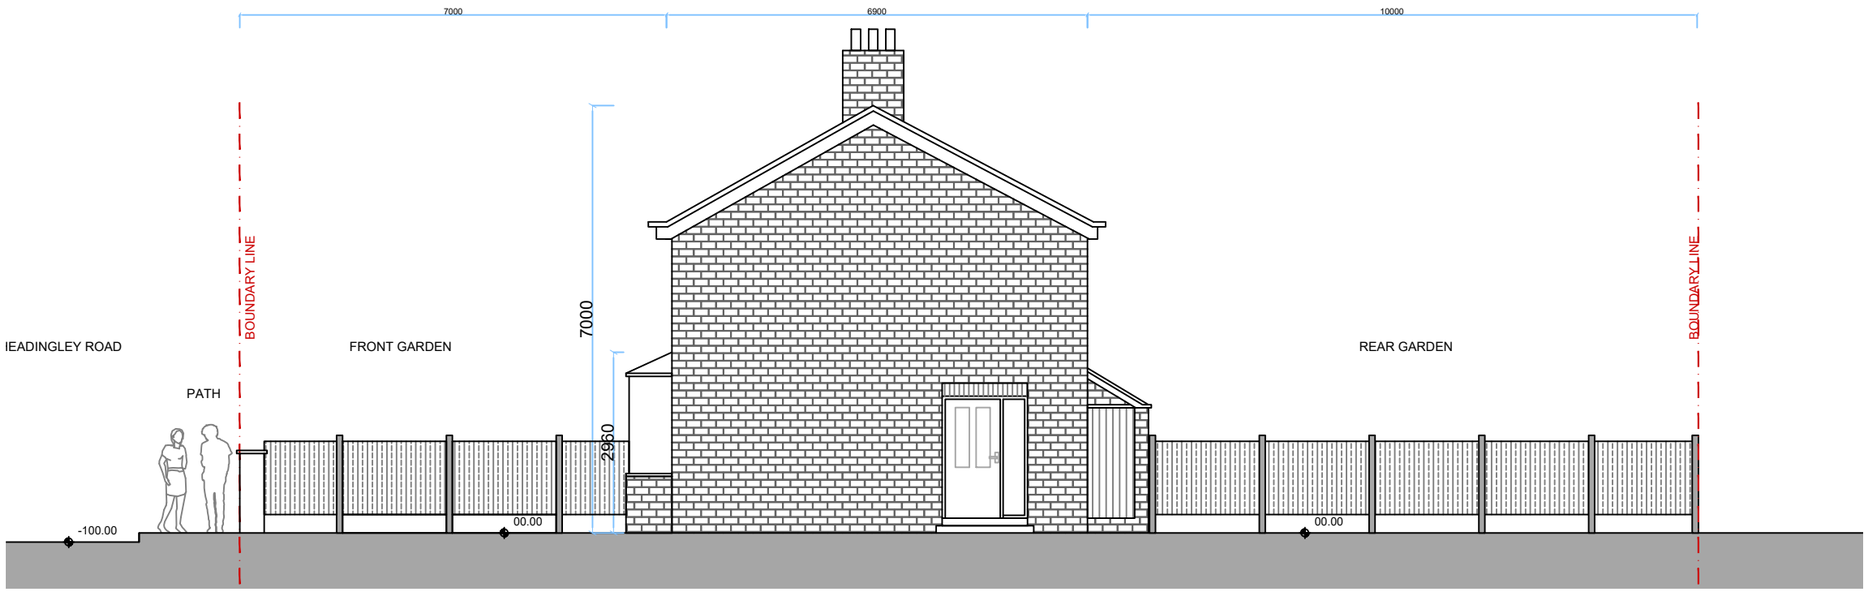

Existing Side Elevation 1:100

-	-
-	-
-	-

GENERAL NOTES:

REV.	DATE	DESCRIPTION	DRAWN	CHECKED	APPROVED
					-

ALL MEASUREMENTS ARE IN MILLIMETER AND MUST BE CHECKED ON SITE - DO NOT SCALE DRAWINGS
- ALL DRAWING SPECIFICATIONS AND THEIR COPY RIGHT ARE THE PROPERTY OF ENGINEERS, ARCHITECTS, DESIGNERS, AND SHALL BE RETURNED AT THE COMPLETION OF THE WORK . THIS DRAWING IS FOR SUBMISSION TO THE LOCAL AUTHORITY PURPOSES UNLESS EXPRESSEDLY CERTIFIED.

SIGNATURE FOR SUBMISSION

PROJECT NO.	02 - HR - 2020
SCALE	AS@A3

PROJECT

Proposed Single storey Rear Extension
at No.2 Headingley Road,
Fallowfields
Manchester,
M14 6RR

DRAWING TITLE

Existing Elevations

DRAWING NO.	REV.
HR - 004	-