


General Notes

The Architect shall have no responsibility for any use made of this document other than for that which it was prepared and issued. All dimensions should be checked on site. Do not scale from this drawing. To be read in conjunction with all other Consultant's drawings. The Architect to be immediately notified of any discrepancies.


Copyright on this drawing retained by the Architect.

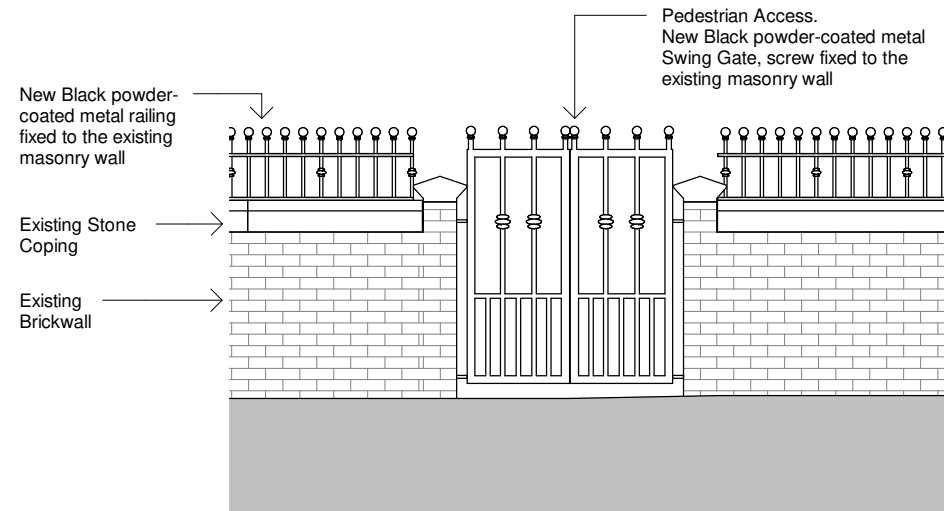

1

Detail Pedestrian Gate - Burton Road


1 : 50

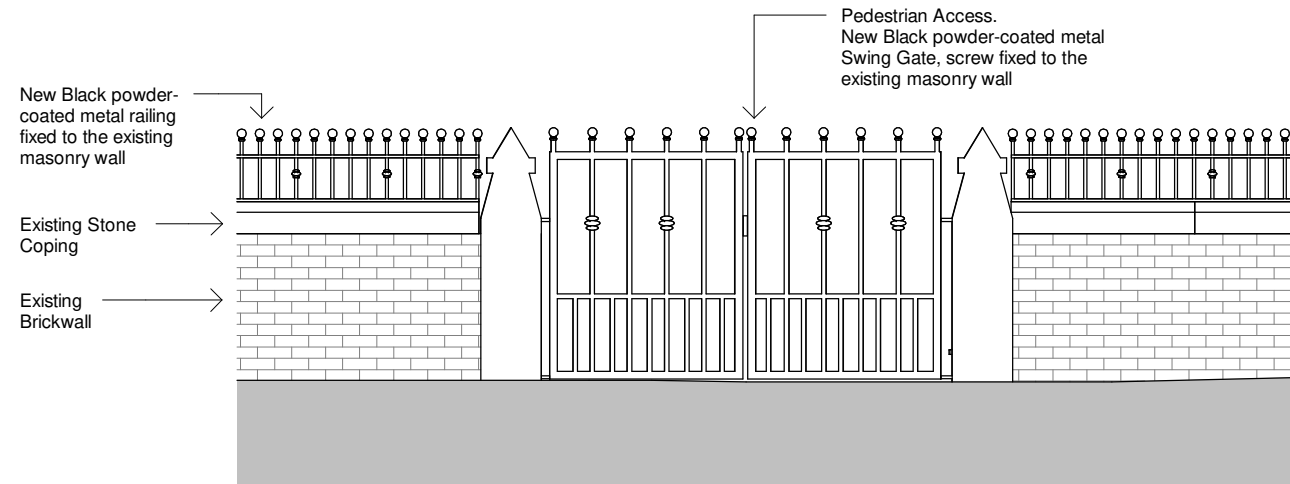

2

Detail Pedestrian Gate - Barlow Moor

1 : 50

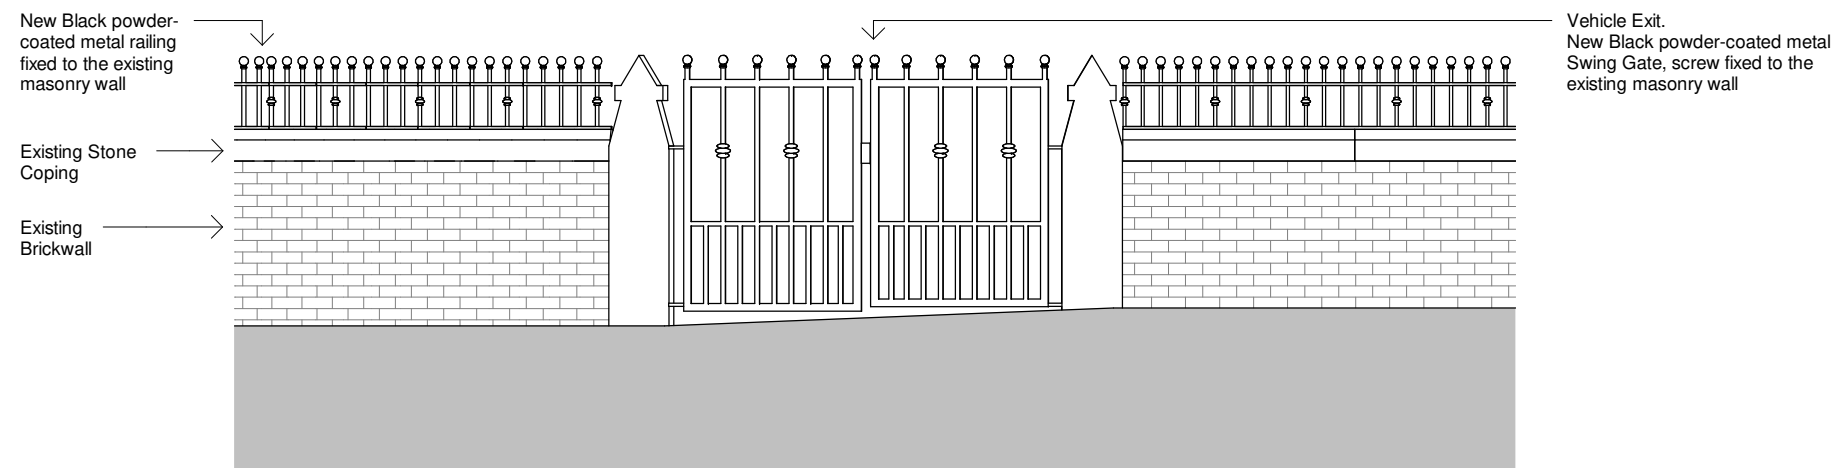

3

Detail Vehicle Gate - Barlow Moor

1 : 50

A 25/03/20 SA SH Amended Detail Railing
- 24/03/20 SA SH Initial Issue
No. Date Dwn Ck App Revision or reason for issue

Client

Didsbury Mosque

create it studios
Architects & Designers

Create It Studios (NW) Ltd
Universal Square
Devonshire Street North
Manchester M12 6JH
0161 974 6165
www.createitstudios.co.uk
info@createitstudios.co.uk

Project Title

271 Burton Road, M20 2WA

Scale / North Point

1 : 50

Drawing Title

Detail Elevation Gates

Drawing Number

A1234(02)AP003

Drawing Status

Preliminary

Revision

A