



Photo 1

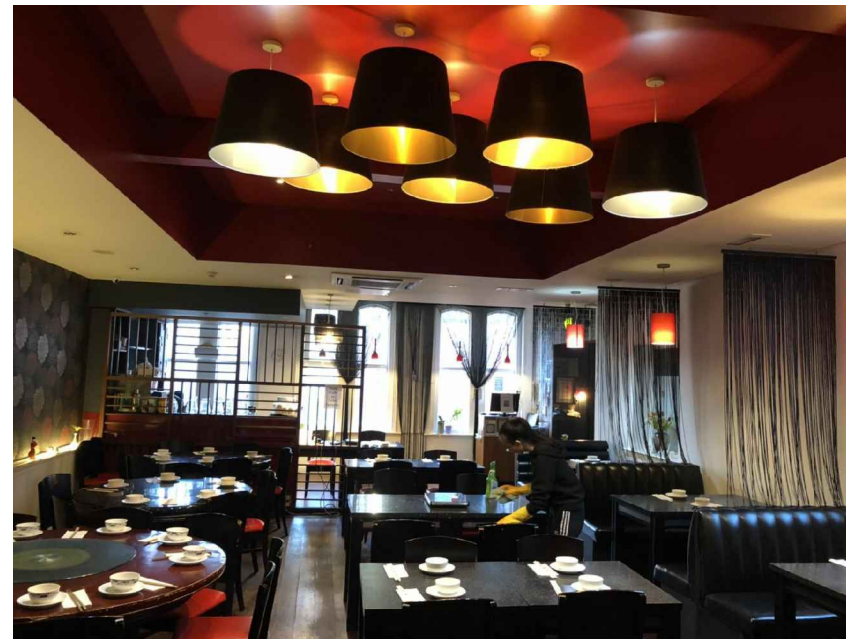


Photo 2



Photo 3


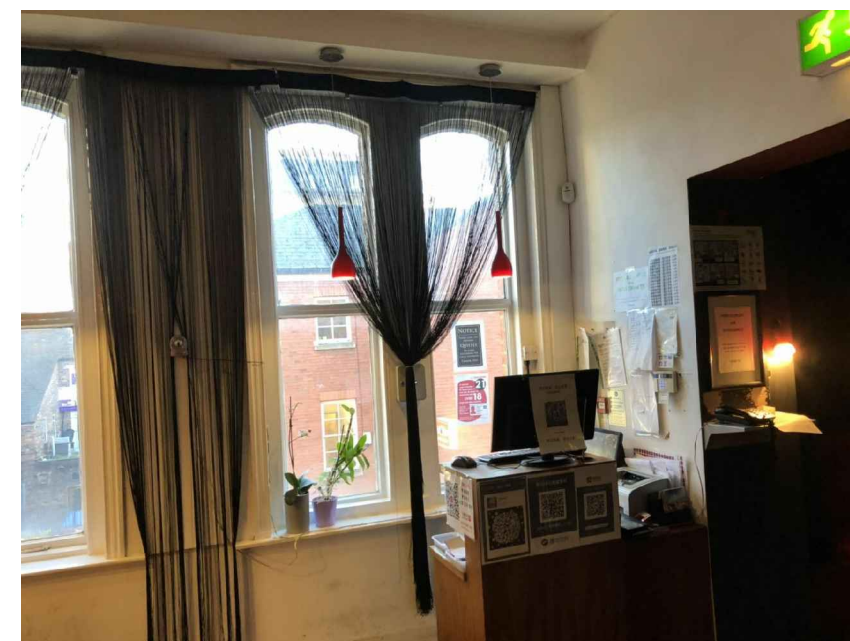


Photo 4

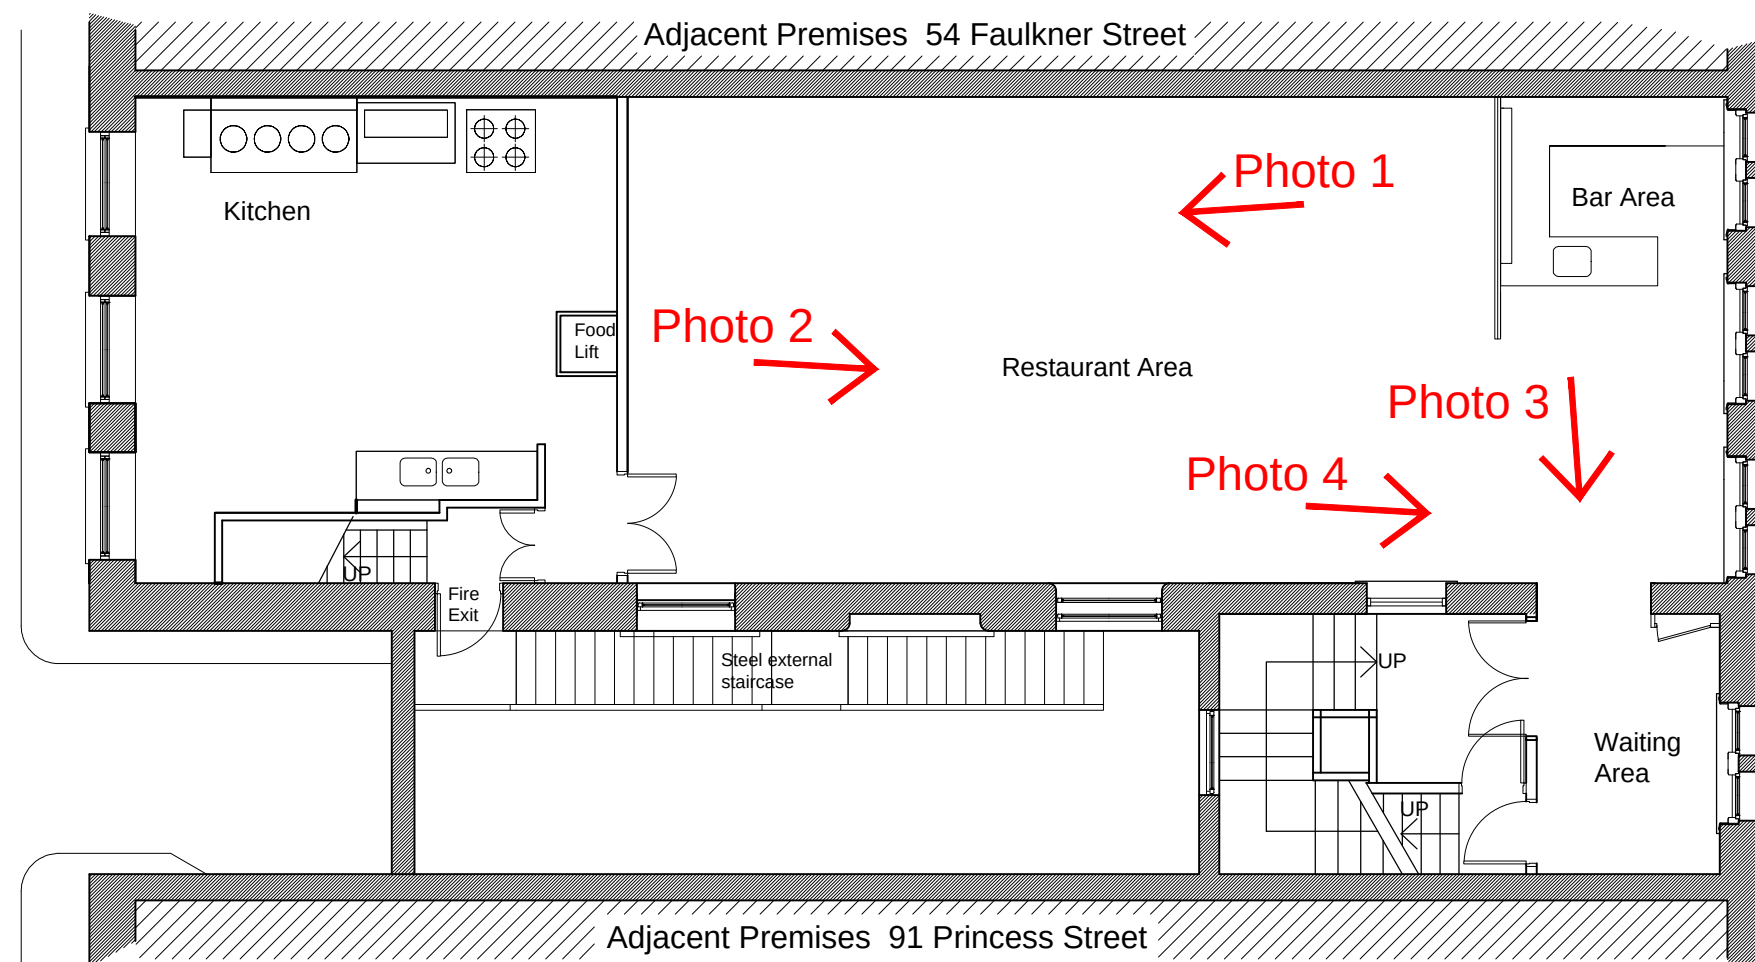

Existing 1st Floor Photos

Architectural
Design & Services

One
Square
Design

Client	Big Foodie Manchester Limited	Date	March 2020
Project	56 Faulkner Street, Manchester	Scale	1:100 @A3
Title	Existing 1st Floor Photos	Drawn	TL Checked
Drawing No	Job No	Rev	Do not scale off this drawing. Work to specified dimensions, and any discrepancy to be reported.
06	L2001		