




INSERT A PLAN - 1:50 SCALE @ A1

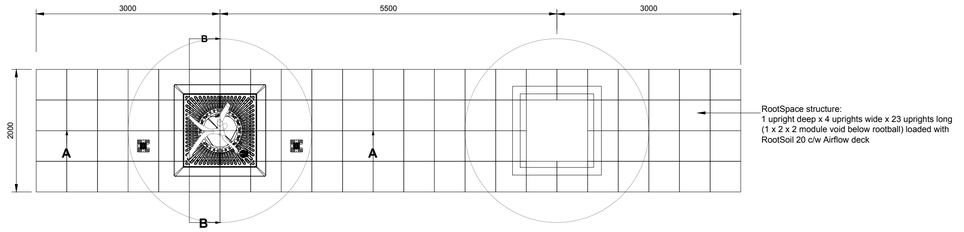

INSERT B PLAN - 1:50 SCALE @ A1

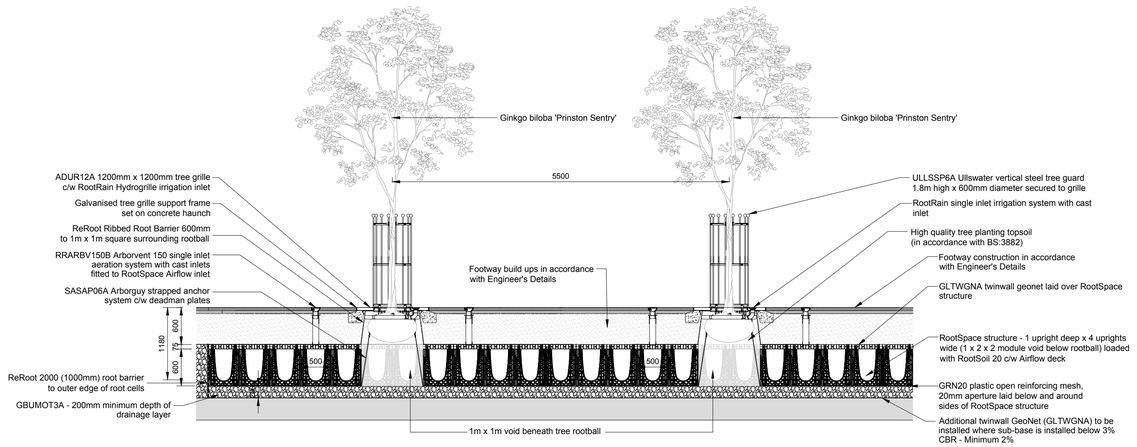

SECTION A-A - 1:50 @ A1

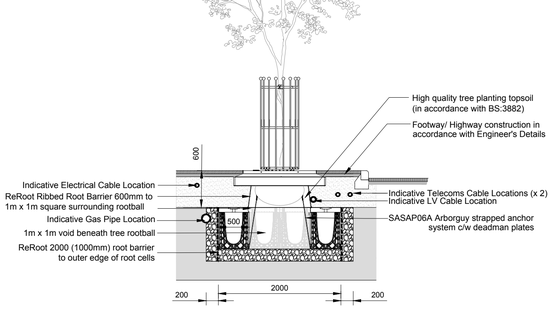

SECTION B-B - INSERT B - 1:50 SCALE @ A1

P01	AC	MA	01/06/20	FIRST DRAFT
Revision	By	Chk'd By	Date	Comments

SLR global environmental solutions
SAILORS BETHEL
HORATIO STREET
NEWCASTLE UPON TYNE
TYNE AND WEAR. NE1 2PE
T: 0191 261 1966
F: 0191 230 2346
www.slrconsulting.com

Client: Balfour Beatty Investments

Project: New Cross, Manchester

Drawing Title: **STREET TREE DETAILS OLDHAM ROAD**

Scale: 1:100@A1 | Date: 27/05/20

Drawing Number: **NCR-SLR-Z0-Z0-DR-L-700** | Revision: **P1**

FOR APPROVAL

STREET TREE DETAILS.dwg

© Crown copyright [and database rights] 2015 0100031673 Expires [DD/MM/YY]

© This drawing and its content are the copyright of SLR Consulting Ltd and may not be reproduced or amended except by prior written permission. SLR Consulting Ltd accepts no liability for any amendments made by other persons.