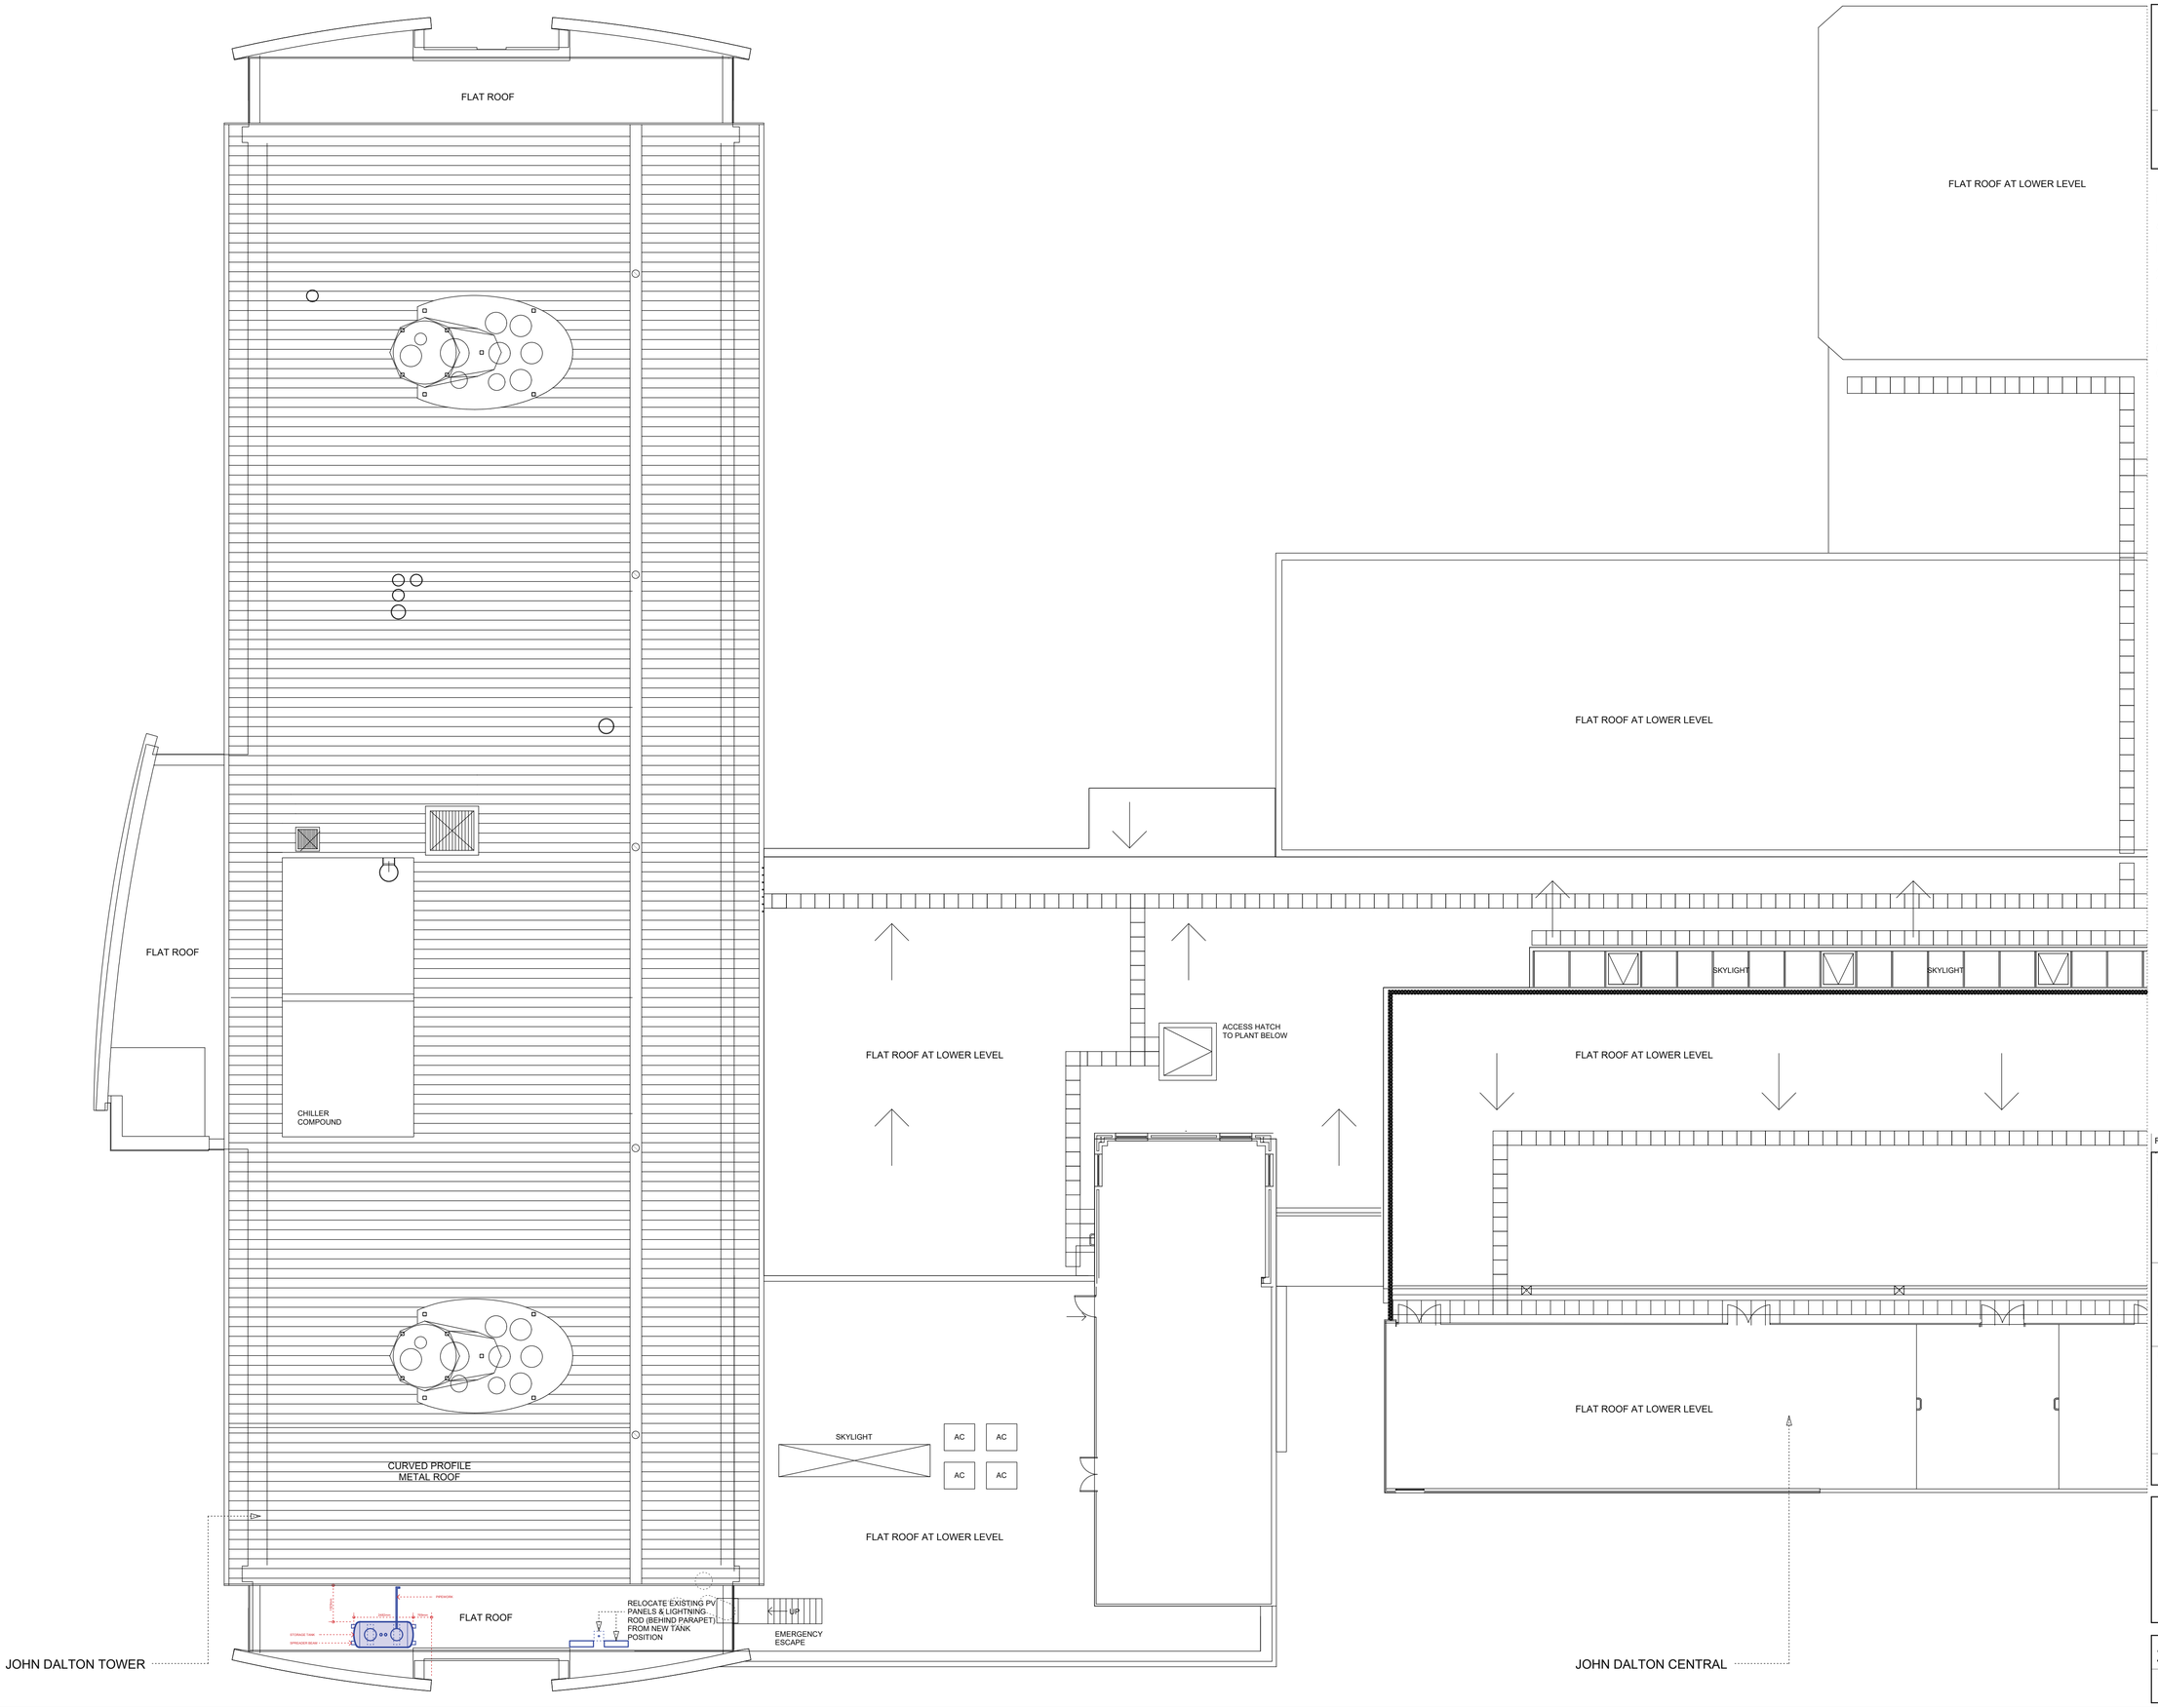


© BOWKER SADLER PARTNERSHIP LIMITED
- THIS DRAWING IS THE SUBJECT OF COPYRIGHT WHICH VESTS IN BOWKER SADLER PARTNERSHIP LIMITED. IT IS AN INFRINGEMENT OF COPYRIGHT TO REPRODUCE THIS DRAWING, BY WHATEVER MEANS, INCLUDING ELECTRONIC, WITHOUT THE EXPRESS WRITTEN CONSENT OF BOWKER SADLER PARTNERSHIP LIMITED WHICH RESERVES ALL ITS RIGHTS

BOWKER SADLER PARTNERSHIP LIMITED ASSERTS ITS RIGHTS TO BE IDENTIFIED AS THE AUTHOR OF THIS DESIGN

- DRAWING NOT TO BE SCALED.
- REPORT ERRORS & OMISSIONS TO ARCHITECT.
- CHECK ALL DIMENSIONS ON SITE
- DRAWING TO BE READ IN CONJUNCTION WITH THE HEALTH AND SAFETY PLAN AND ALL RELEVANT RISK ASSESSMENTS

NOTE: THESE PLANNING DRAWINGS ARE BASED UPON DRAWINGS AND PLANS PROVIDED BY MMU ON 25.02.2019

DIMENSIONS SHOULD BE VERIFIED ON SITE PRIOR TO INSTALLATION OF ANY WORKS

| REV | DATE | DRN | CHKD |
|---|---|---|---|

PROJECT
Storage Tank Installation to Roof of John Dalton Tower

CLIENT
Manchester Metropolitan University

DRAWING
John Dalton Tower Proposed Roof Plan

| SCALE | SHEET SIZE | DRAWN | CHECKED | DATE |
|---|---|---|---|---|
| 1 : 125 | @A1 | DC | DL | 26.02.20 |

BOWKER SADLER**ARCHITECTURE**
A: Hatherlow House, Hatherlow, Romiley, Stockport SK6 3DY
T: 0161 406 7333
E: office@bowker-sadler.co.uk
W: www.bowker-sadler.co.uk

| JOB No | DRAWING No | REVISION |
|---|---|---|
| 20-019 | 1010 | |

STATUS
Planning