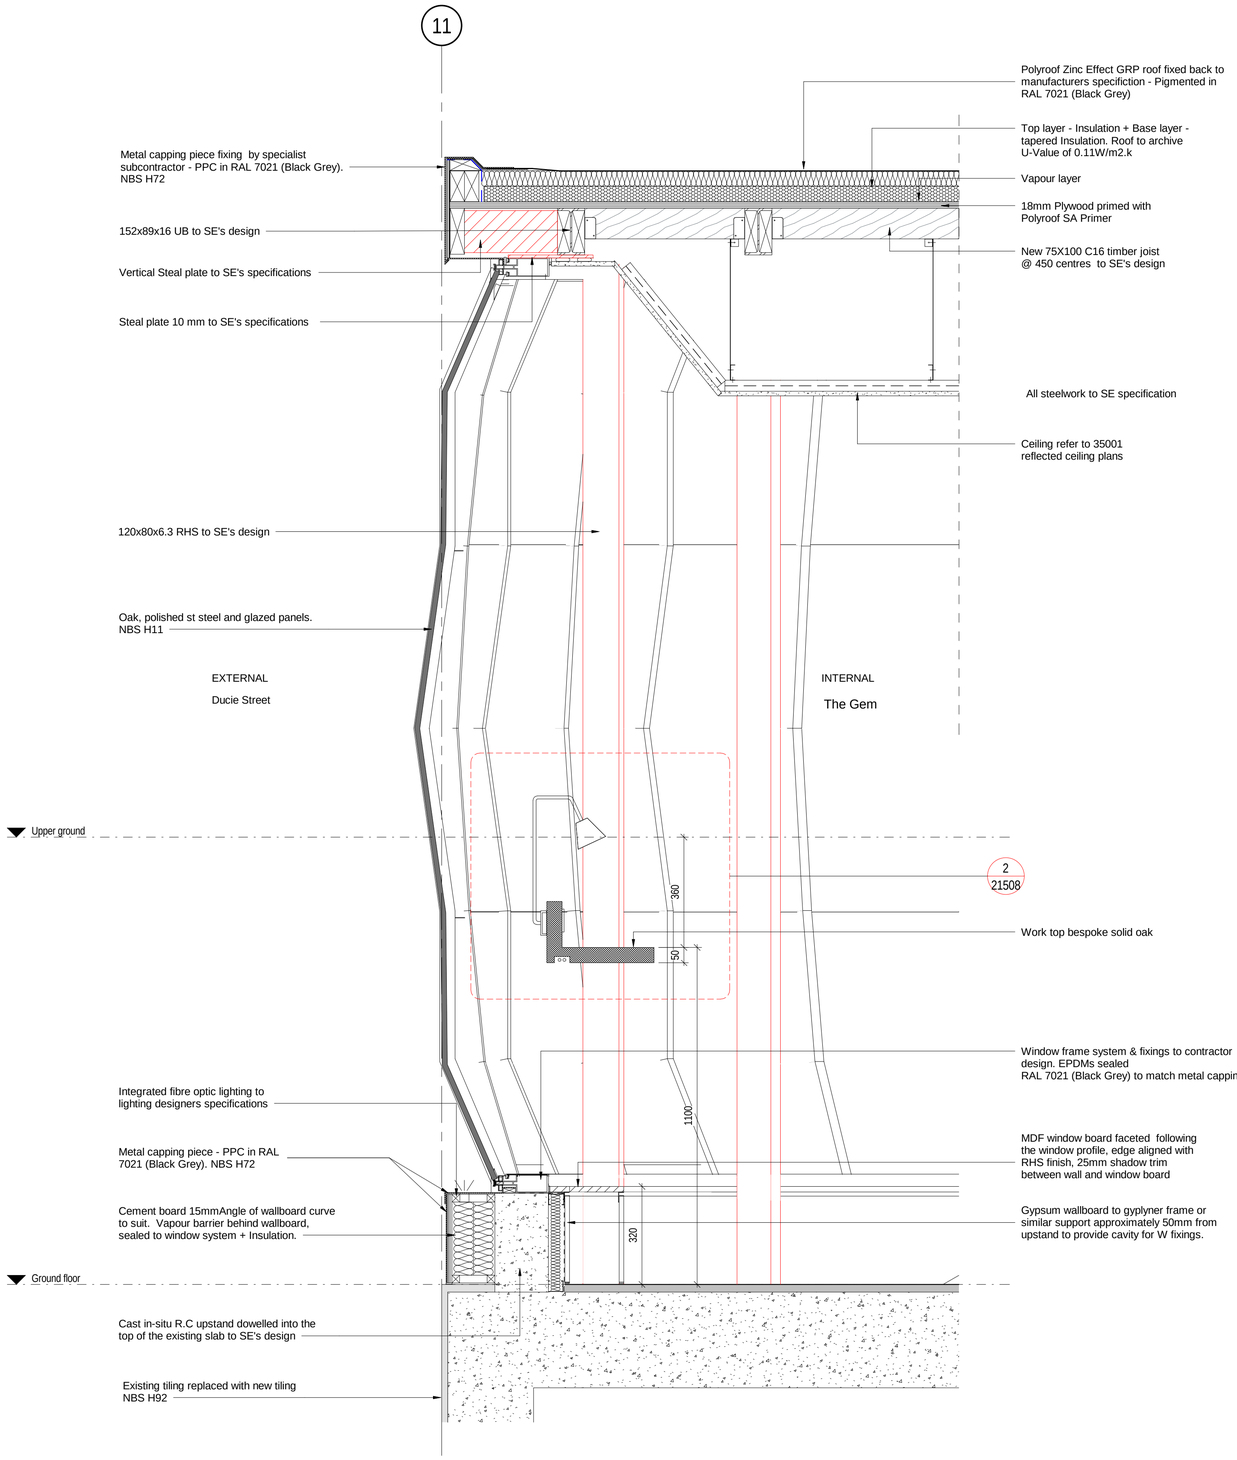


1 The Gem window section 1 detail
1 : 10

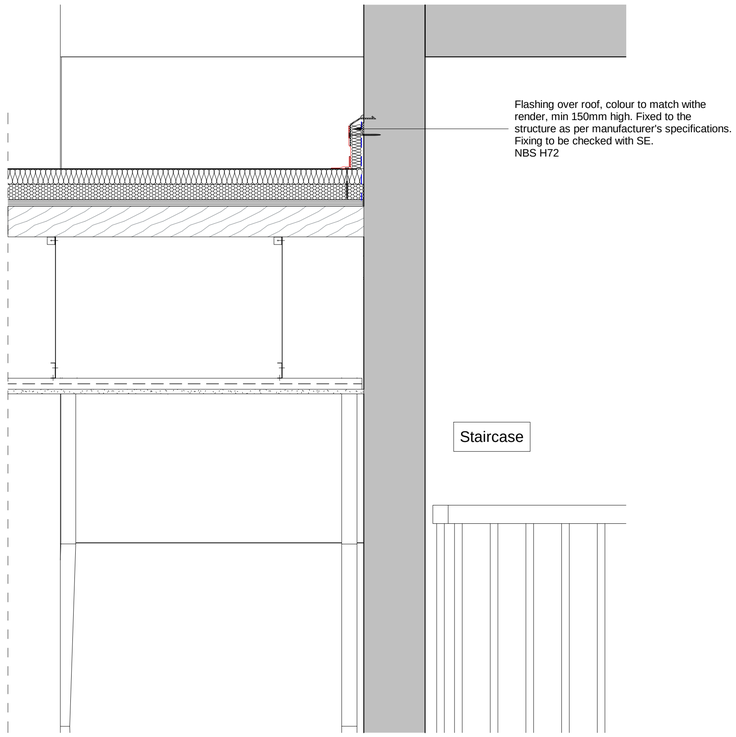


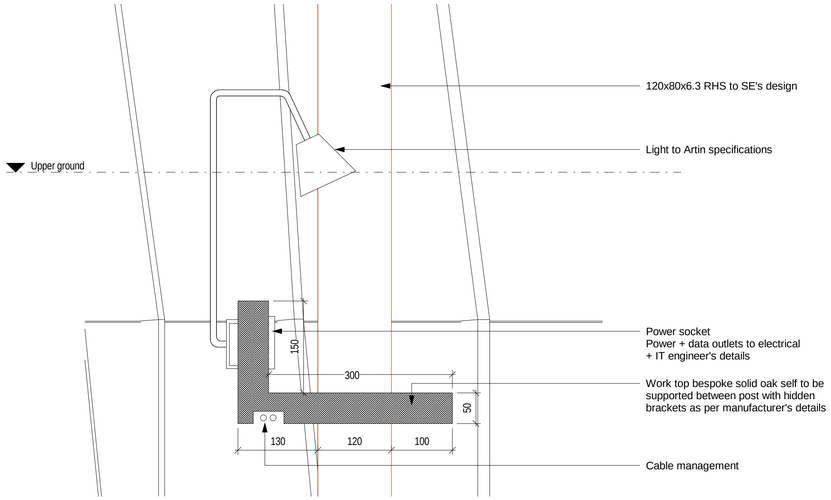


2 Gem work top detail
1 : 5

## Notes

Do not scale from this drawing.

All dimensions are to be checked prior to construction and any discrepancies are to be identified to the Architect.

Copyright reserved.

Refer to relevant NBS clauses

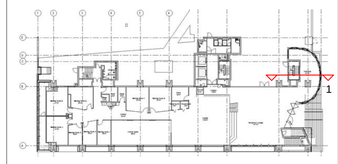

| | | | |
|---|---|---|---|
| B | 25/02/19 | External tender amendments | MB |
| A | 19/12/18 | Tender issue | LP |

Revisions

Status
Tender

Client
Bruntwood

Project
111 Piccadilly
Manchester

Title
The Gem Window
Section 1 detail

| Scale | Size | Date | Drawn | Checked |
|---|---|---|---|---|
| Varies | A1 | 27/11/18 | MB | CM |

**3DReid**
www.3DReid.com
Architecture Interiors Masterplanning

Drawing No. 180048-3DR-DE-DR-21508

Rev. B