


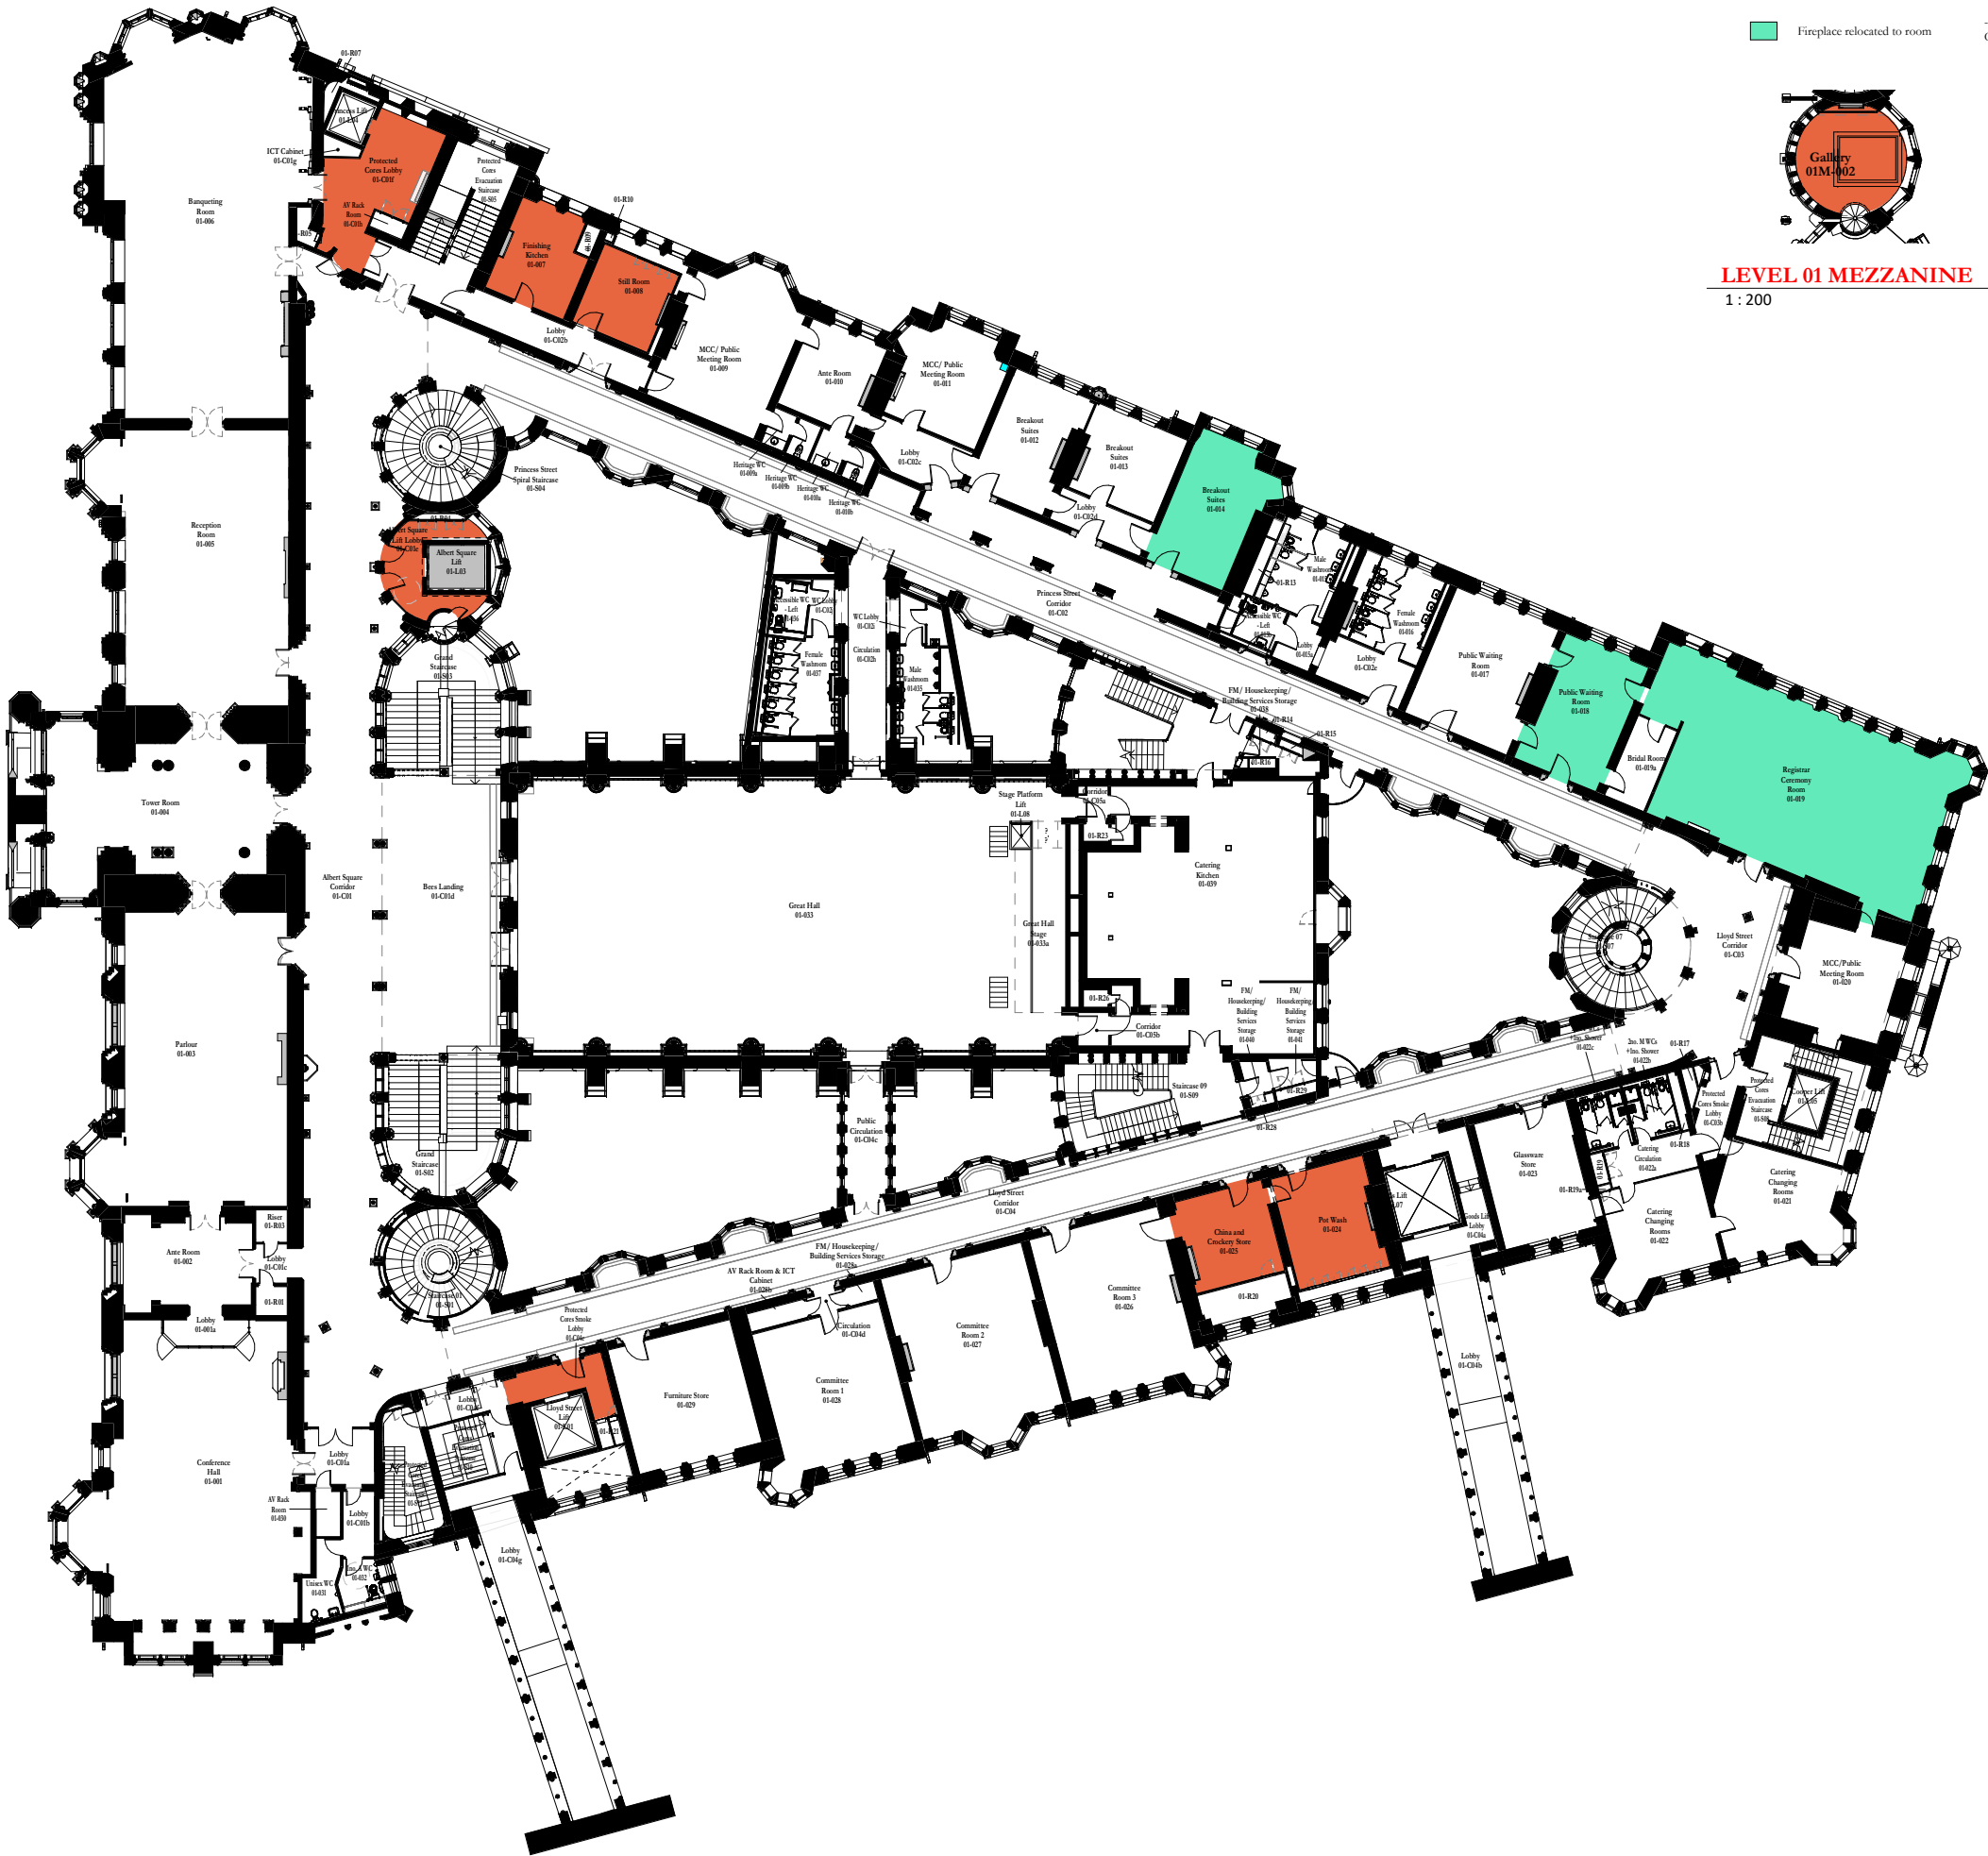

- Fireplace Key**
- Fireplace removed from room
 - Fireplace relocated to room

General Notes

- For details of fireplace relocations refer to schedule: OTH-PUR-TH-XX-SCH-A-5800
- For details of fireplace repair specification refer to: OTH-PUR-TH-ZZ-SPE-A-5938




Scale Bars to be used as guidance only - refer to sheet size below

1:100	1:200	1:300	1:400	1:500	1:600	1:700	1:800	1:900	1:1000
0	10	20	30	40	50	60	70	80	90

Notes:
Drawings are based on survey data and may not accurately represent what is physically present.
Do not scale from this drawing. All dimensions are to be verified on site before proceeding with the work.
All dimensions are in millimeters unless noted otherwise.
Purcell shall be notified in writing of any discrepancies.

Key Plan

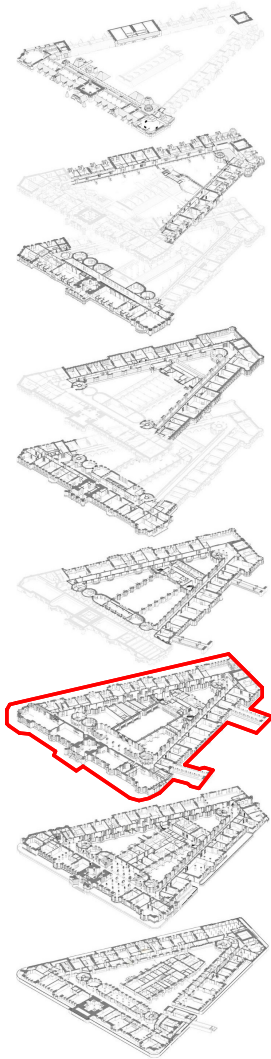

12/06/2020 RB MR Issued for Tender
ISSUE DATE APPROVED DRAWN DESCRIPTION



Project Office, Room 308, Town Hall, MANCHESTER M60 2L1
+44 (0) 7970 097 432
www.purcelluk.com

PROJECT STATUS	RIBA STAGE 5
CLIENT	MANCHESTER CITY COUNCIL
PROJECT	OUR TOWN HALL
DRAWING TITLE	FIREPLACE RELOCATION PLANS LEVEL 01
SIZE & SCALE	A1: As indicated
DRAWING STATUS	FOR TENDER

JOB NUMBER	236959
DRAWING NO.	REV
OTH-PUR-TH-01-DWG-A-0612 -	

© PURCELL 2020. PURCELL IS THE TRADING NAME OF PURCELL ARCHITECTURE LTD.

FIREPLACE RELOCATION PLANS LEVEL 01
1 : 200

12/06/2020 12:26:48