




EXISTING REAR ELEVATION
1:100 @ A1

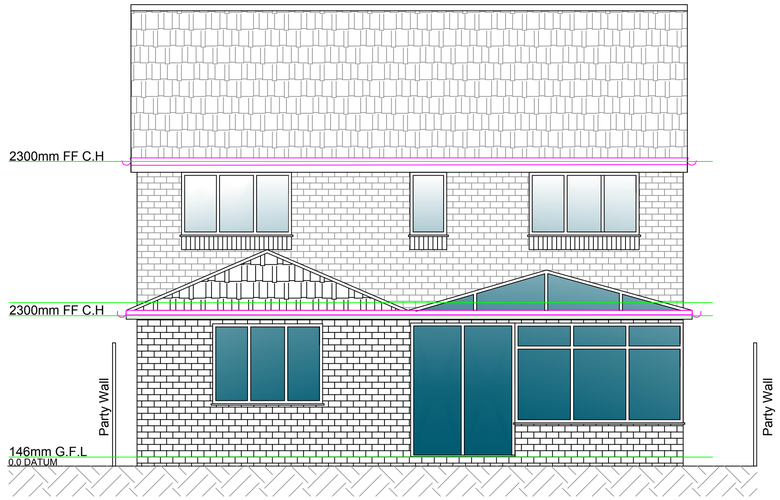

EXISTING FRONT ELEVATION
1:100 @ A1

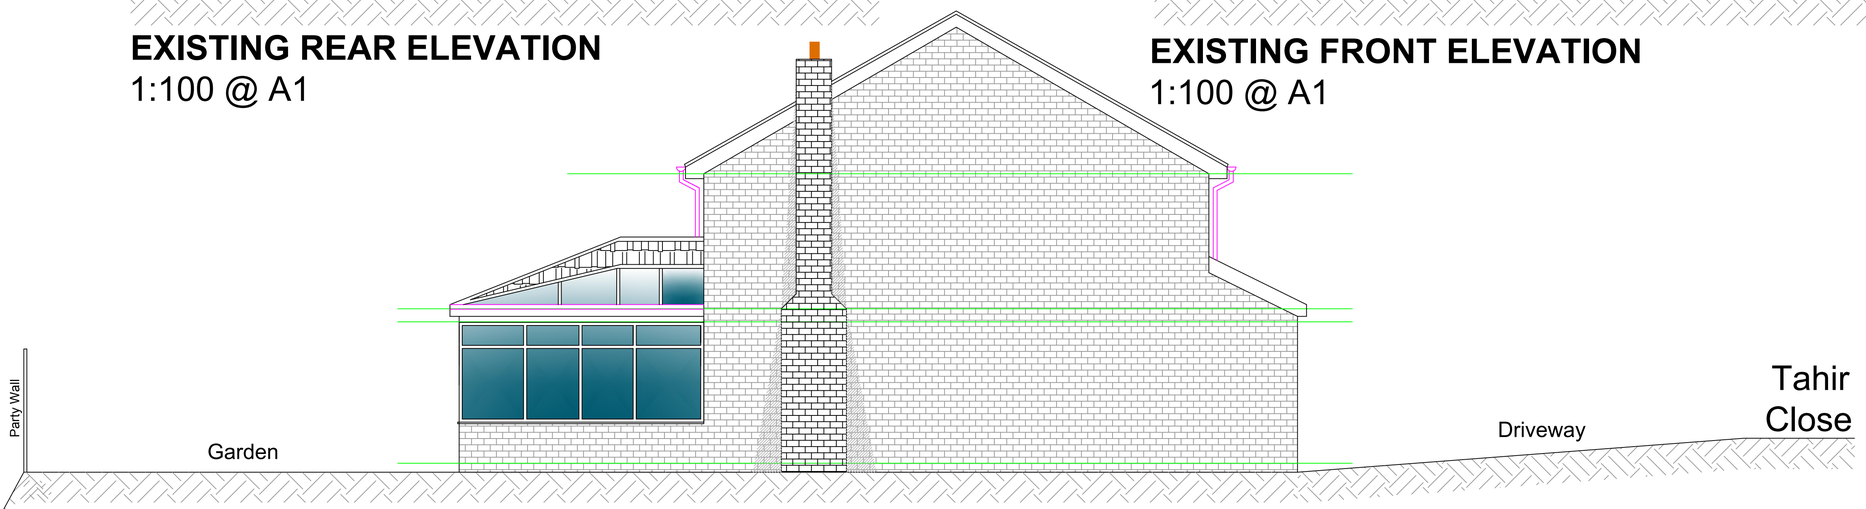

EXISTING SIDE ELEVATION A
1:100 @ A1

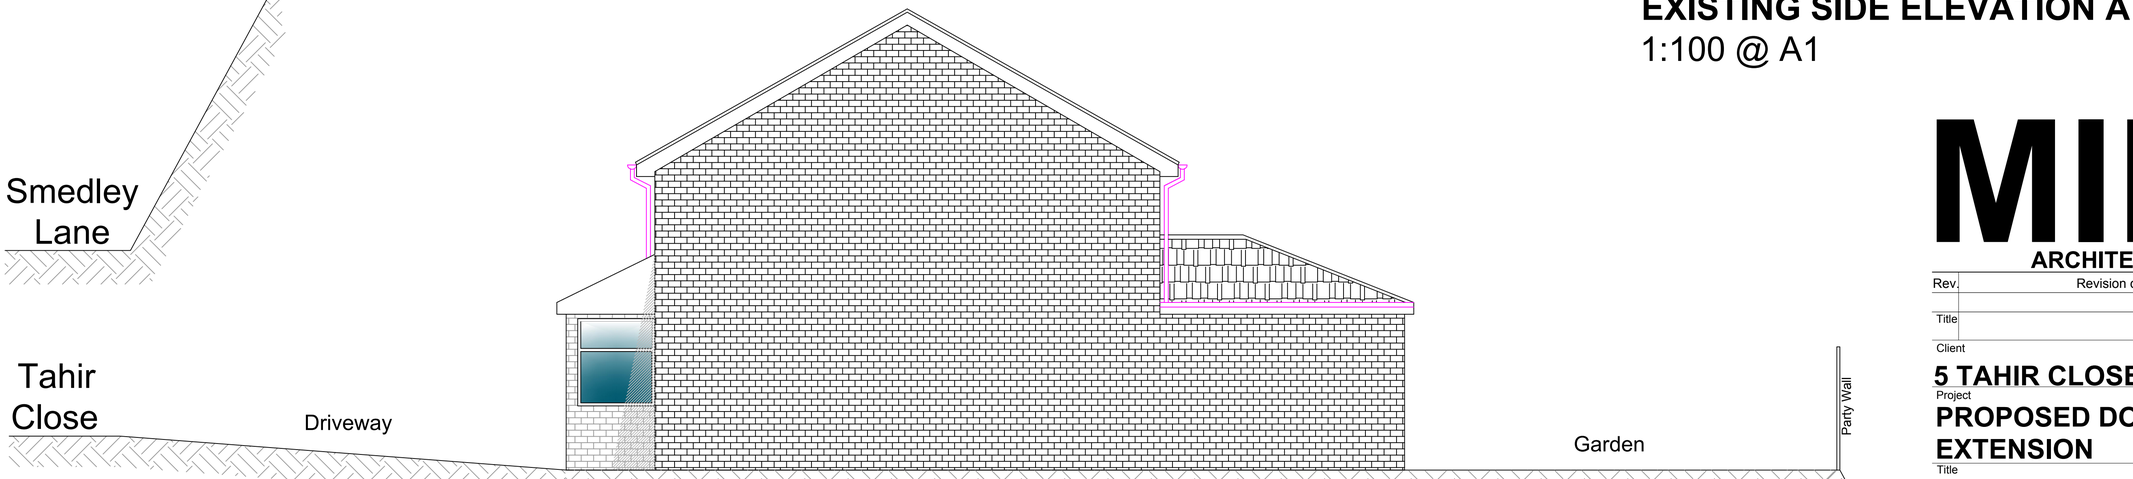

EXISTING SIDE ELEVATION B
1:100 @ A1

MIRAJ
ARCHITECTURAL DESIGN LTD

Rev.	Revision details	By	Chk.	App.	Date

Title

Client

5 TAHIR CLOSE, MANCHESTER

Project

PROPOSED DOUBLE STOREY REAR EXTENSION

Title

EXISTING ELEVATIONS

Drawn by	Date	Purpose of issue	Scale
	Dec.		**1:50 @ A1**
Checked by	Date	Drawing No.	
		BUILDING/26158192-B	

NOTE TO CONTRACTOR: DO NOT SCALE FROM THIS DRAWING