



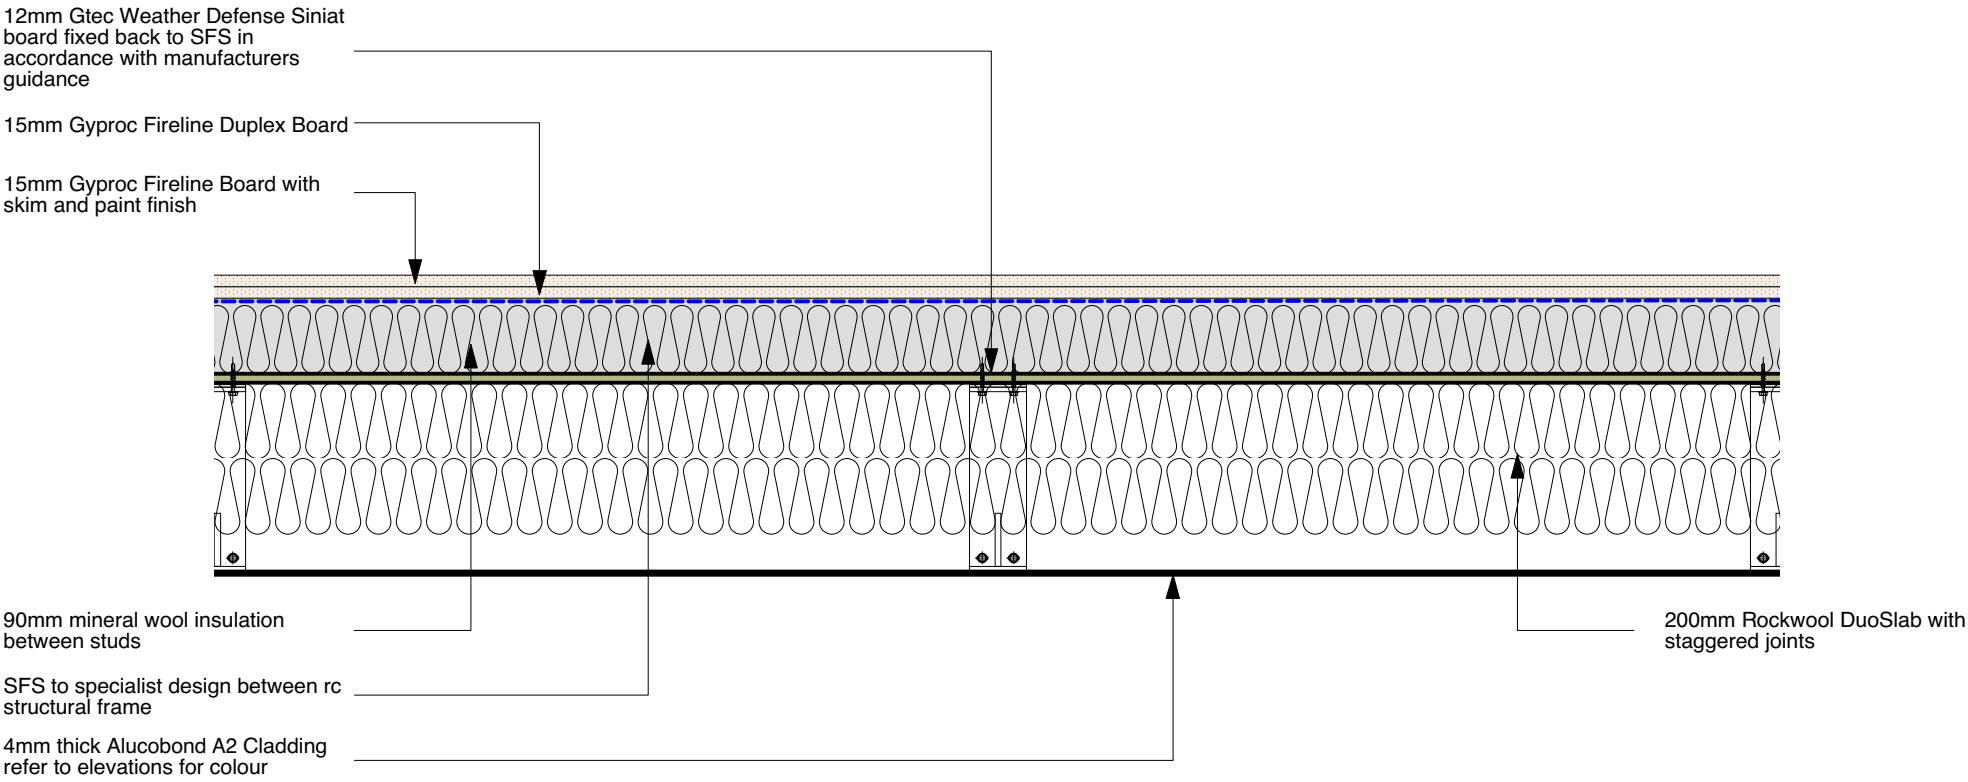

Plan - 1:10 @ A3

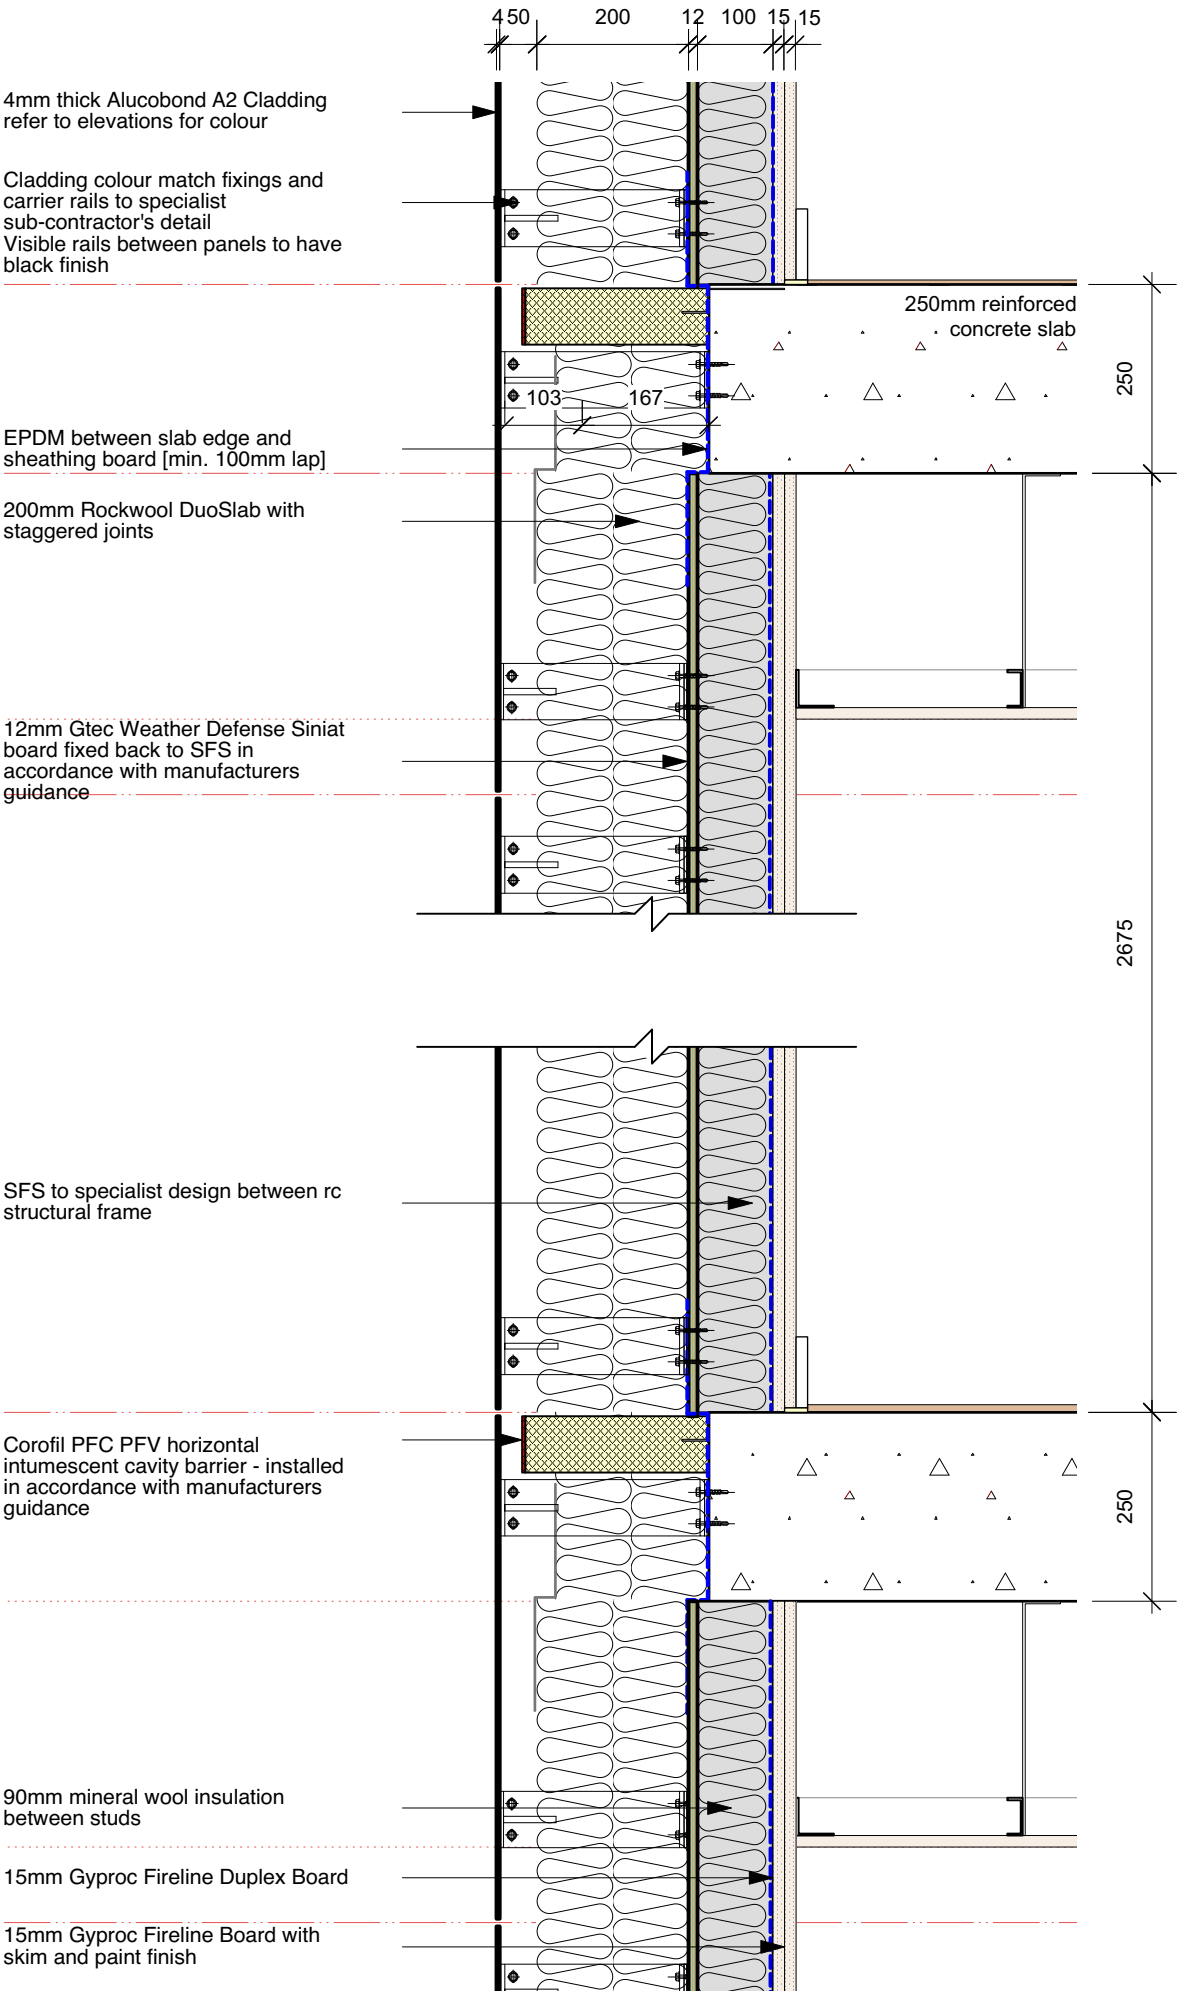

Section - 1:10 @ A3

Revision	Date	Description
SOUTH BLOCK		
DK-Architects		
26 Old Haymarket Liverpool L1 6ER		
T 0151 231 1209 F 0151 227 2053 E mail@dk-architects.com W www.dk-architects.com		
Job:	X1 Plaza	
Client:	X1 Developments	
Drawing Title:	South - Typical Cladding Envelope Section Detail	
Date:	07.06.2019	
Drawing no:	1141-SK33	revision: *
Scale:	as shown @A3	
Drawn:	HB	